


Front Elevation


Side Elevation

Side Elevation

Rear Elevation

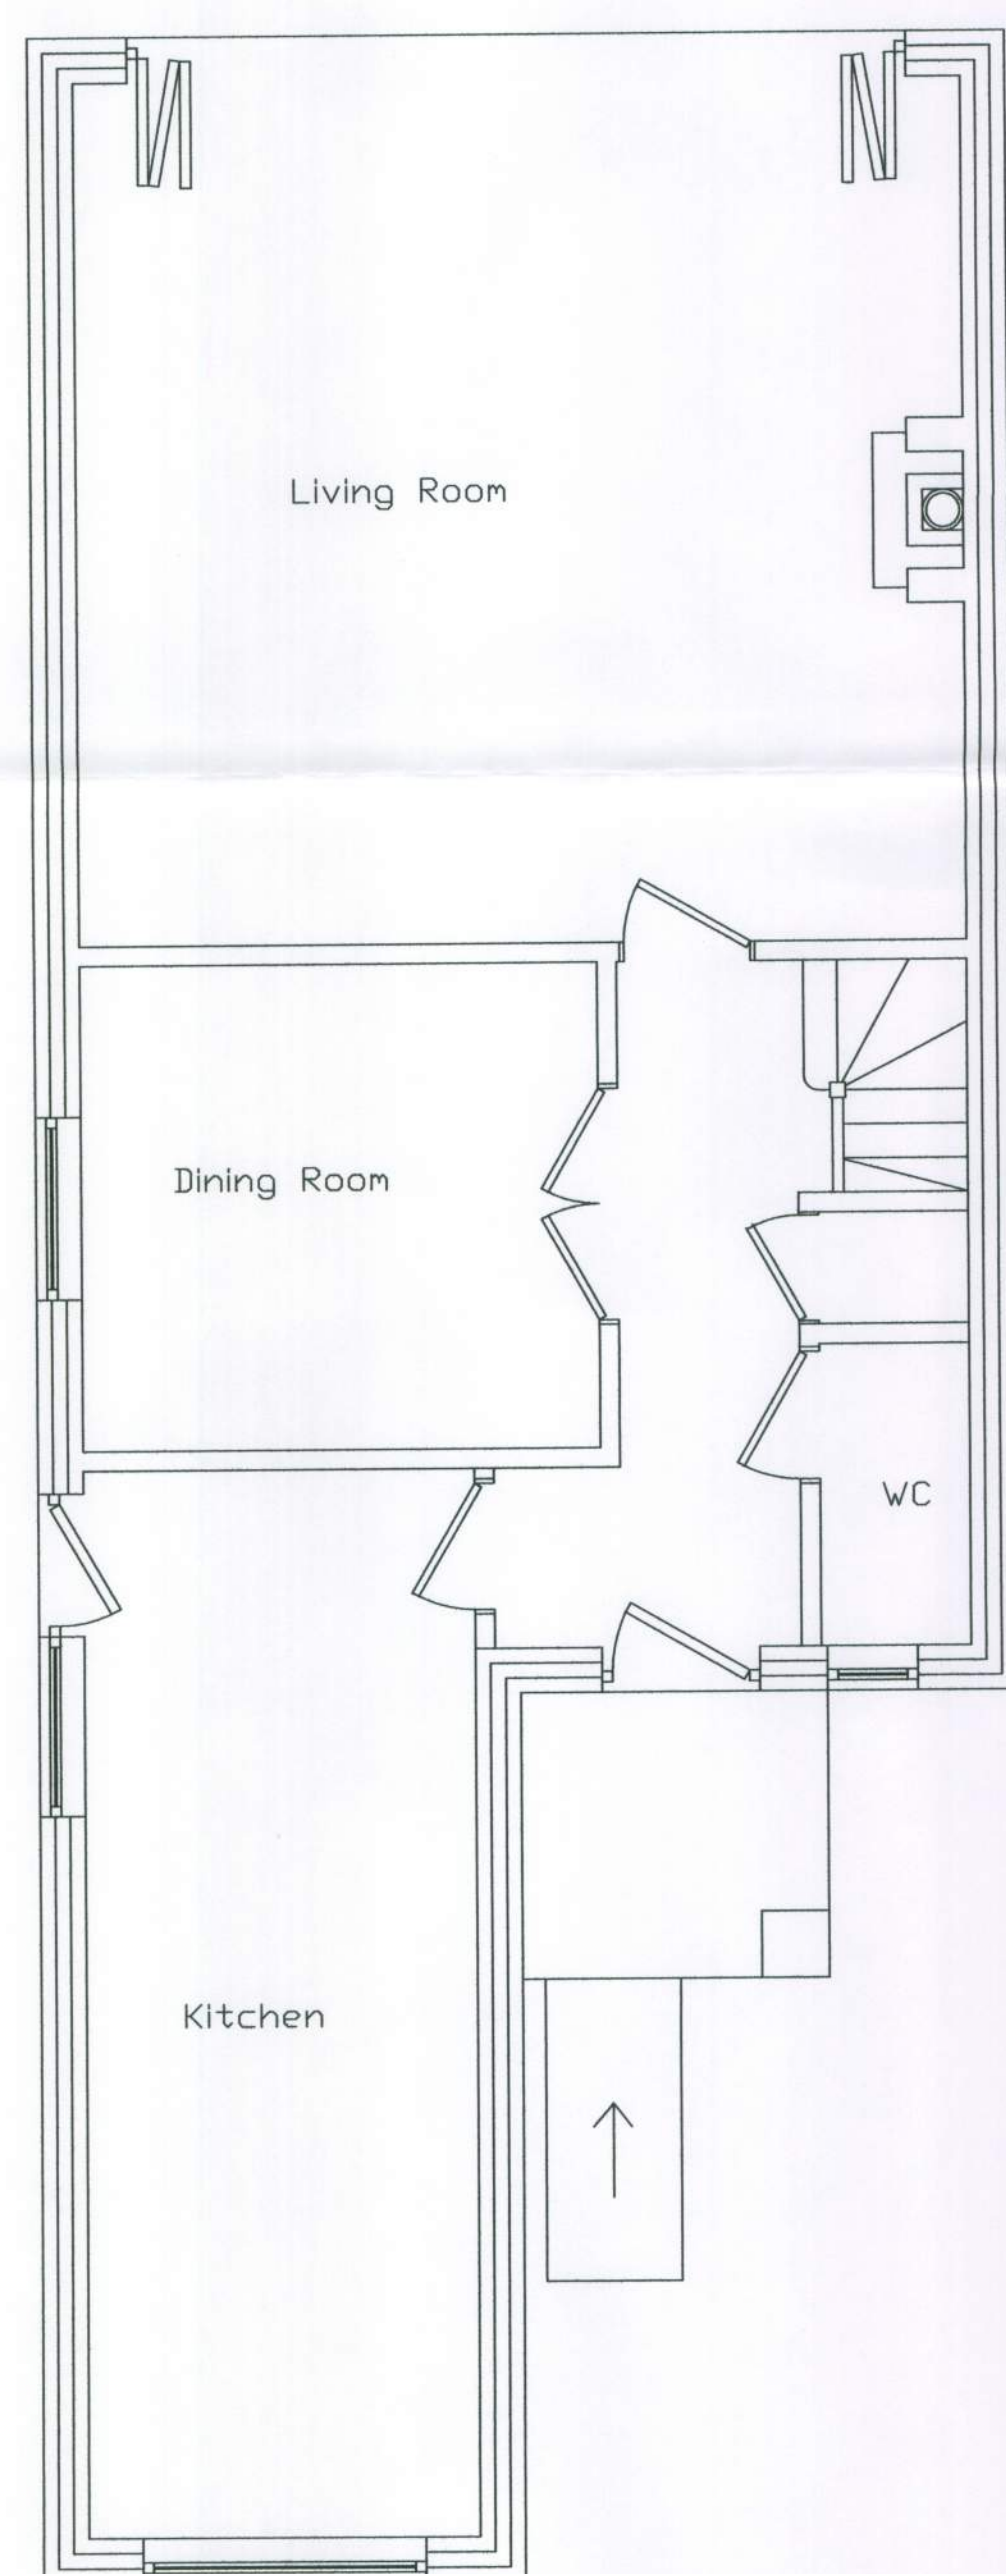

Ground Floor Plan

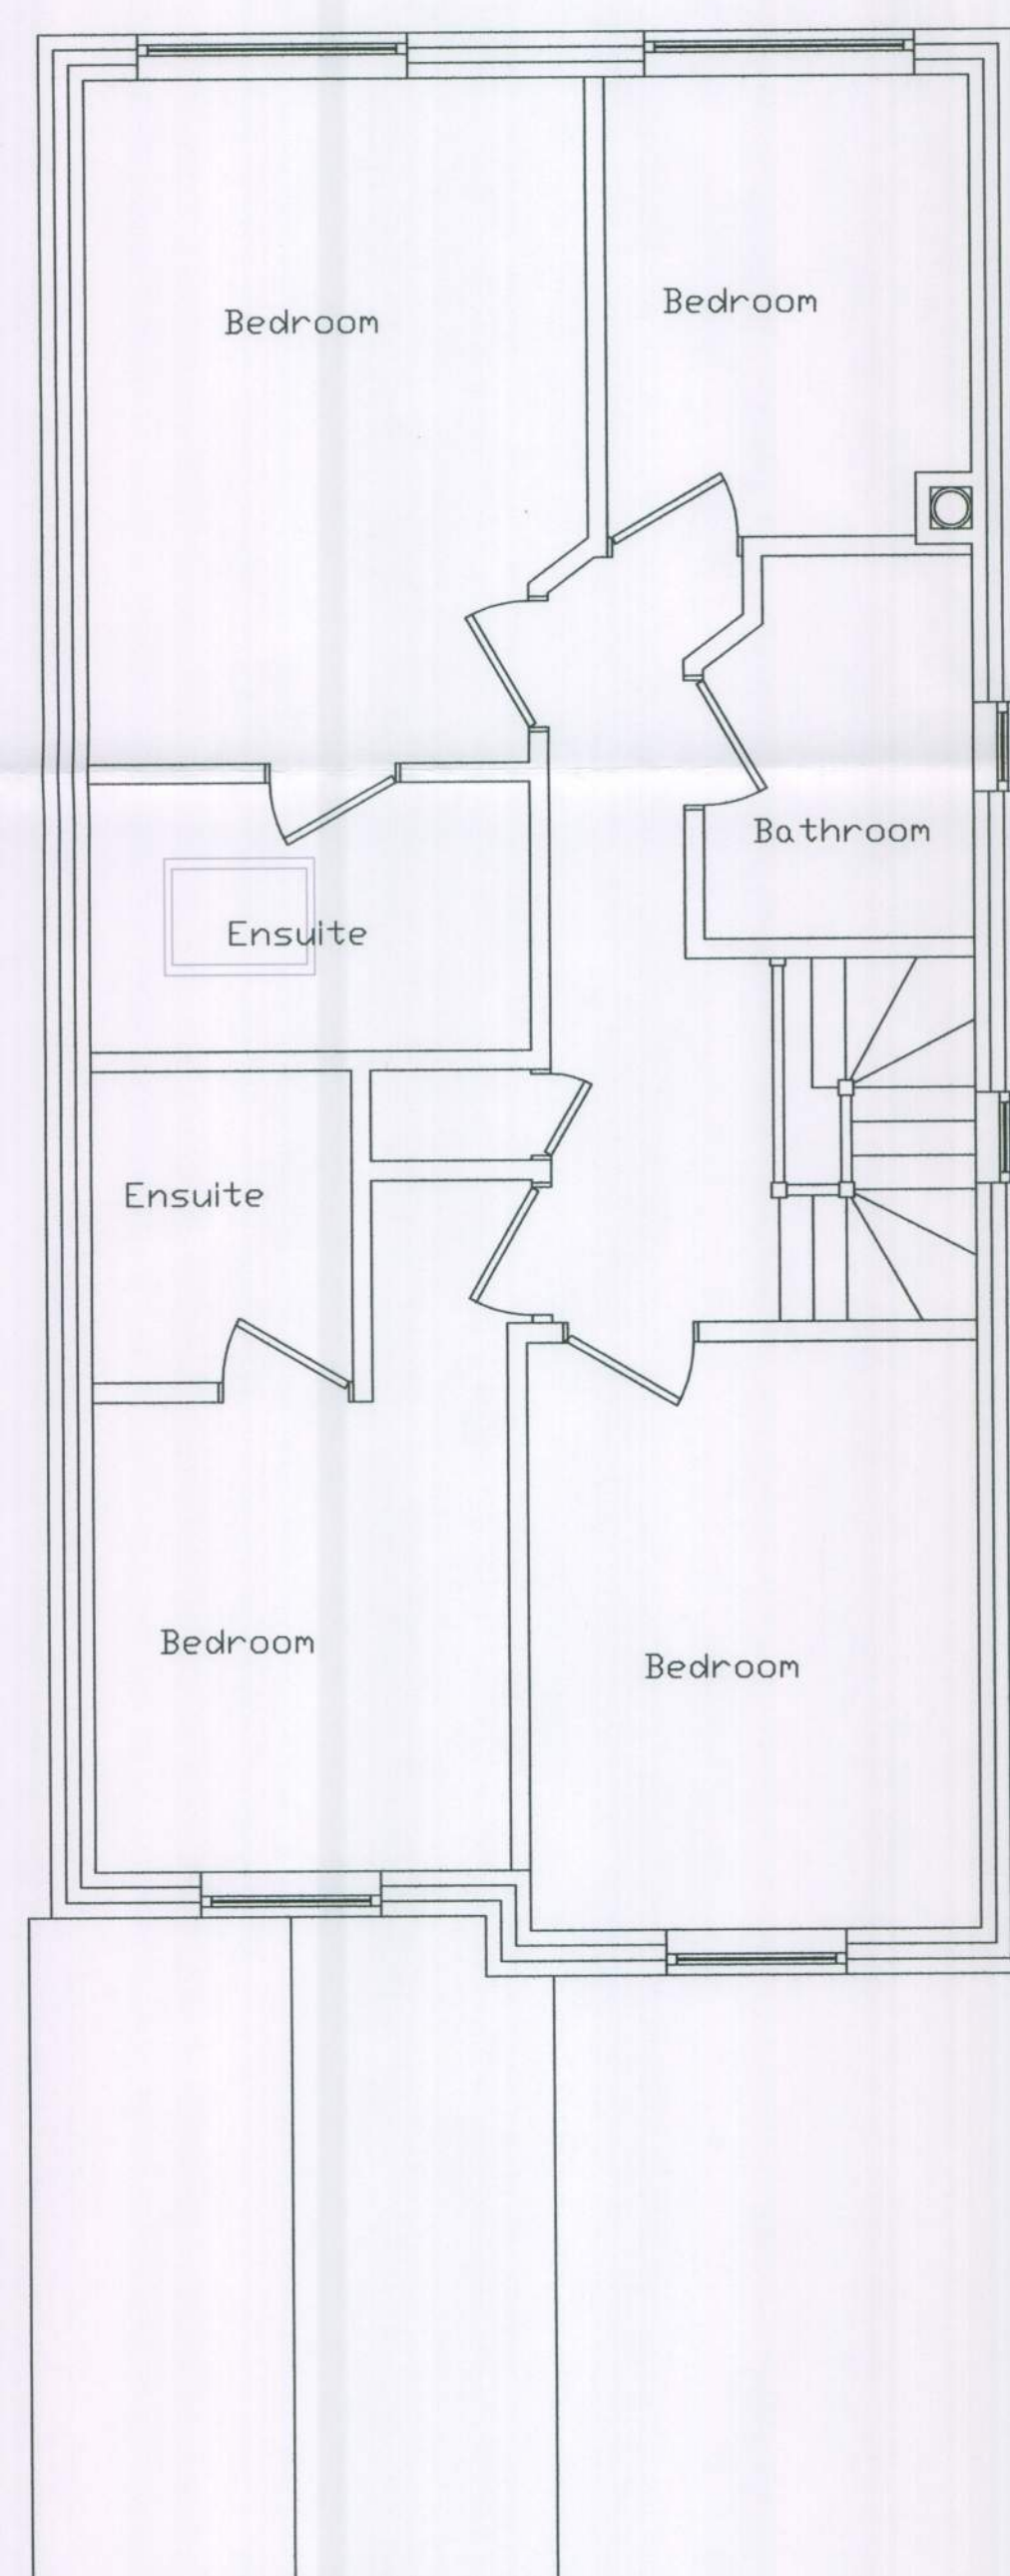

First Floor Plan



General Notes

No.	Revision/Issue	Date

Firm Name and Address
 Orchard Enterprises Southern Ltd
 32 Dorset Road
 Bognor Regis
 West Sussex
 PO21 2DU
 Tel 01243 868681
 Mob 07740 516328

Project Name and Address
 Proposed plans and elevations at:
 Land adjacent to
 7 The Crescent
 Felpham
 Bognor Regis
 West Sussex

Project Proposed plans and elevations	Sheet
Date 12th November 2011	1
Scale 1 : 100 & 1 : 50	