


ORIGINAL SIZE OF THIS DRAWING IS A3

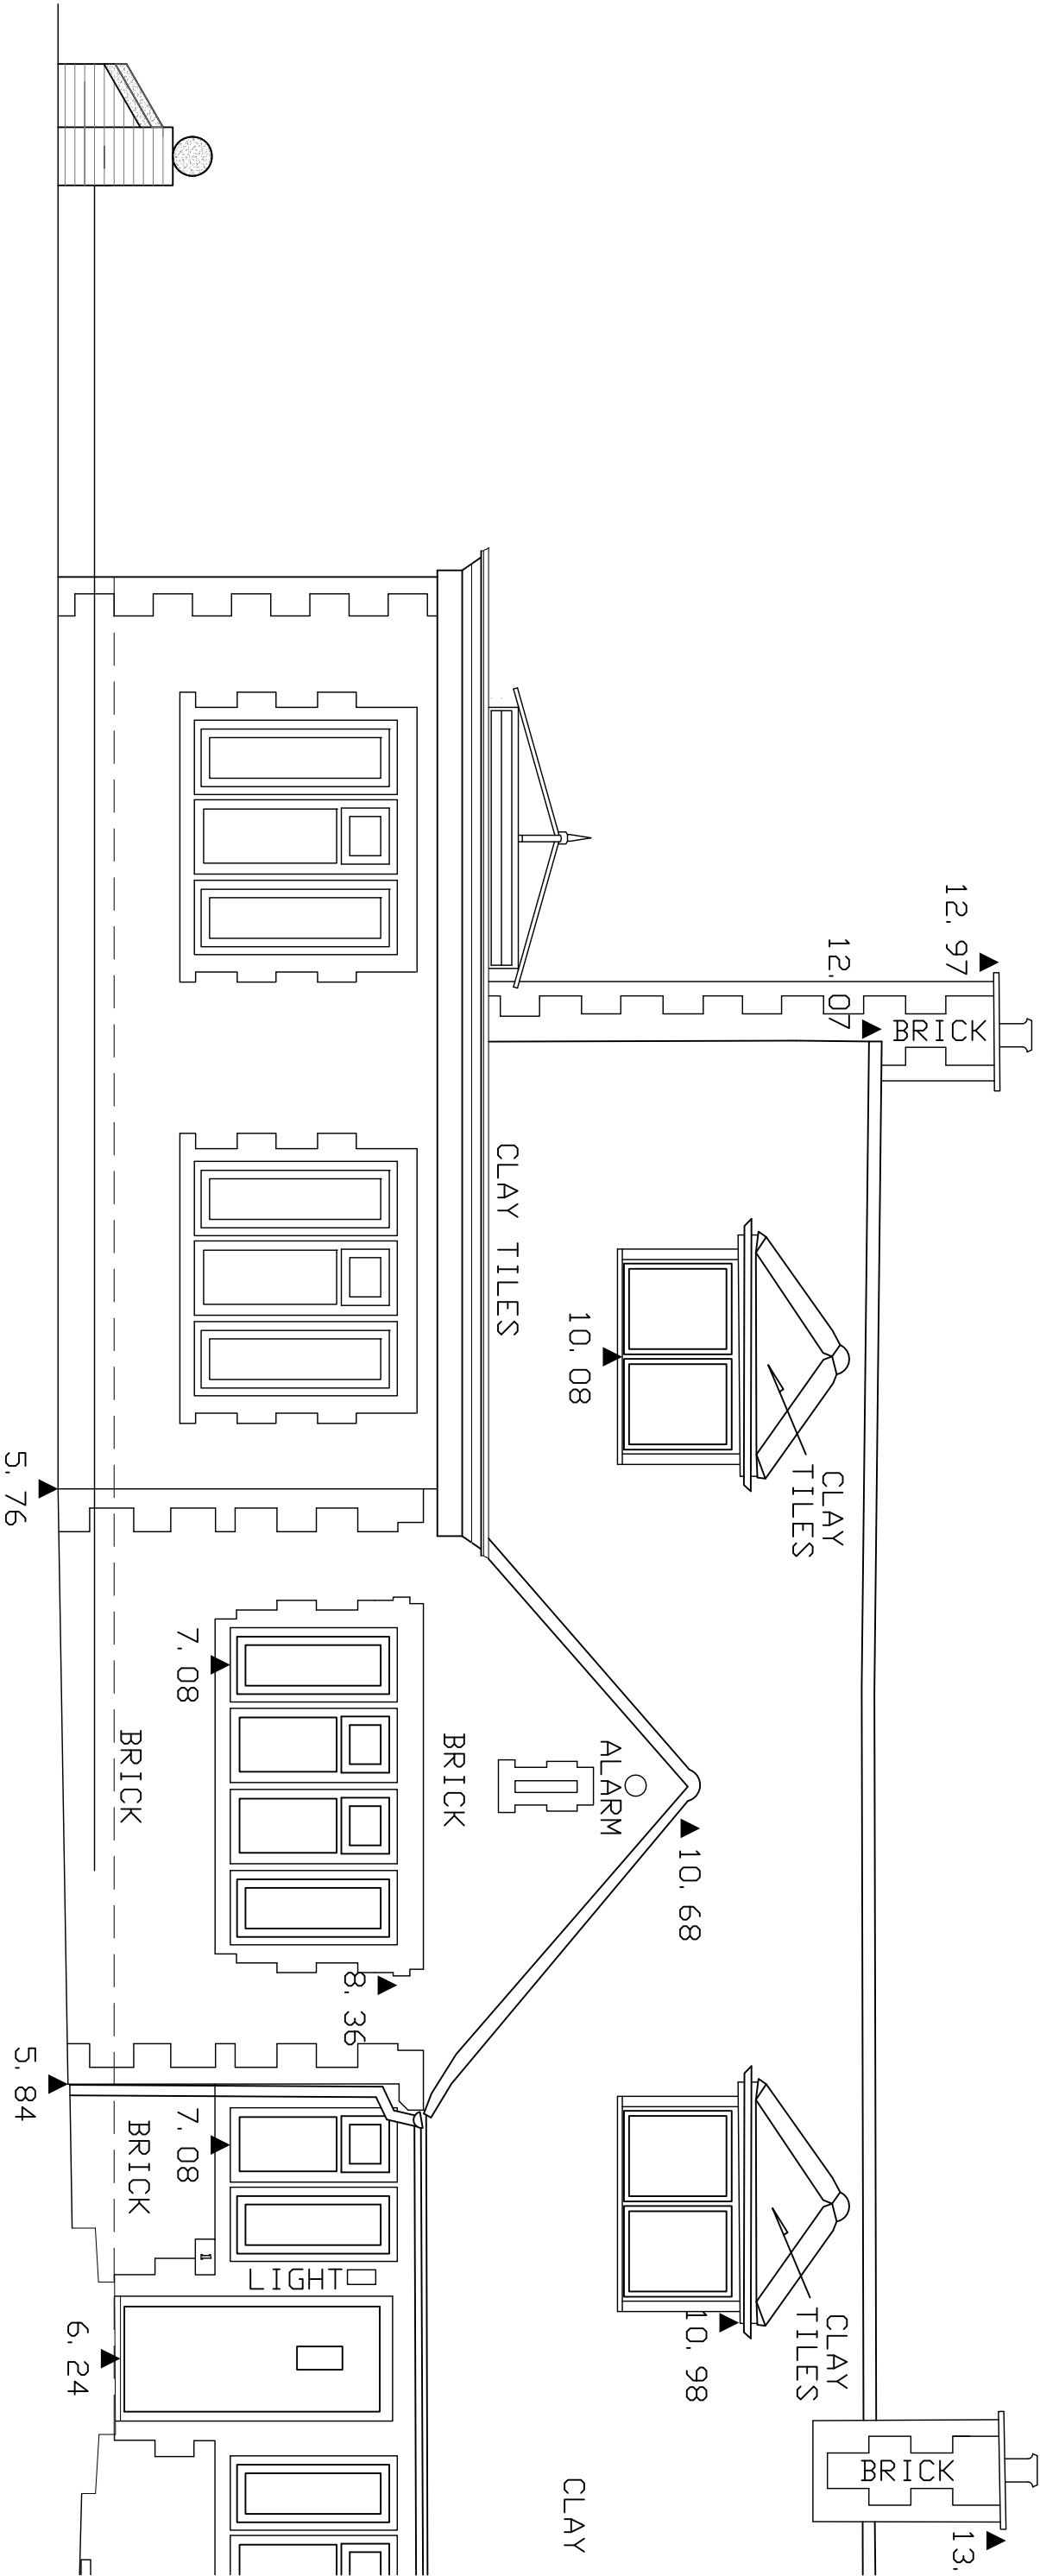

REV. | DATE | REVISIONS

NOTES: 1. DO NOT SCALE FROM THIS DRAWING. 2. ALL DIMENSIONS AND LEVELS TO BE CHECKED ON SITE BEFORE CARRYING OUT WORK. 3. ALL DISCREPANCIES TO BE REPORTED TO THE ARCHITECT BEFORE CARRYING OUT WORK. 4. READ WITH OTHER CONTRACT DOCUMENTS 5. IF IN DOUBT ASK. COPY RIGHT & OWNERSHIP OF THIS DRAWING AND THE DESIGN OF THE BUILDING SHOWN ON THIS DRAWING IS VESTED IN THE ARCHITECTS WHOSE PRIOR WRITTEN CONSENT IS REQUIRED FOR ITS USE, REPRODUCTION OR FOR COPYING TO ANY THIRD PARTY.

E-mail michael@admarchitects.co.uk
web site www.admarchitects.co.uk

PROJECT 1 FIRS AVENUE, FELPHAM				CLIENT MARY ROSS			
DRAWING TITLE SOUTH ELEVATION AS PROPOSED (PART)				COMPUTER FILE NAME		DWG.DWG	
				ORIGINAL SIZE OF THIS DRAWING IS A3			
DRAWN	CHECKED	DATE	SCALE - AS SCALE RODS	PROJECT NUMBER	ACTUAL DRAWING NUMBER	REVISION	
BD	MB	JULY '13	1:50	1454	11	-	
TRINITY, STRETTONINGTON, CHICHESTER, WEST SUSSEX, PO18 0LA, UNITED KINGDOM.				TEL. 01243 771166			

© COPYRIGHT - ALL RIGHTS RESERVED