





LOCATION PLAN 1:1250

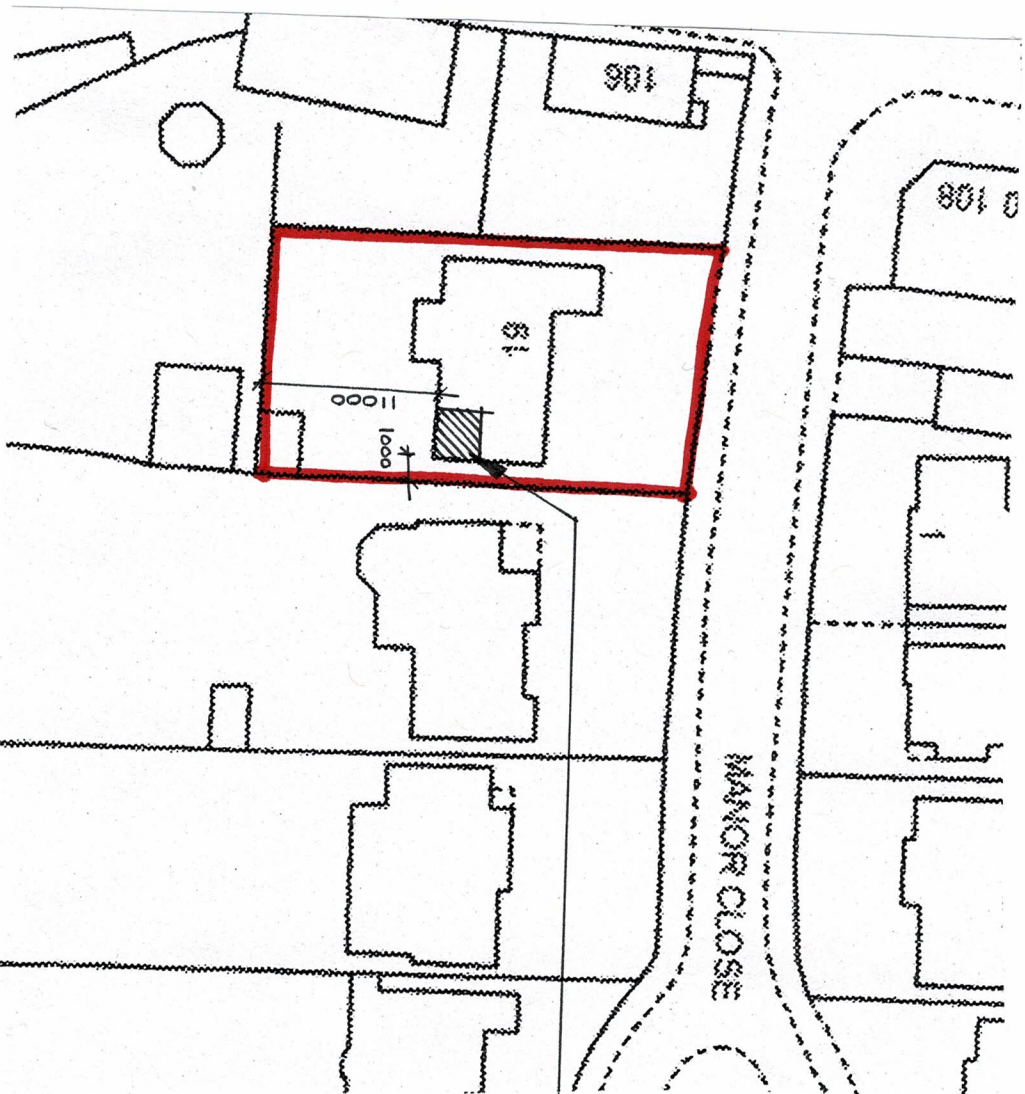

SITE PLAN 1:500

single storey side extension to
replace existing conservatory

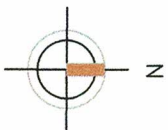

Amdesign

ARCHITECTURE DESIGN DEVELOPMENT

Leeza Aldis-Hobbs ARB RIBA SPAB

Mob: 07756 329400

e-mail: leeza@amdesignltd.co.uk

PROJECT

19 MANOR CLOSE

FELPHAM

WEST SUSSEX

PO22 7PN

PROJECT STAGE

PLANNING

DRAWING

LOCATION PLAN

SITE PLAN

DRAWING No

261/01

REVISION

LA

SCALE 1:1250 1:500

DATE SEPT 2018

DRAWN CHECKED

LETTER

REVISION

DATE

This scheme is subject to town planning and all other necessary consents. All dimensions and levels to be checked on site. This drawing is to be read in conjunction with other relevant drawings and documents. Report all discrepancies to the Architect before work commences. AM Design is the trading name of AM Design Ltd © AM Design Ltd. All rights reserved.