





EXISTING SOUTH ELEVATION 1:100

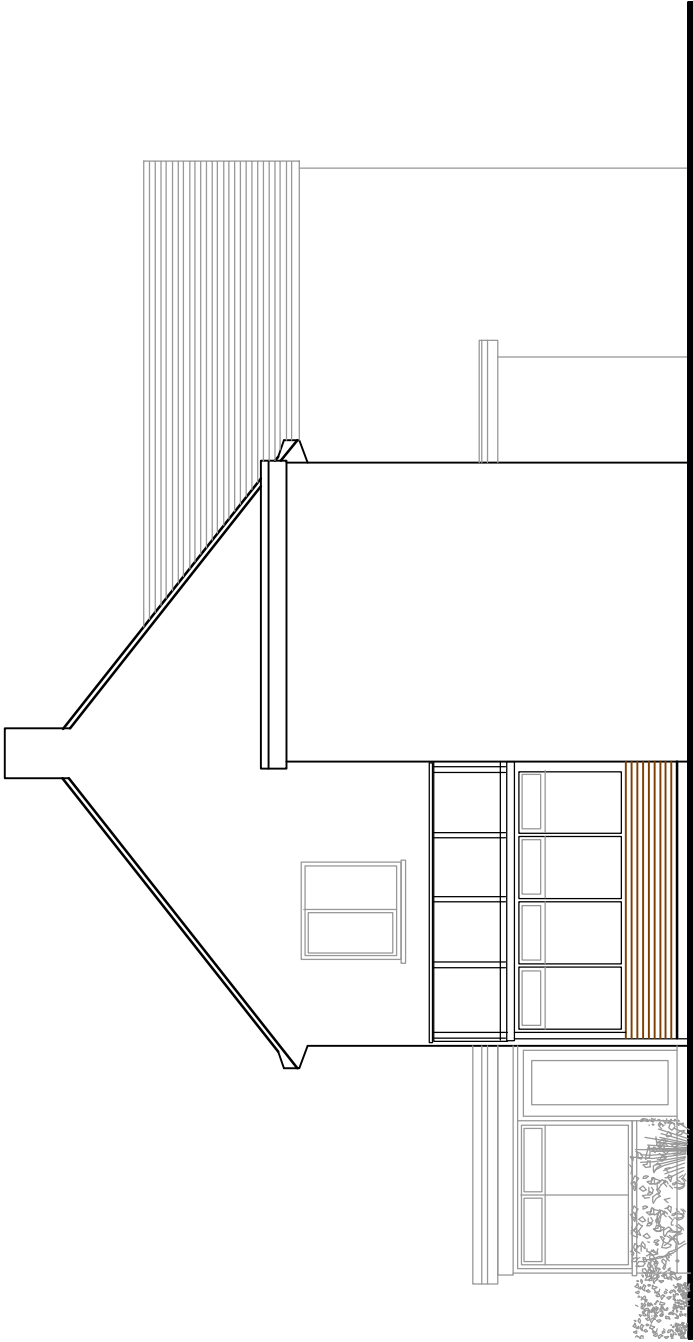

PROPOSED SOUTH ELEVATION 1:100



EXISTING EAST ELEVATION 1:100

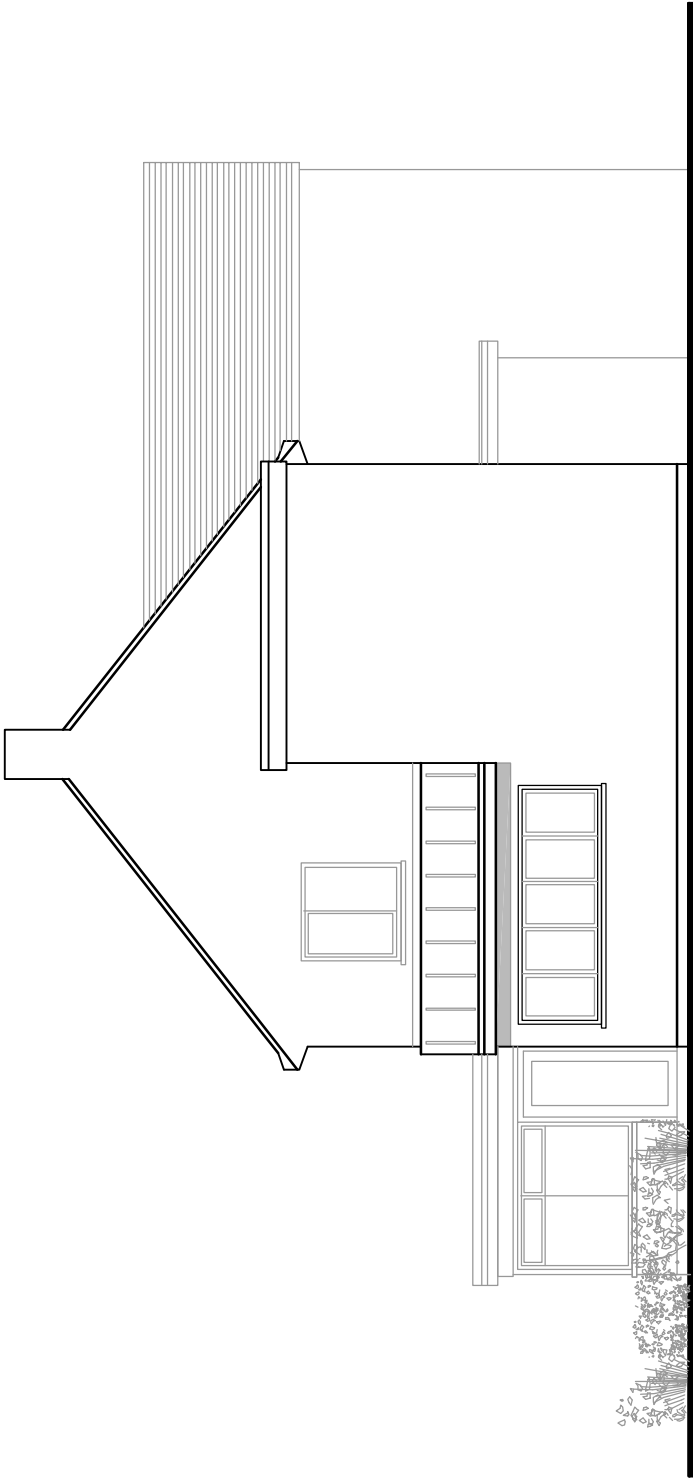

PROPOSED EAST ELEVATION 1:100

Amdesign

ARCHITECTURE DESIGN DEVELOPMENT
Leeza Aldis-Hobbs ARB RIBA SPAB
/mob: 07756 329400
/-mail: leeza@amdesignltd.co.uk

PROJECT

**19 MANOR CLOSE
FELPHAM
WEST SUSSEX
PO22 7PN**
PROJECT STAGE
PI ANNING

DRAWING

ELEVATIONS

DRAWING No
261/03
SCALE
DATE 1:100
SEDT 2018
REVISION
DRAWN
CHECKED
LA

LETTER
REVISION
DATE
This scheme is subject to town planning and all other necessary consents. All dimensions and levels to be checked on site. This drawing is to be read in conjunction with other relevant drawings and documents. Report all discrepancies to the Architect before work commences.