





Proposed Street Scene Showing New Dwelling

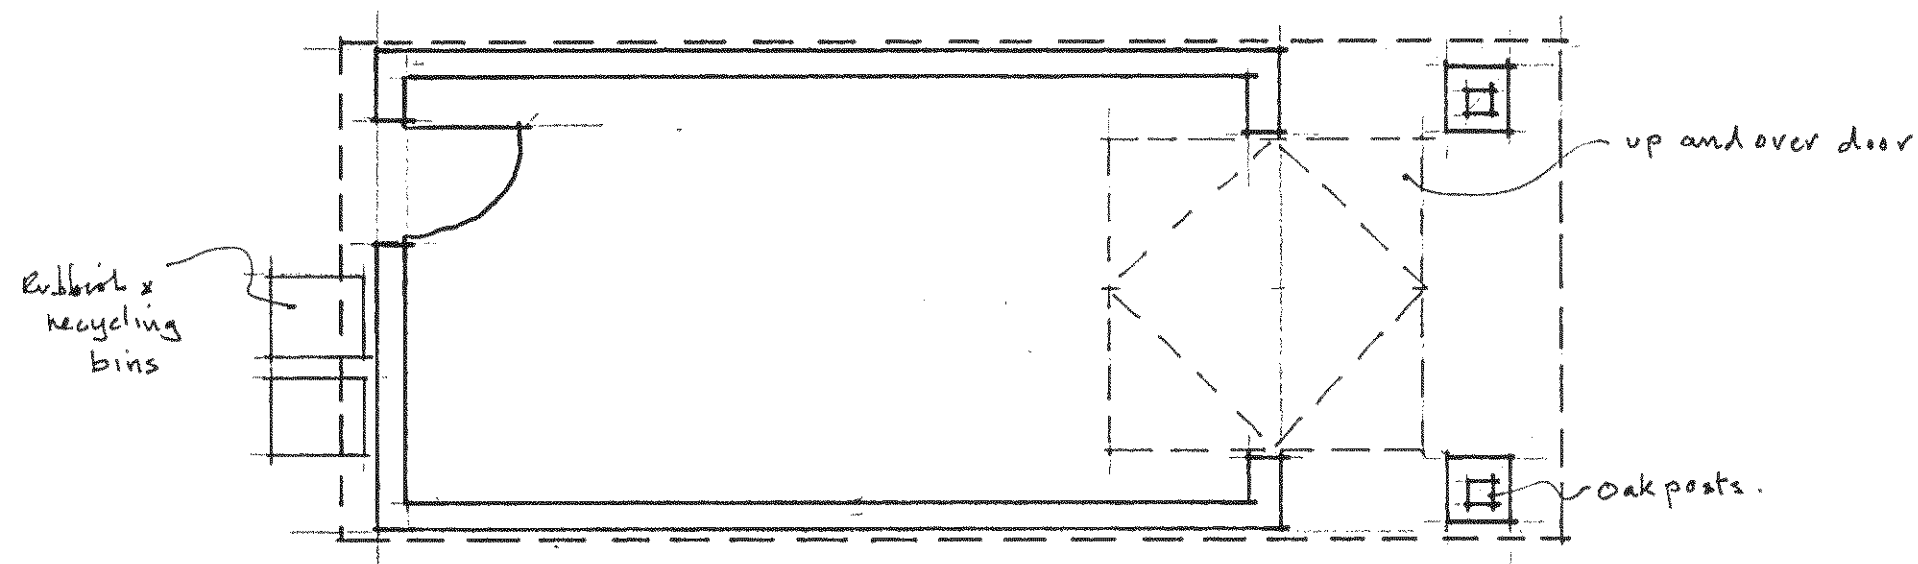

Garage Floor Plan

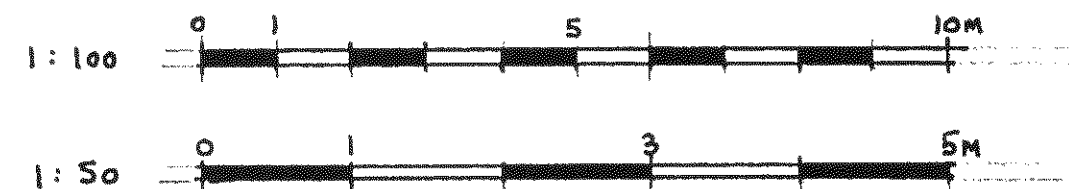

CLIENT Brookmead Developments Ltd	
ADDRESS 31 Rifeway, Felpham Bognor Regis, W. Sussex	
PROPOSAL New build 4 bed Chalet bungalow and garage	
TITLE Street scene and Garage Floor plan.	
DRWN BY PA	SCALE 1:100 / 1:50
DATE	DRWG N° 03/16