




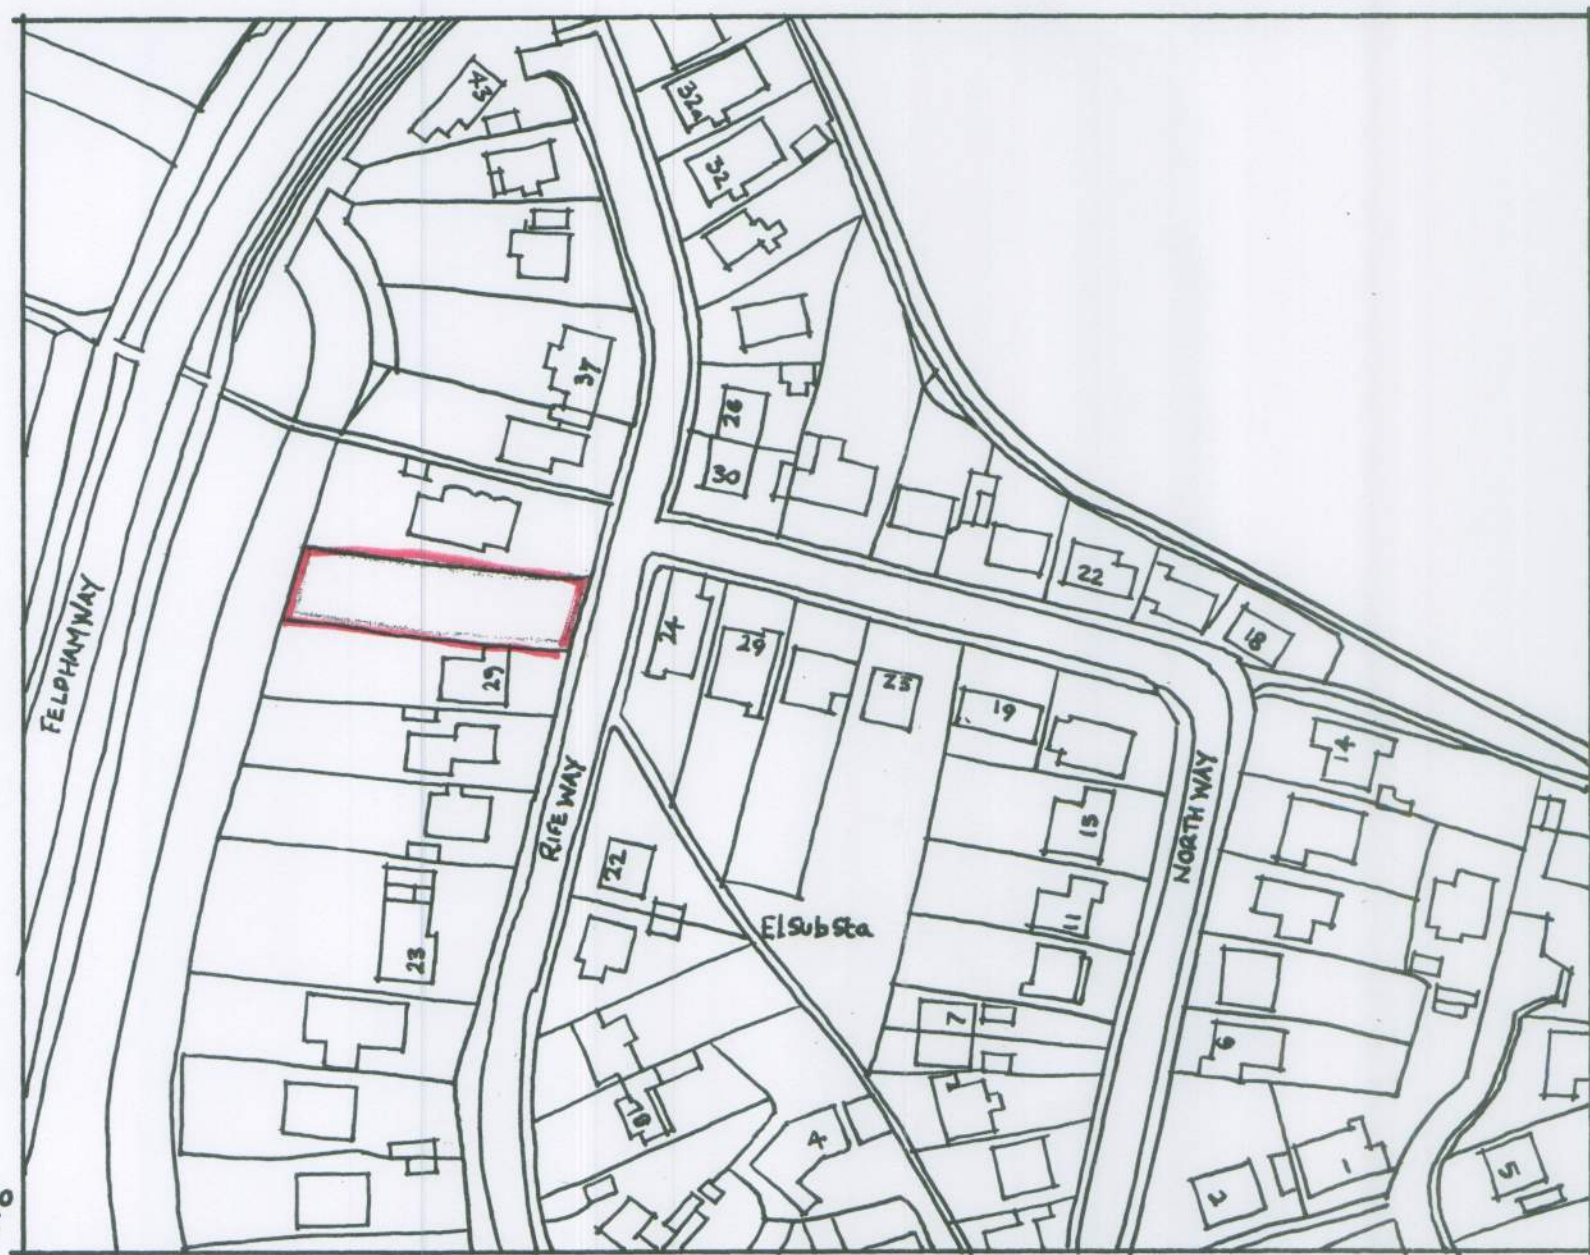

Existing Location Plan

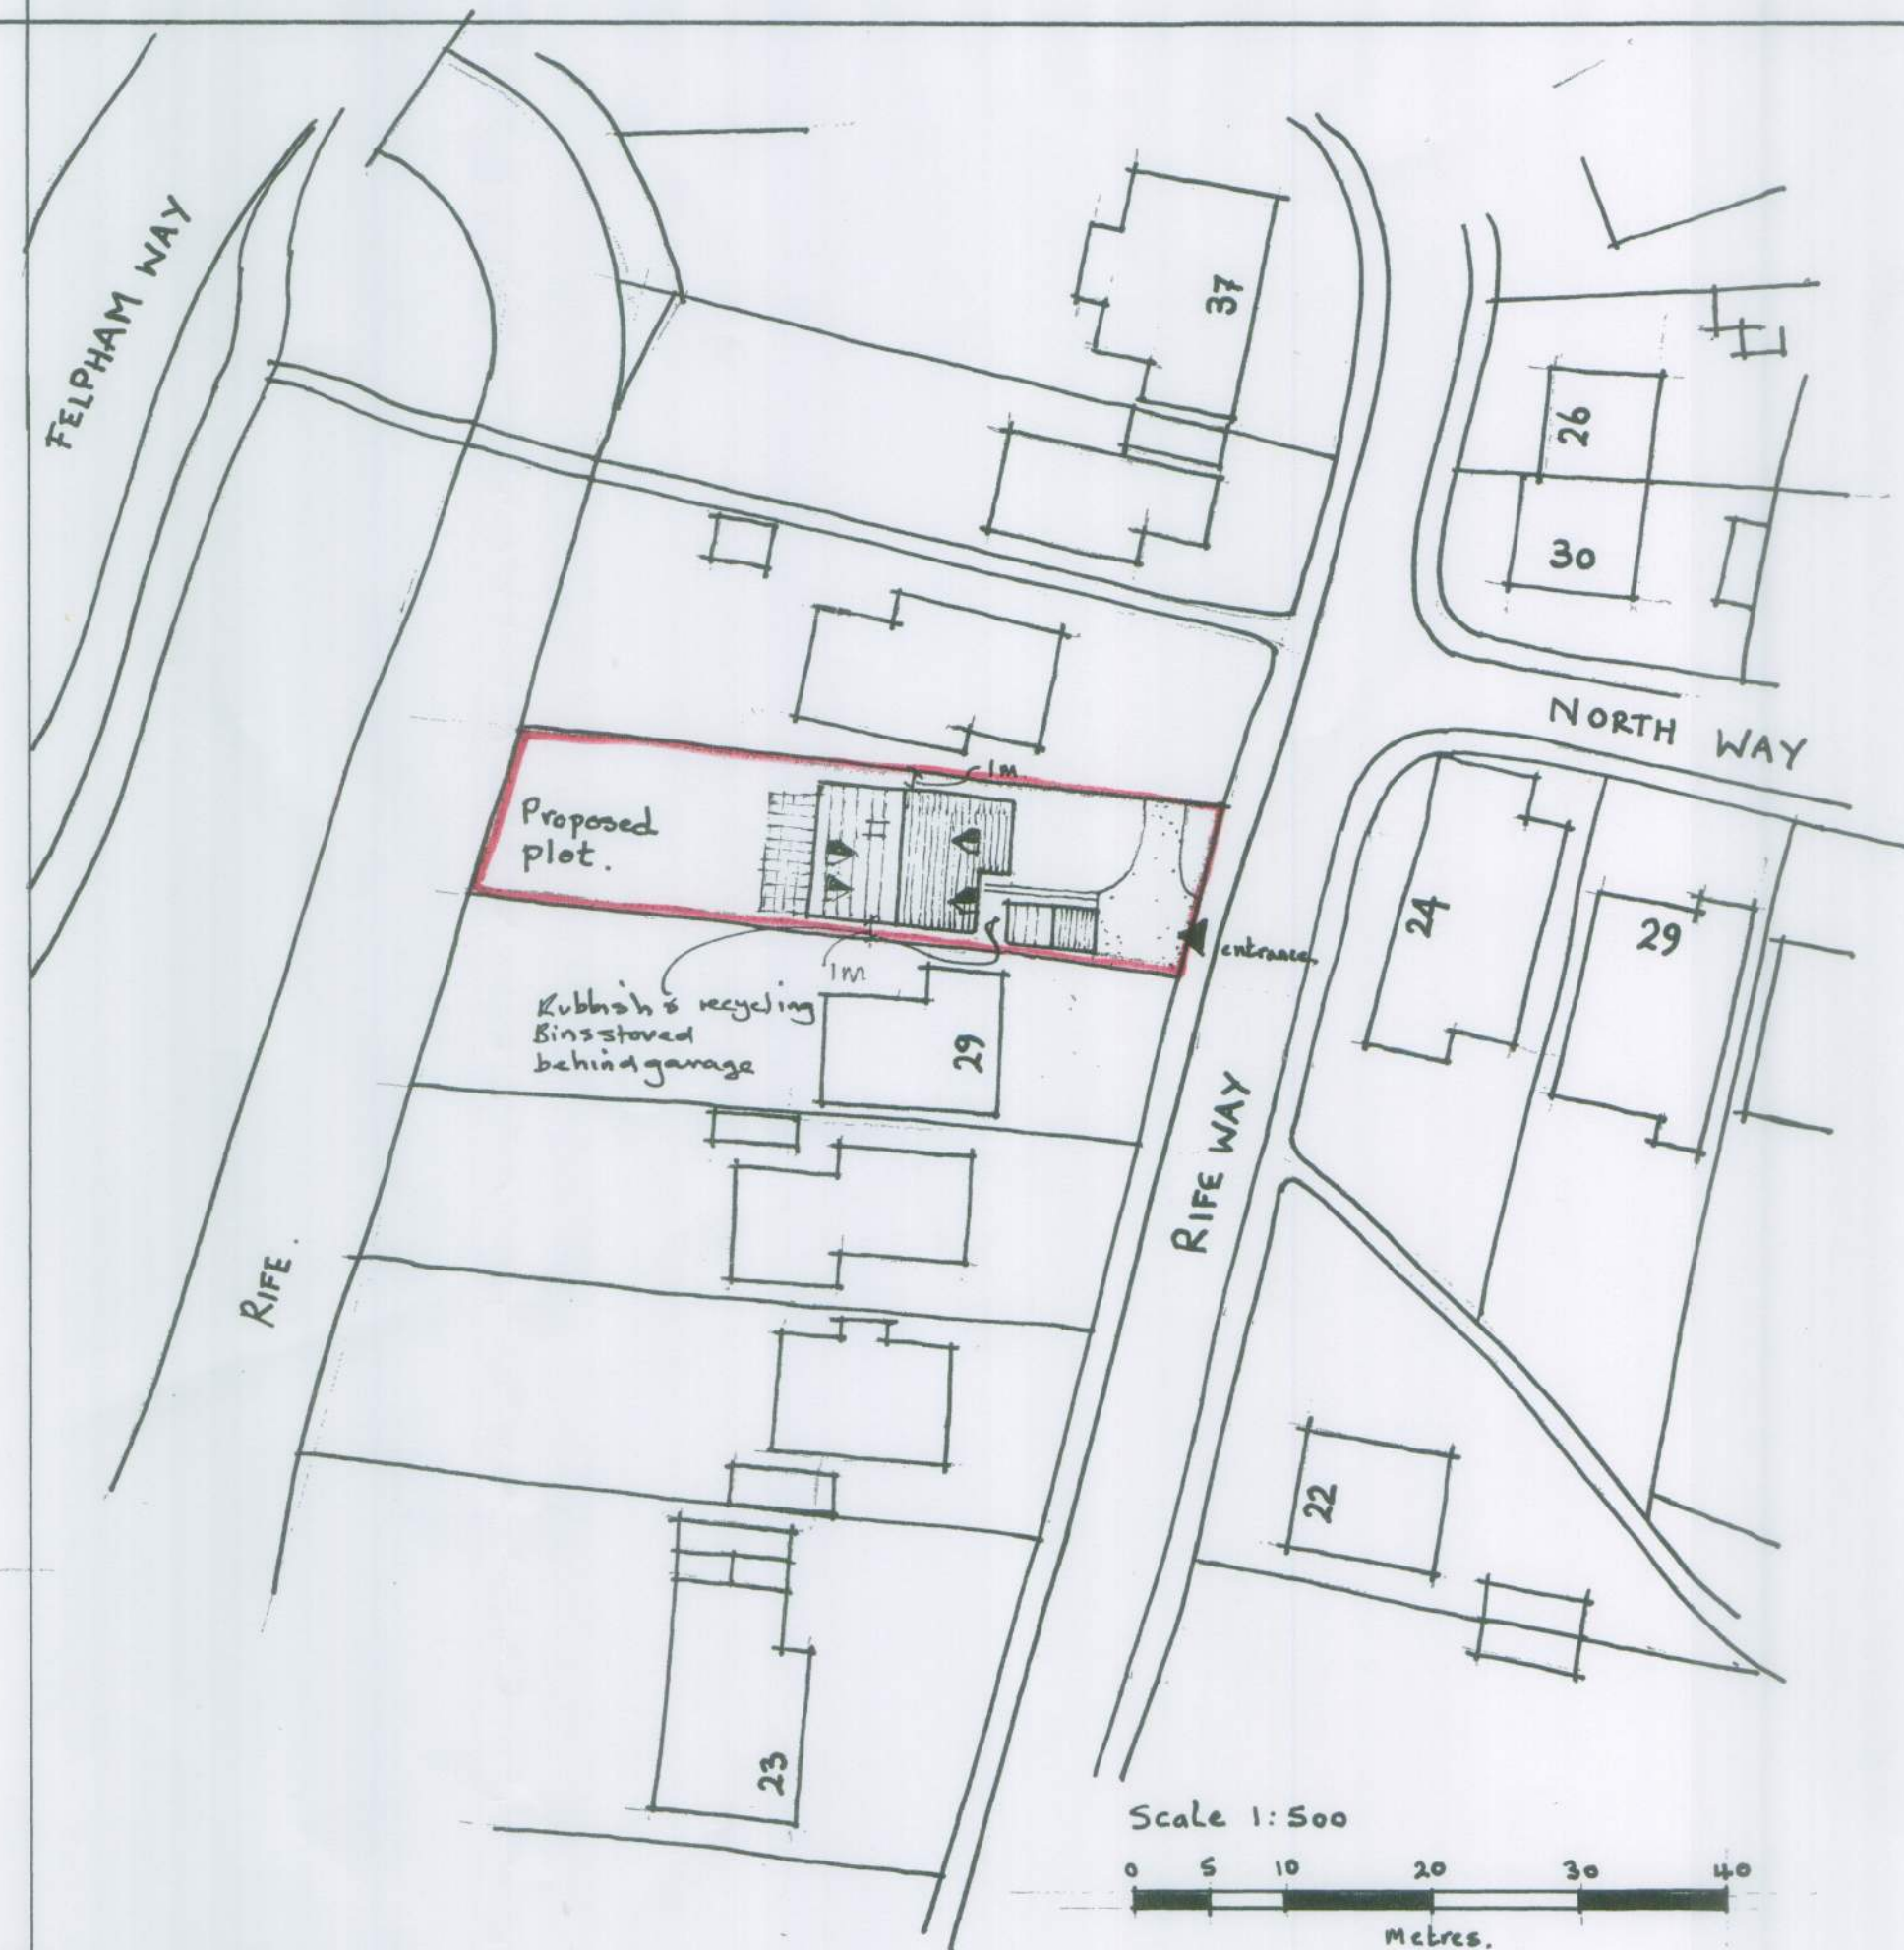


Proposed Site Plan

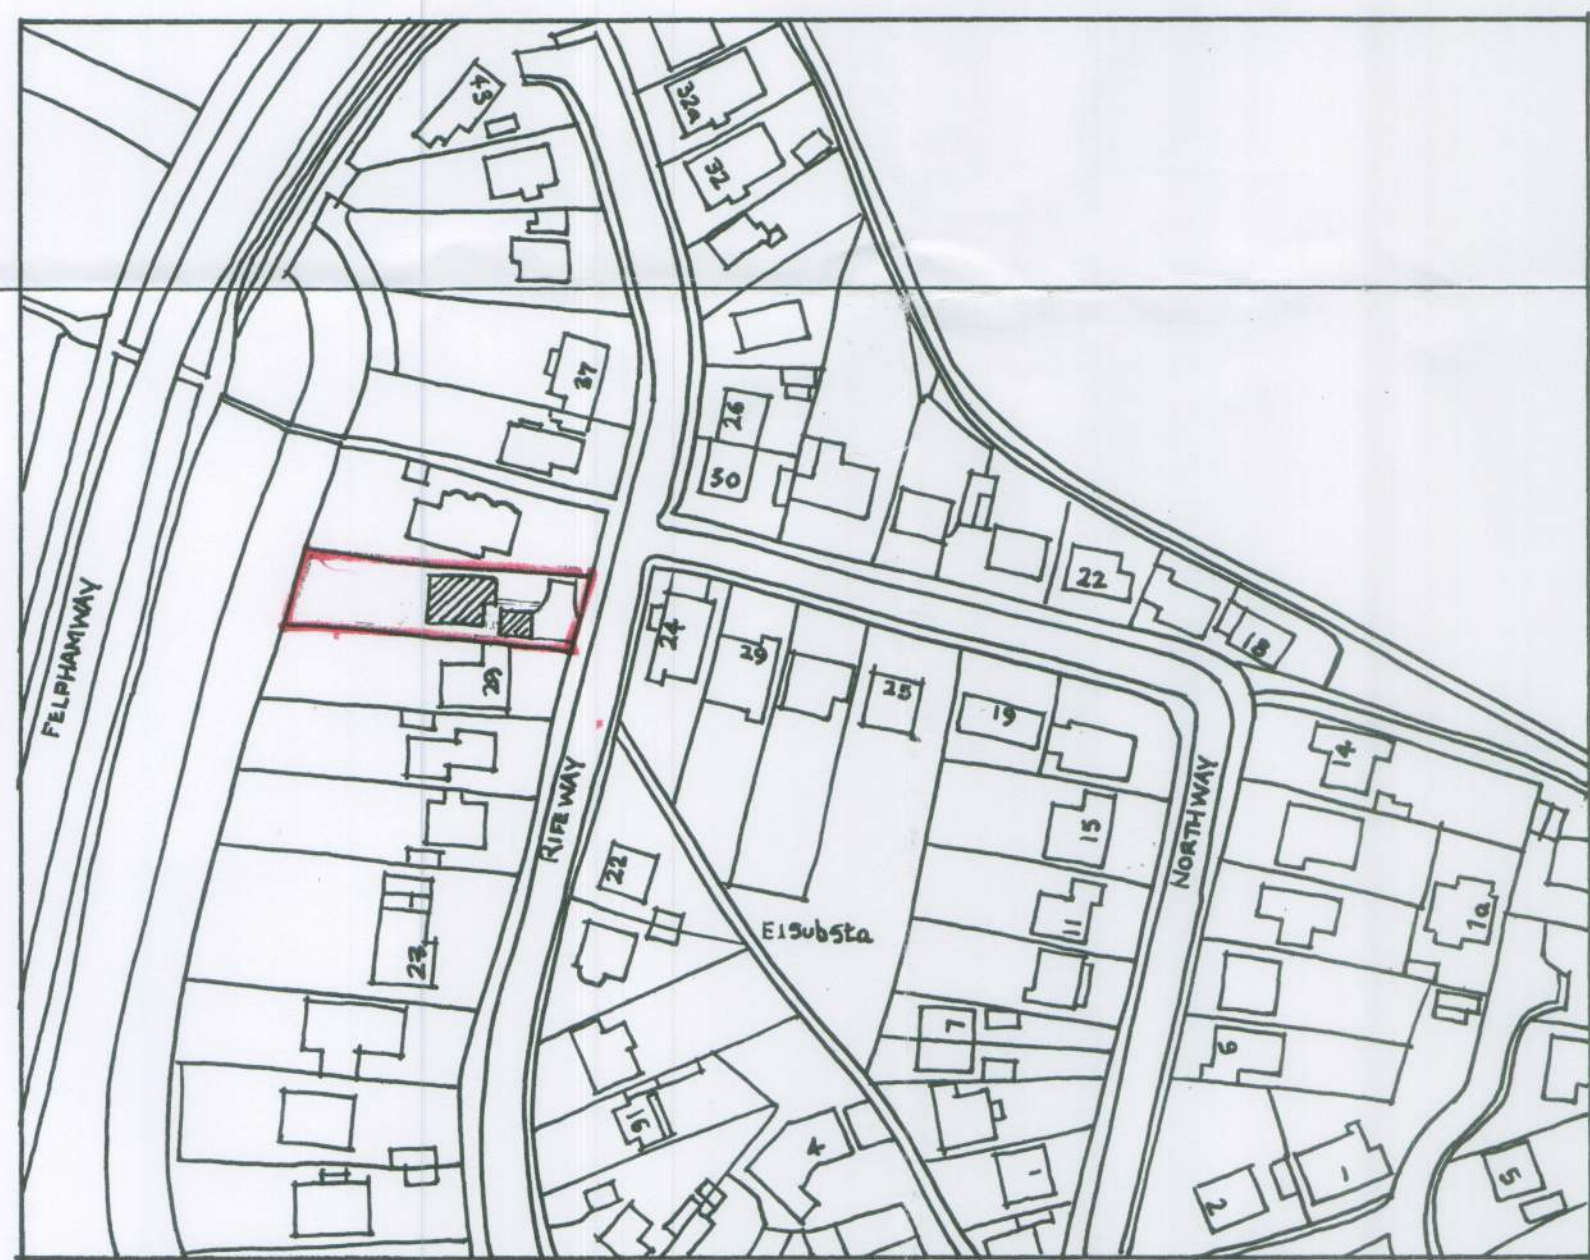


Proposed Location Plan


Proposed Garage

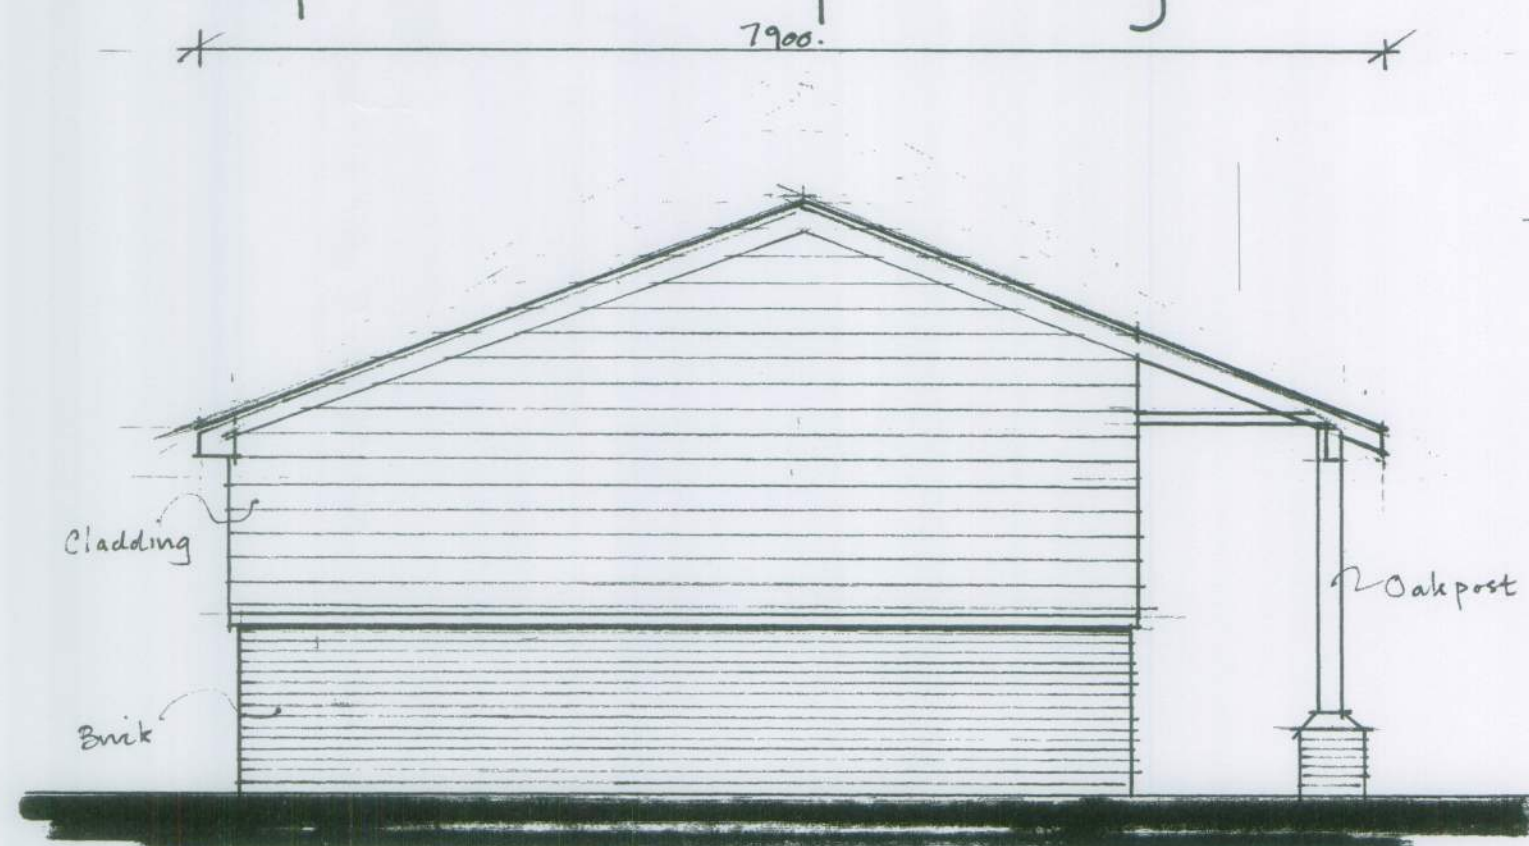

Proposed South Elevation
(North Elevation is handed)

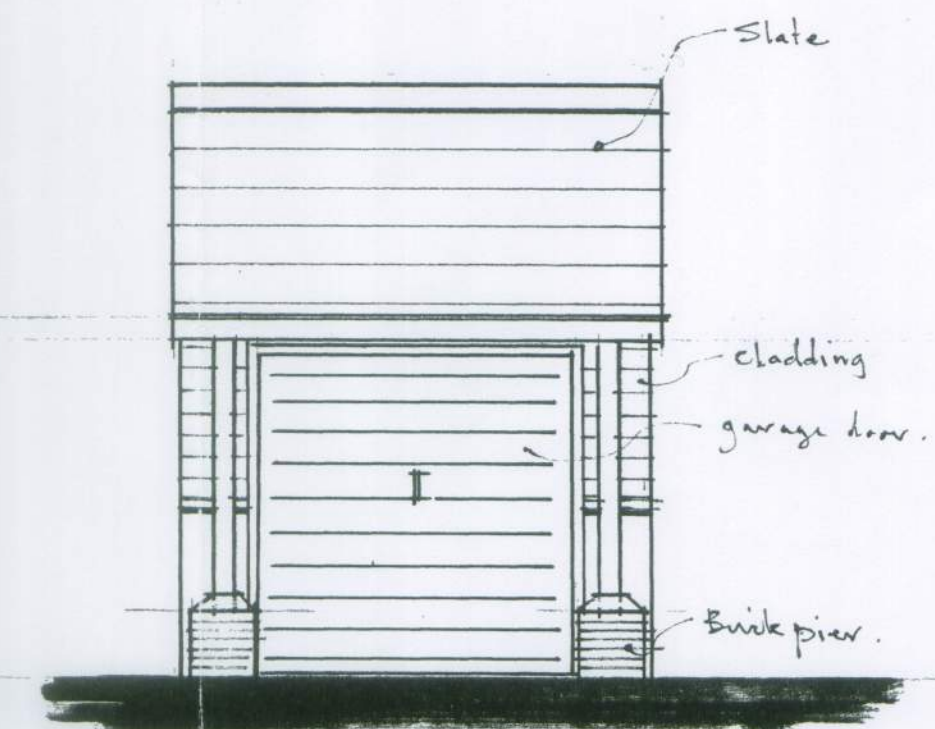

Proposed East Elevation

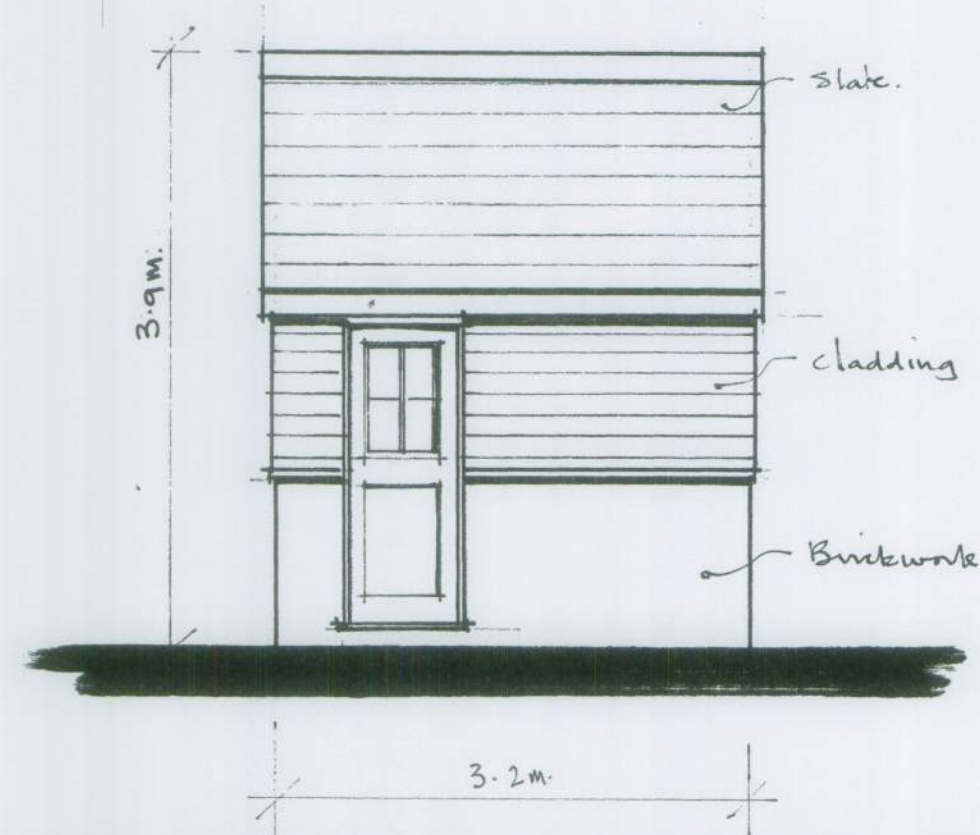

Proposed West
Elevation



CLIENT	Brookmead Developments Ltd.
ADDRESS	31 Rife Way, Felpham Bognor Regis, W. Sussex
PROPOSAL	New build 4 bed Chalet Bungalow and garage.
TITLE	Site plan, location plan proposed garage.
DRWN BY	ADJ
DATE	02/16

SCALE 1:1250/1:500
1:50