





Scale 1:1250
0 10 20 40 60 80
Metres

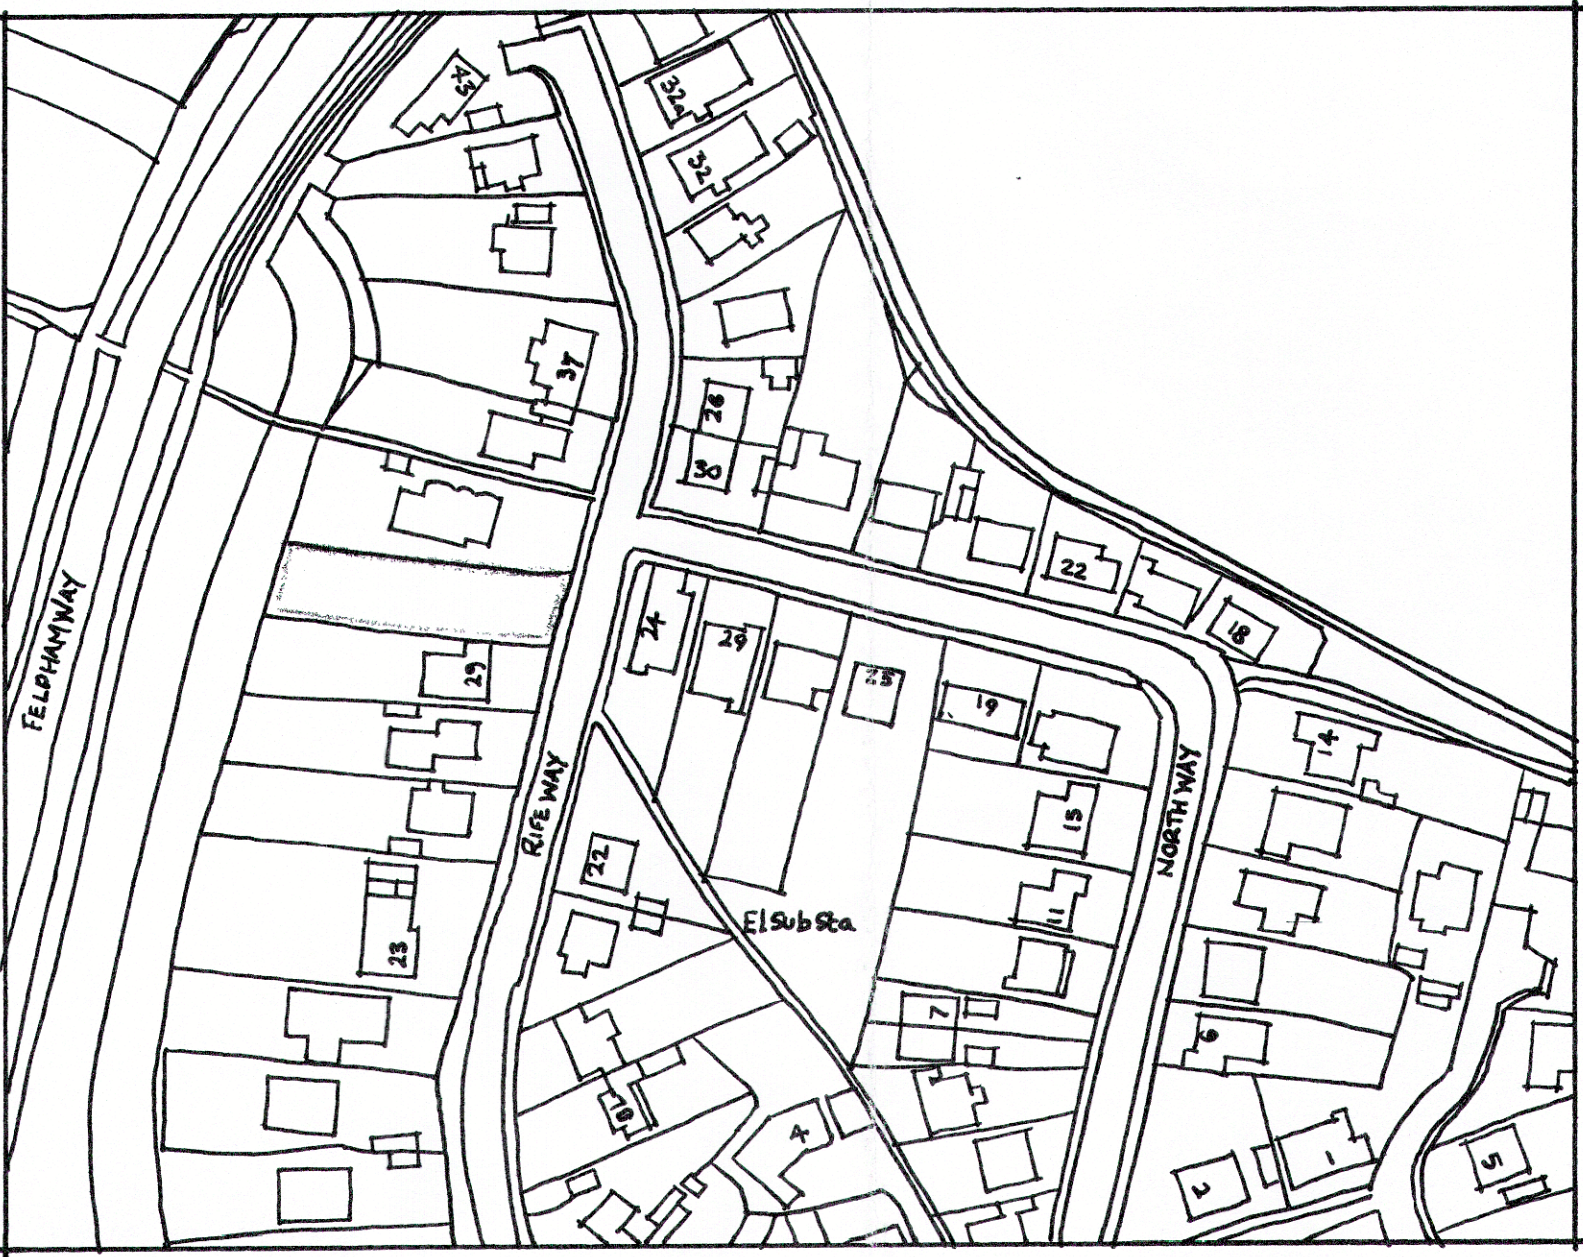


Existing Location Plan

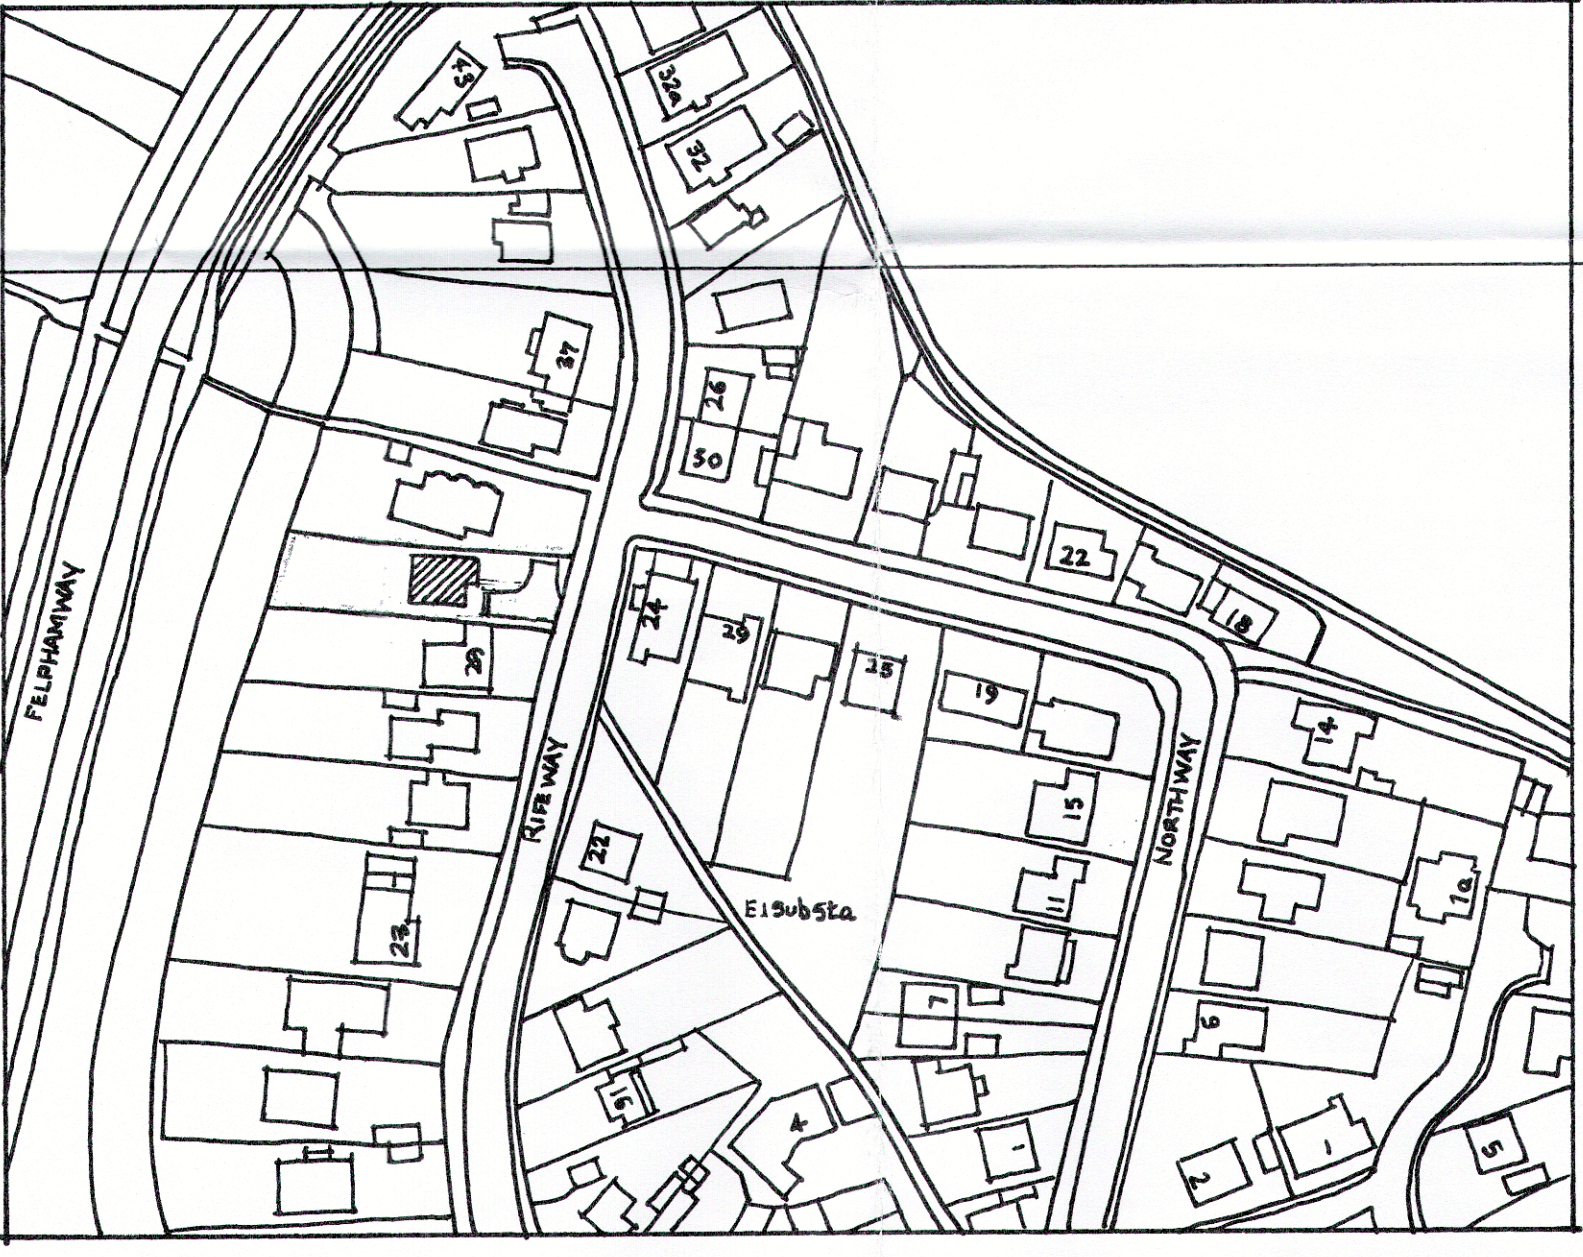

Proposed Location Plan

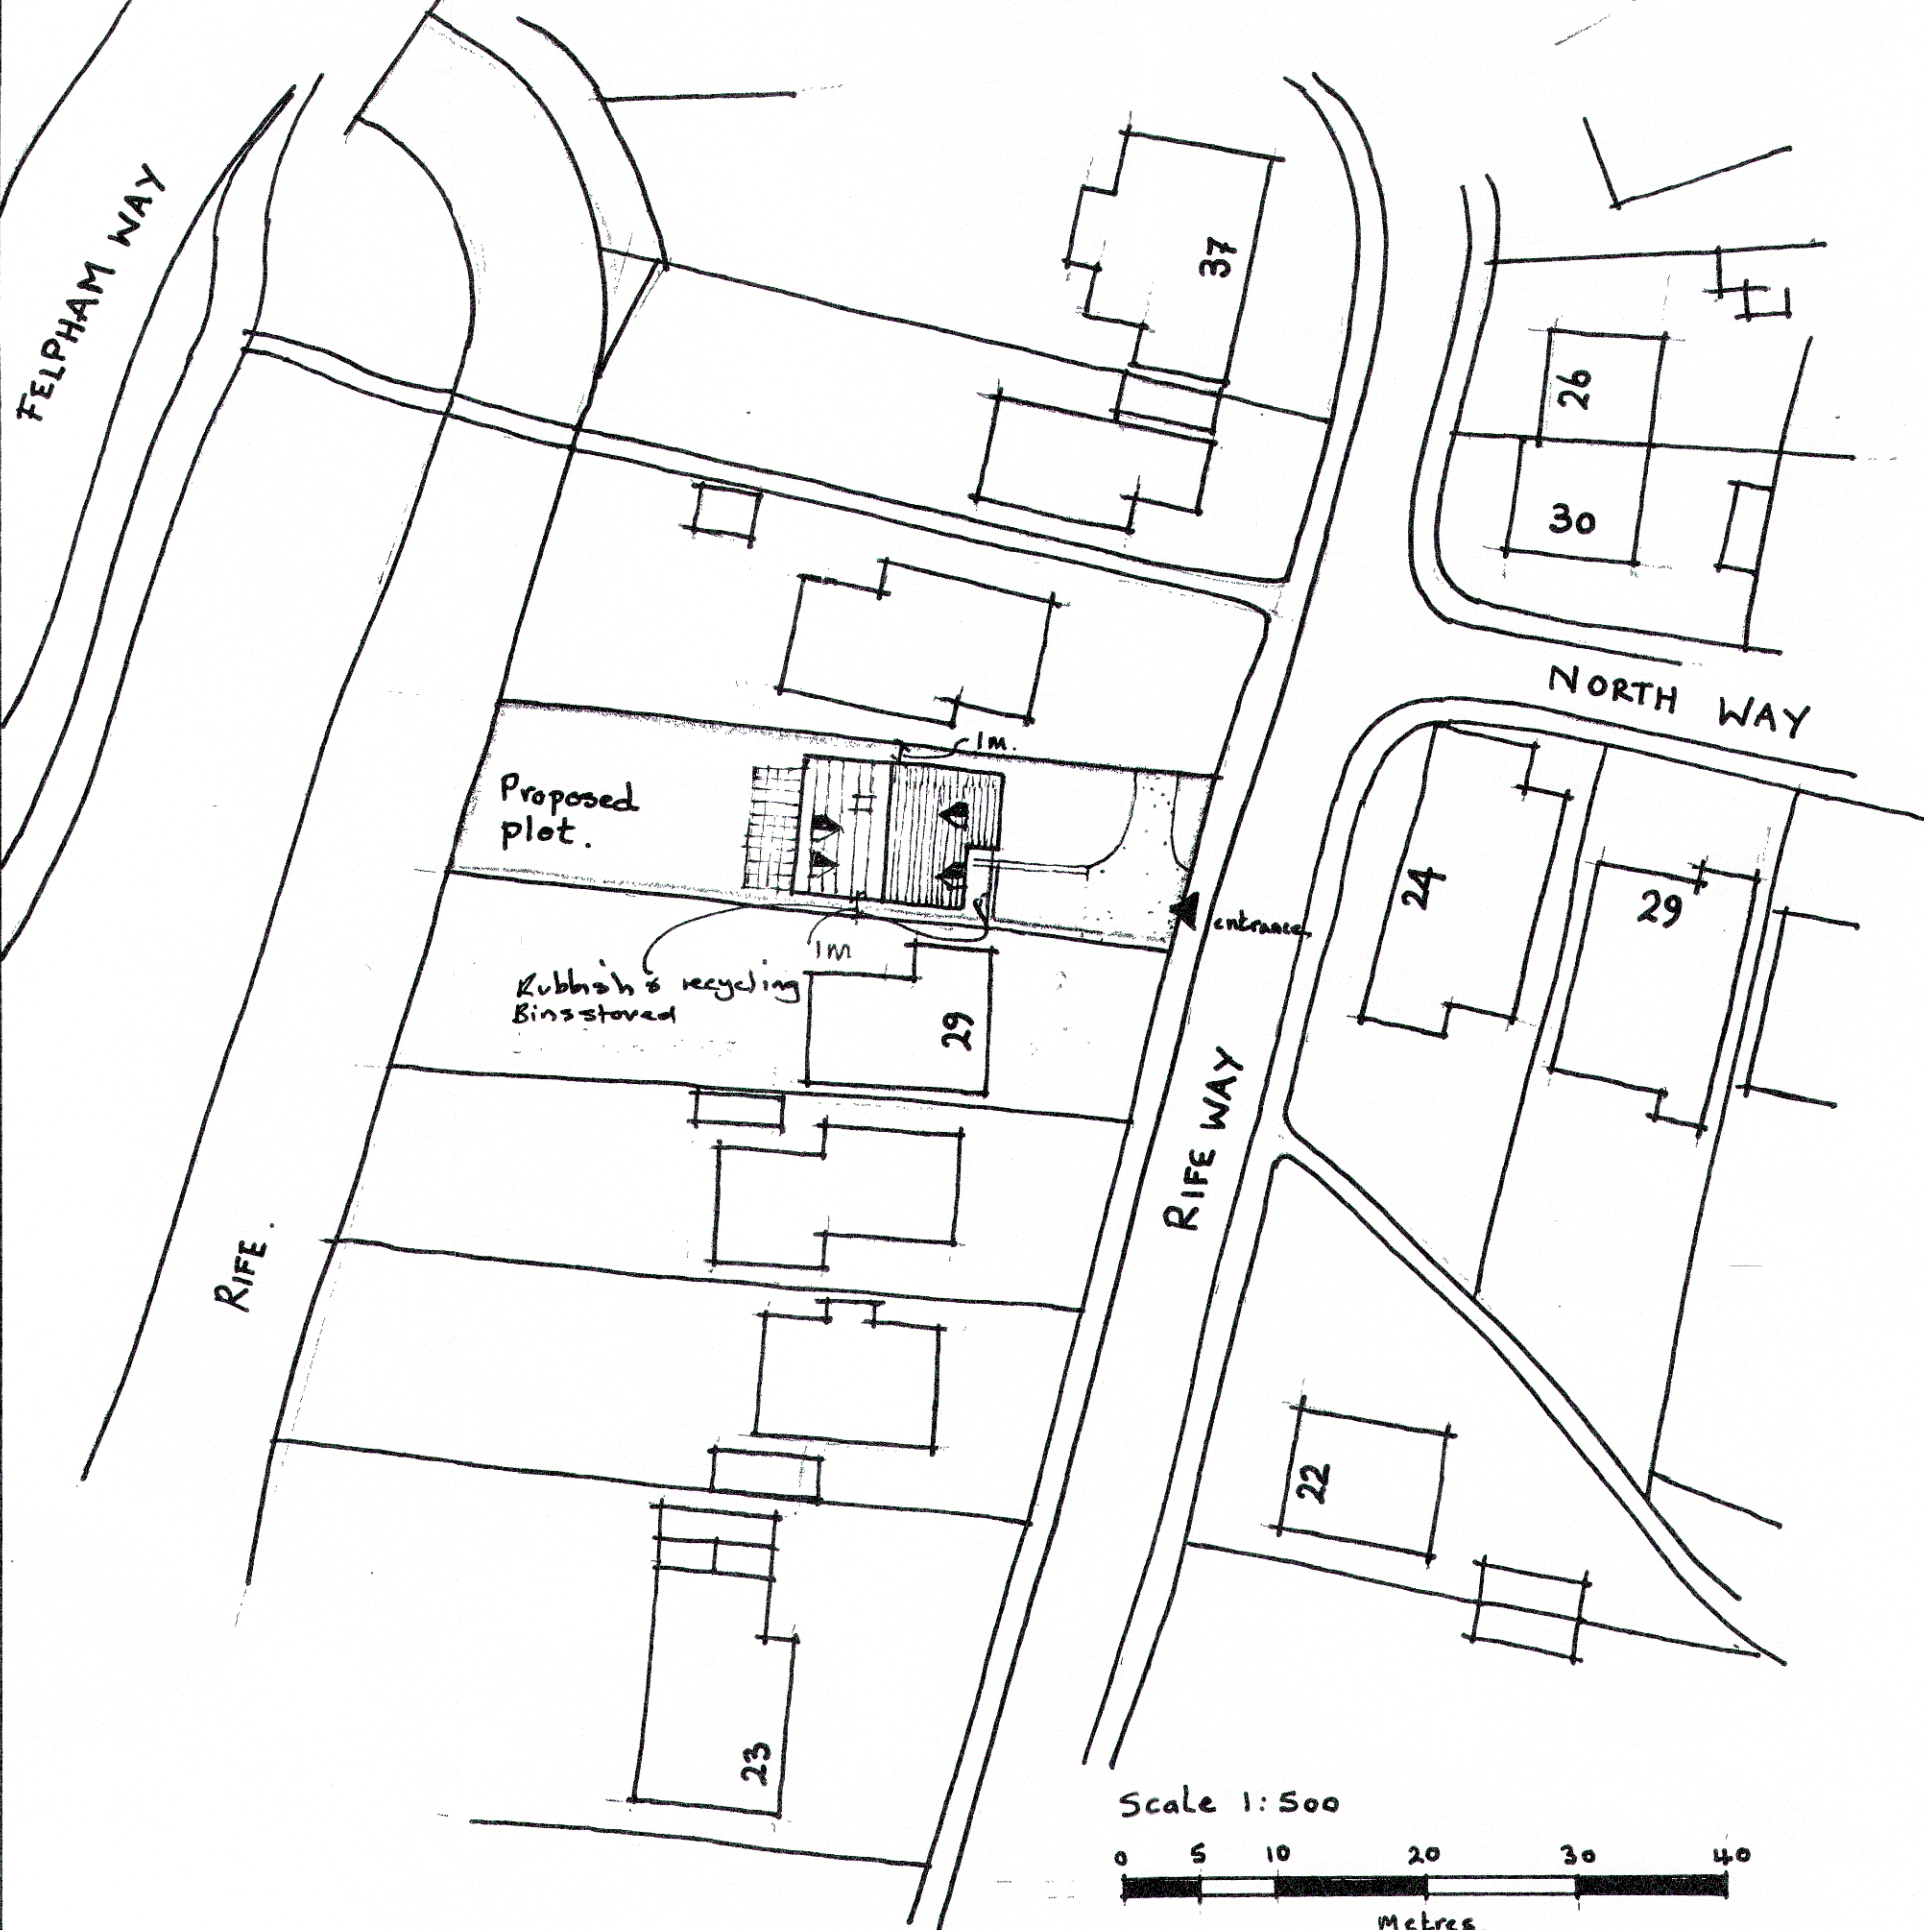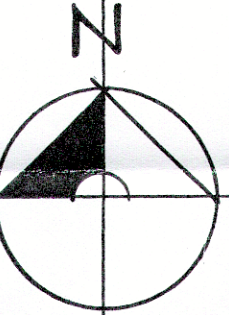

Proposed Site Plan

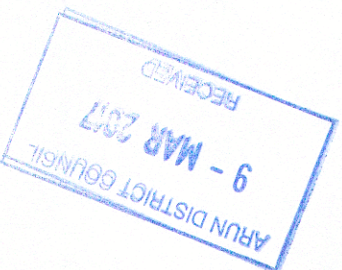

CLIENT Brookmead Developments Ltd.	
ADDRESS 31 Rife Way, Felpham Bognor Regis, W. Sussex	
PROPOSAL New build 4 bed Chalet Bungalow	
TITLE Site plan, location plan	
DRWN BY PJ	SCALE 1:1250/1:500
DATE	DRWG N° 02/16