


NOTES:

1. Do not scale this drawing. Use figured dimensions only, except for Planning purposes.
2. All dimensions must be checked on site by the contractor prior to commencement of work.
3. All construction details are indicative and are to be checked and confirmed on site and any divergences are to be agreed with the Contract Administrator.

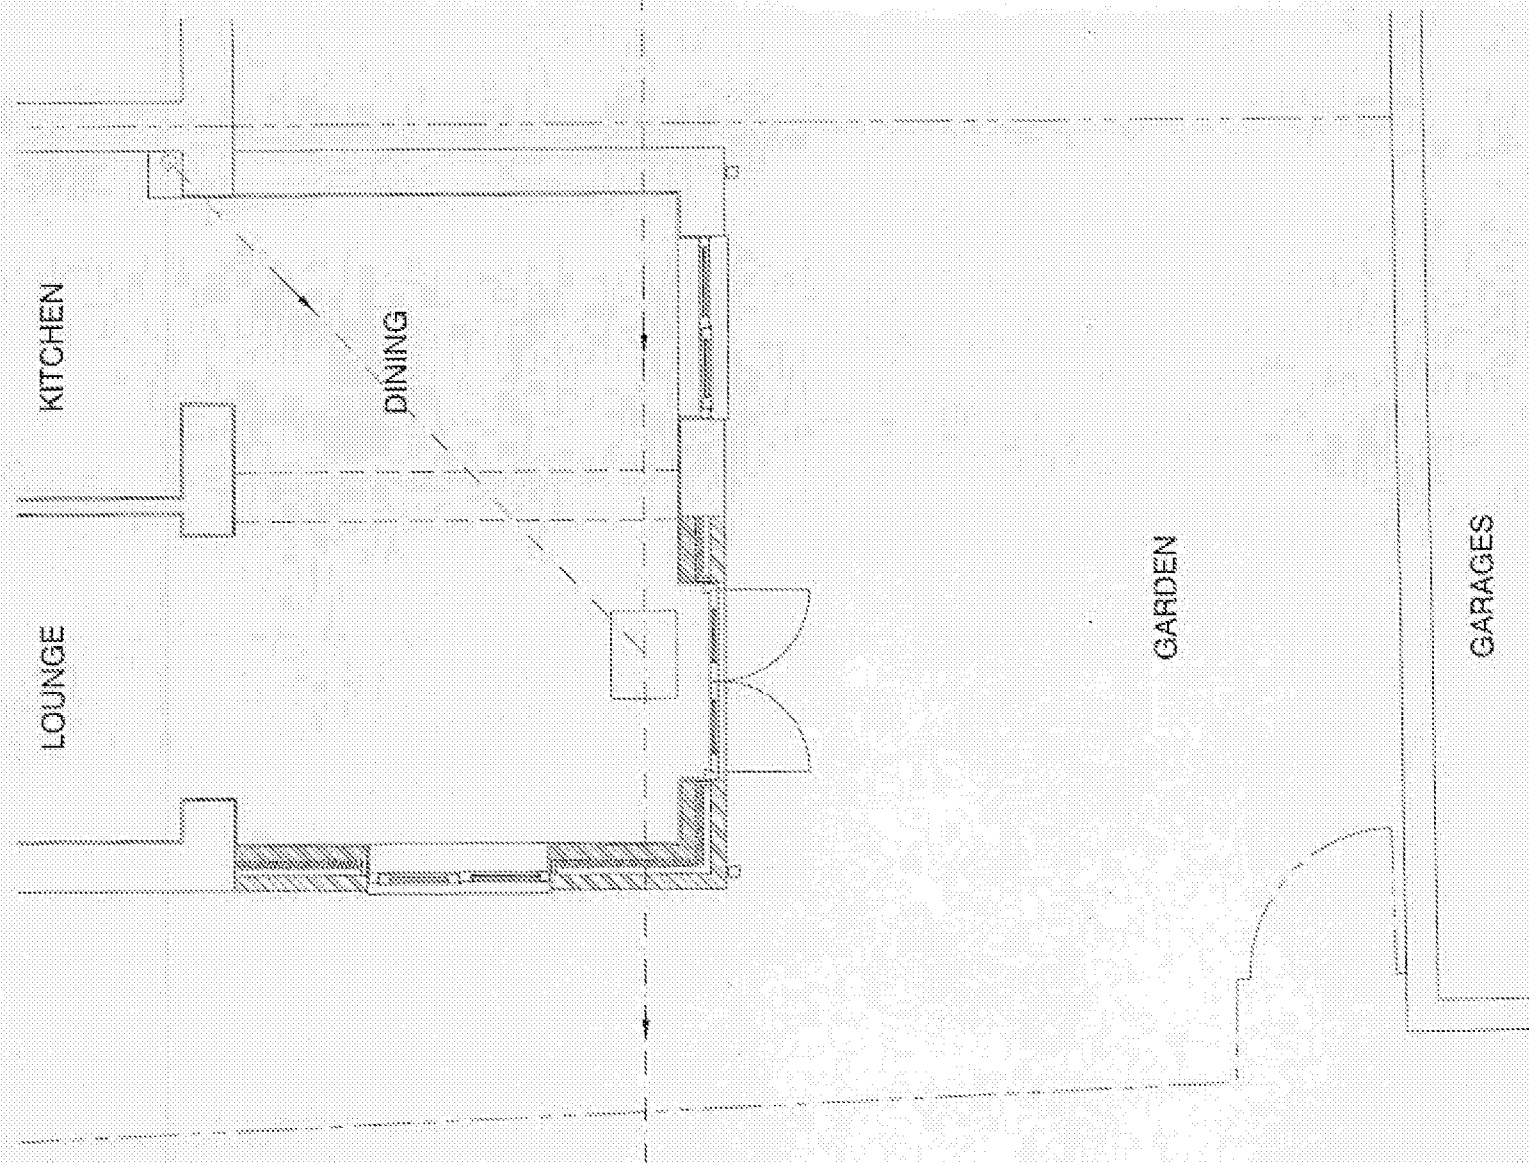

K.E. HILTON AND ASSOCIATES
Chartered Structural Engineers
2 ALBERT CHAMBERS Tel: 01243 865520
SUDLEY ROAD Fax: 01243 860489
BOGNOR REGIS Mobile: 07868 333140
WEST SUSSEX E-Mail: k_e_hilton@yahoo.co.uk
PO21 1EQ

PART GROUND FLOOR PLAN AS PROPOSED			
Scale	1:50 @ A3	Drawn By	ACB
Date	03-11-12	Checked	KEH
Drawing Number	4819 / 04		

Proposed Rear Extension

2 Pulborough Way Flansham Felpham PO22 6QR