
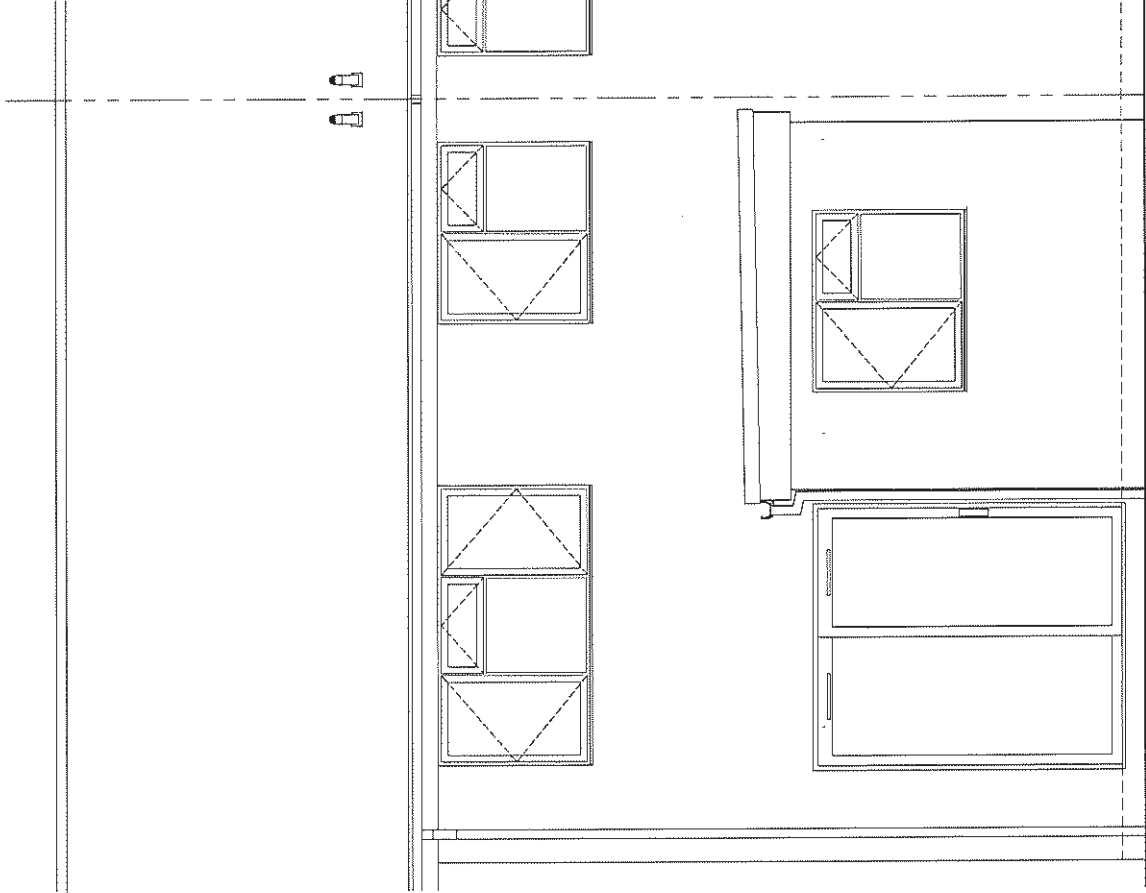
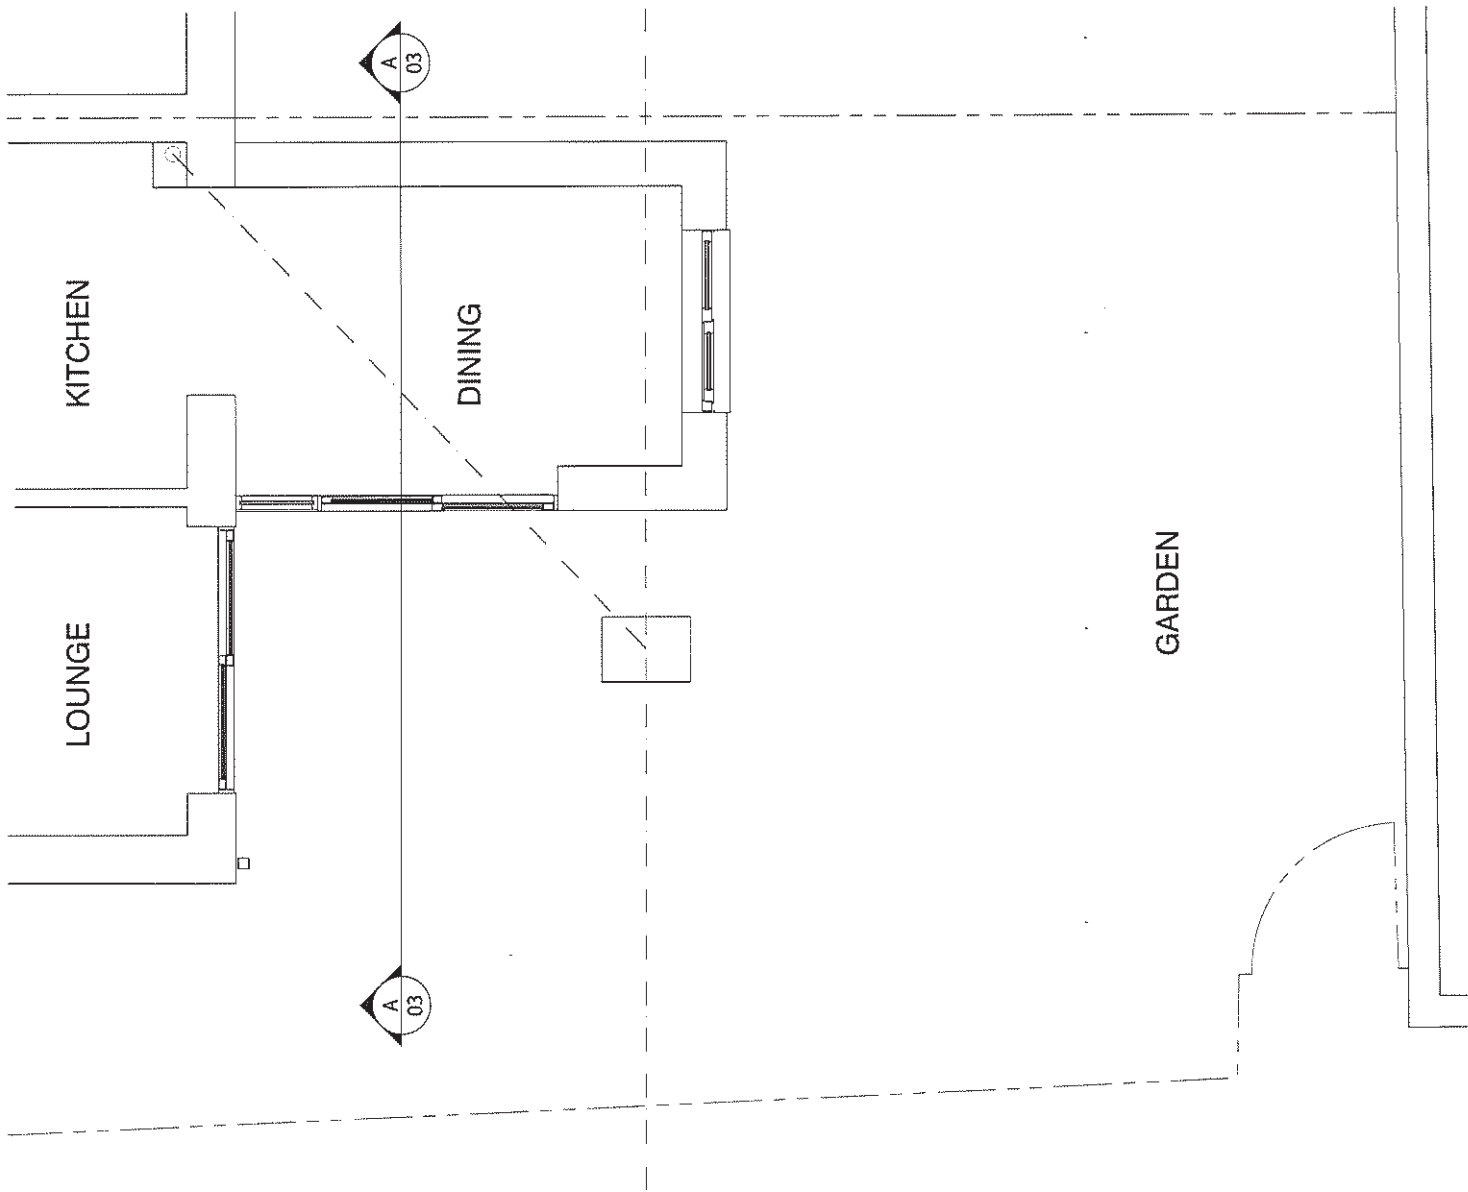


NOTES:

- 1. Do not scale this drawing. Use figured dimensions only, except for Planning purposes.
- 2. All dimensions must be checked on site by the contractor prior to commencement of work.
- 3. All construction details are indicative and are to be checked and confirmed on site and any divergence's are to be agreed with the Contract Administrator.

 

SOUTH ELEVATION

A 17/11/12

SOUTH ELEVATION A0000

K.E. HILTON AND ASSOCIATES
Chartered Structural Engineers

2 ALBERT CHAMBERS Tel: 01243 865500
SUDLEY ROAD Fax: 01243 860489
BOGNOR REGIS Mobile: 07968 333140
WEST SUSSEX
PO21 1EQ E-Mail: k_e_hilton@yahoo.co.uk

**PART GROUND FLOOR PLAN
AND SOUTH ELEVATION AS EXISTING**

Scale 1:50 @ A3 **Drawn By** ACB
Date 03-11-12 **Checked** KEH

Drawing Number 4819 / 02




North Arrow

Proposed Rear Extension
2 Pulborough Way Flansham Felpham PO22 6QR

Proposed Rear Extension
2 Pulborough Way Flansham Felpham PO22 6QR

NOTES:

1. Do not scale this drawing. Use figured dimensions only, except for Planning purposes.
2. All dimensions must be checked on site by the contractor prior to commencement of work.
3. All construction details are indicative and are to be checked and confirmed on site and any divergence's are to be agreed with the Contract Administrator.

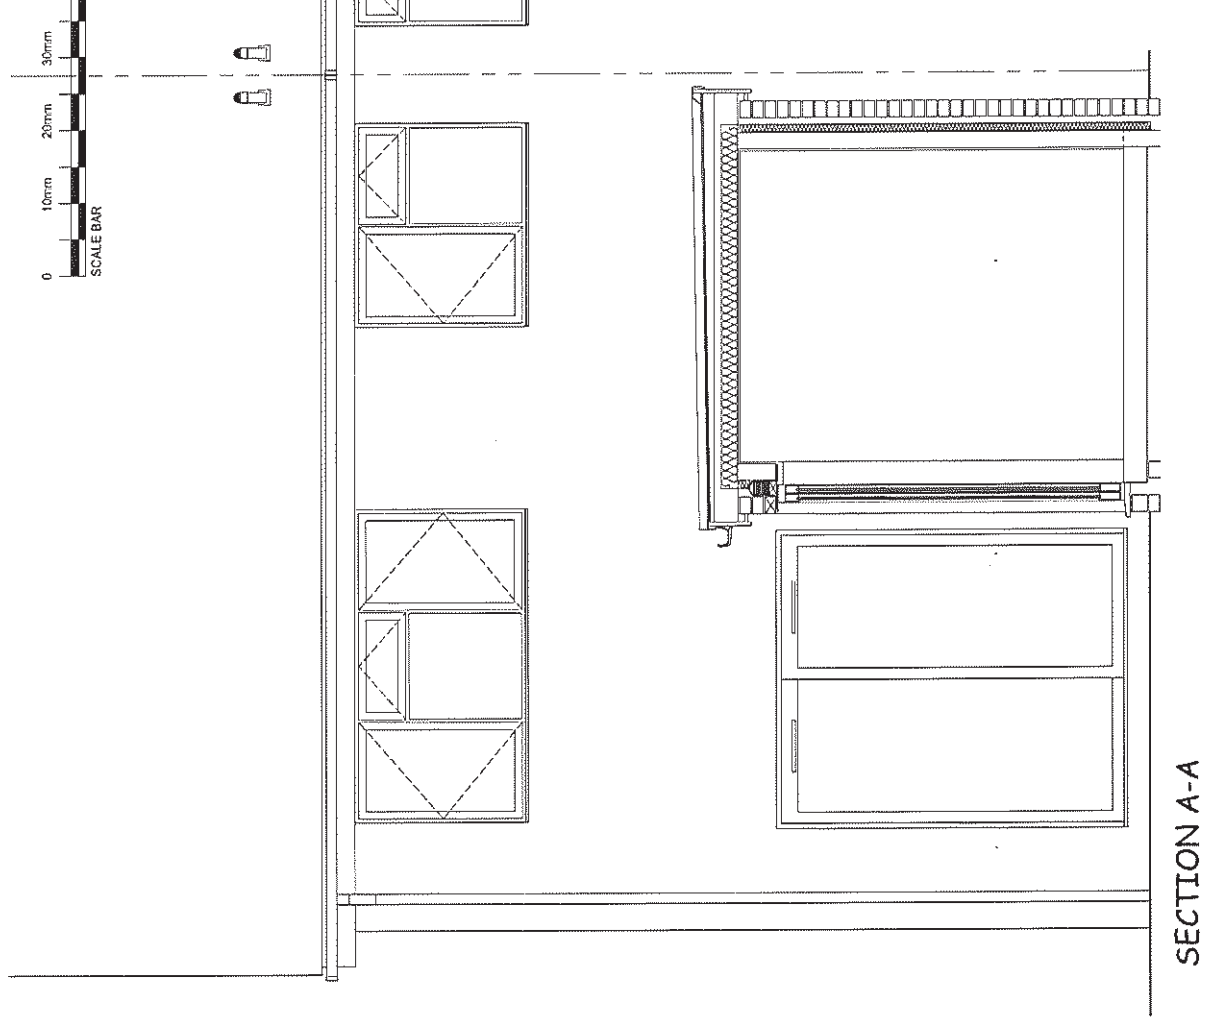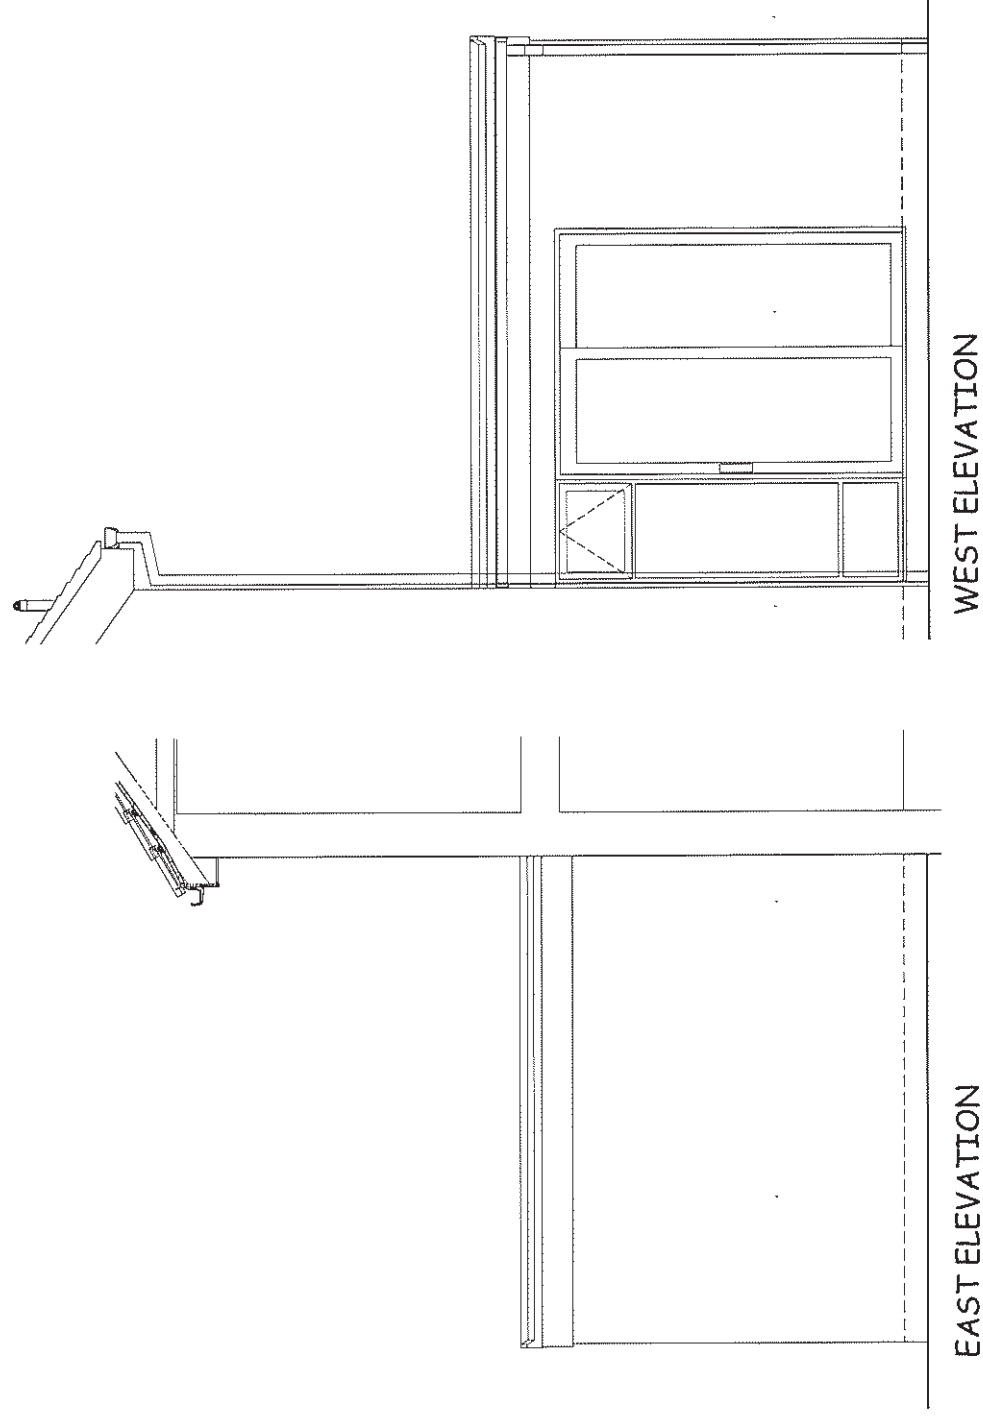 

A 17/11/12 SOUTH ELEVATION MOVED TO PRG 4819-02 EAST ELEVATION ADDED

K.E. HILTON AND ASSOCIATES
Chartered Structural Engineers


2 ALBERT CHAMBERS
SUDLEY ROAD
BOGNOR REGIS
WEST SUSSEX
PO21 1EQ

Tel: 01243 865500
Fax: 01243 860489
Mobile: 07968 333140
E-Mail: k_e_hilton@yahoo.co.uk

ELEVATIONS AND SECTION A-A AS EXISTING		 NORTH	
Scale	1:50 @ A3	Drawn By	ACB
Date	03-11-12	Checked	KEH
Drawing Number		A	


NOTES:

- 1. Do not scale this drawing. Use figured dimensions only, except for Planning purposes.
- 2. All dimensions must be checked on site by the contractor prior to commencement of work.
- 3. All construction details are indicative and are to be checked and confirmed on site and any divergence's are to be agreed with the Contract Administrator.

 


MATERIALS SCHEDULE


- FLAT ROOF
Built up 3G built up roof system.
- WALLS
Face brick and mortar to match existing.
- RAINWATER GOODS
UPVC Gutters and down pipes to match existing.
- EXTERNAL WINDOWS
White UPVC Double Glazed
- EXTERNAL DOORS
White UPVC Double Glazed

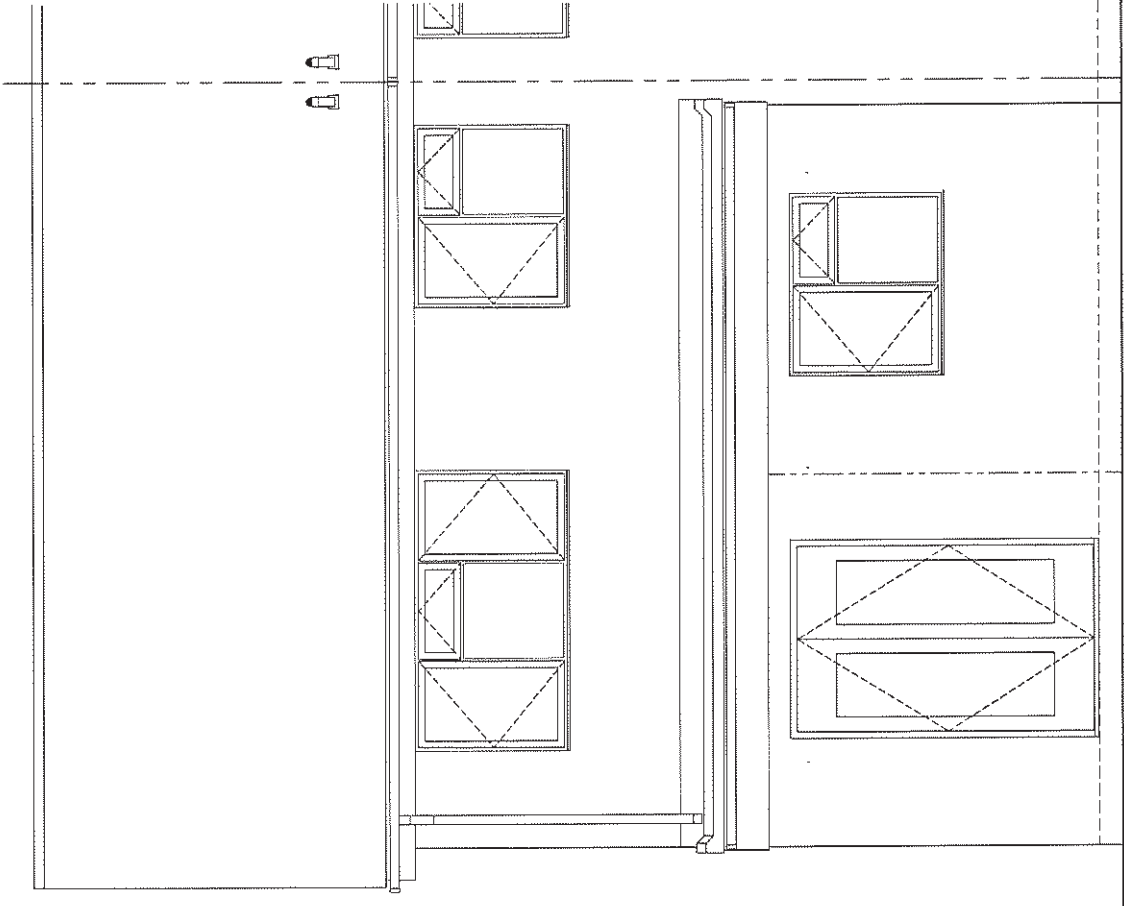

SOUTH ELEVATION

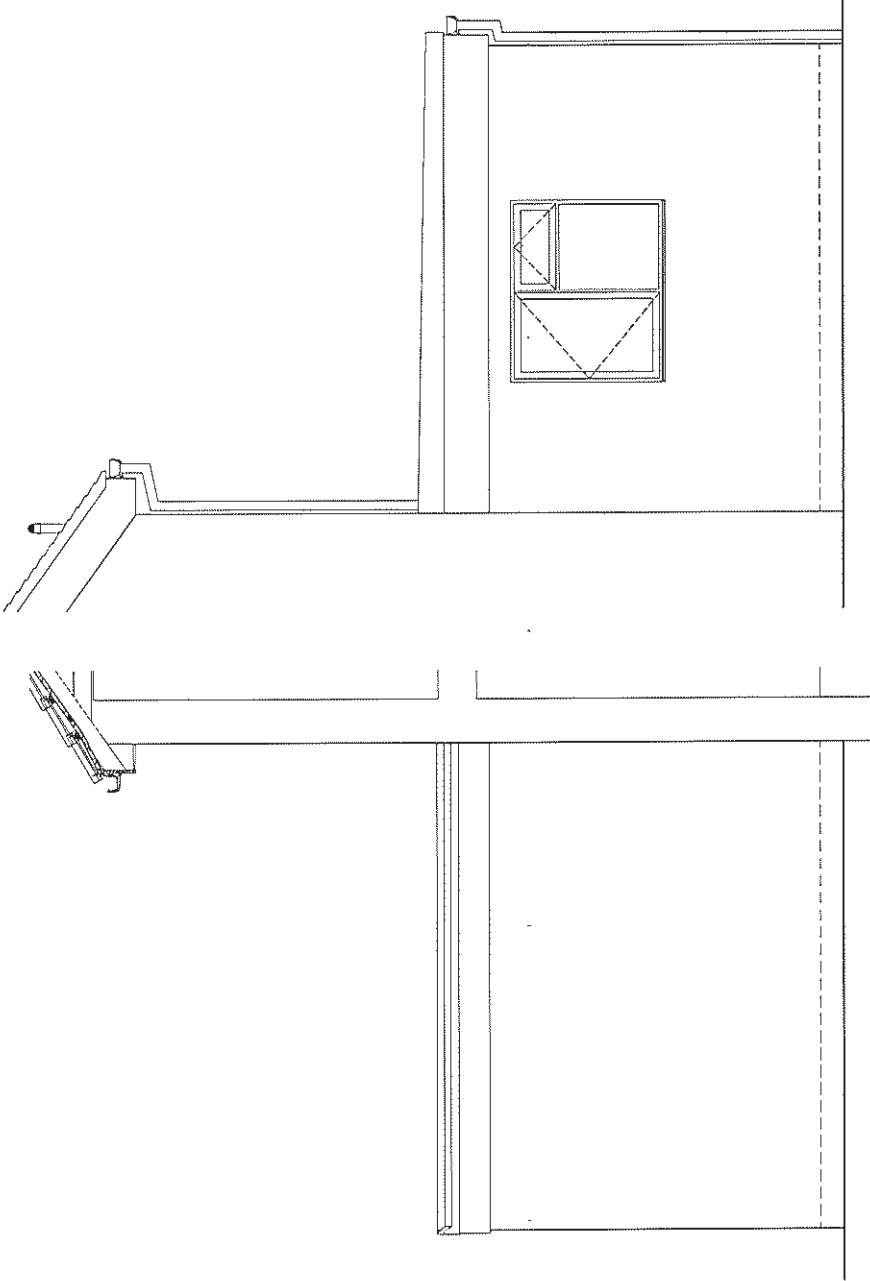

EAST ELEVATION

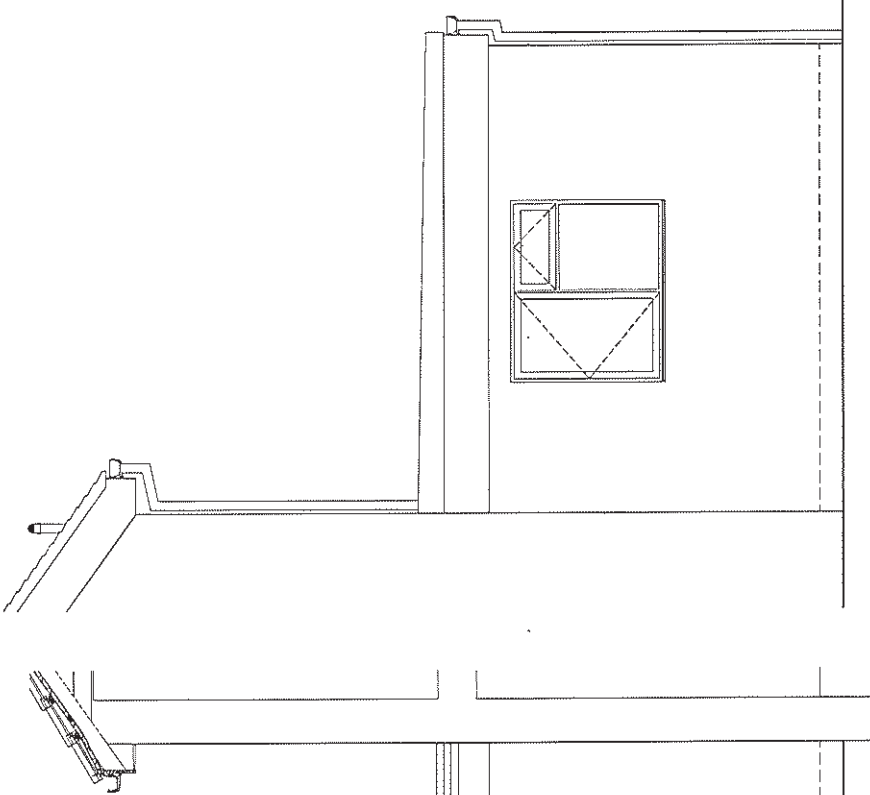

WEST ELEVATION

A 17/11/12 EAST ELEVATION AS PER

K.E. HILTON AND ASSOCIATES
Chartered Structural Engineers

2 ALBERT CHAMBERS Tel: 01243 865500
SUDLEY ROAD Fax: 01243 860489
BOGNOR REGIS Mobile: 07968 333140
WEST SUSSEX
PO21 1EQ E-Mail: k_e_hilton@yahoo.co.uk

ELEVATIONS
AS PROPOSED


Scale 1:50 @ A3 Drawn By ACB
Date 03-11-12 Checked KEH

Drawing Number 4819 / 05


NORTH

NOTES:

1. Do not scale this drawing. Use figured dimensions only, except for Planning purposes.
2. All dimensions must be checked on site by the contractor prior to commencement of work.
3. All construction details are indicative and are to be checked and confirmed on site and any divergences are to be agreed with the Contract Administrator.

 

- ① WHERE NEW EXTERNAL CAVITY WALL AT ABUTMENTS WITH EXISTING WALL. NEW WALL IS TO BE TIED IN WITH STAINLESS STEEL WALL. STARTER BARS AND TIES. FORM MOVEMENT JOINT BETWEEN NEW AND EXISTING WALL. JOINT TO BE FILLED WITH EXTERNAL GRADE COLOURED MASTIC SEALANT. COLOUR TO APPROVAL TO CLOSELY MATCH EXISTING FACING BRICK COLOUR. MECHANICALLY CUT EXISTING BRICKWORK THROUGH TO EXISTING CAVITY AT ABUTMENT AND INSTALL CAVITY TRAYS LTD TYPE B VERTICAL DPC FULL HEIGHT OF NEW TO EXISTING WALL ABUTMENTS
- ② EXISTING BRICKWORK TO BE PREPARED AS REQUIRED AND SEALED WITH ONE COAT OF GYPRIME SEALER OR EQUAL. TO RECEIVE 1 LAYER 13mm GYPSUM HARDWALL AND 1 LAYER 3mm SKIM COAT GYPSUM FINISH PLASTER ALL APPLIED TO ALL MANUFACTURERS REQUIREMENTS.
- ③ EXISTING FOUL MANHOLE COVER TO BE REPLACED WITH NEW DOUBLE SEALED COVER AND FRAME. COVER TO BE RECESSED TYPE TO RECEIVE FLOOR FINISH.
- ④ EXISTING SW DRAINAGE TO BE MODIFIED AND EXTENDED TO NEW RWP DOWN PIPE LOCATIONS

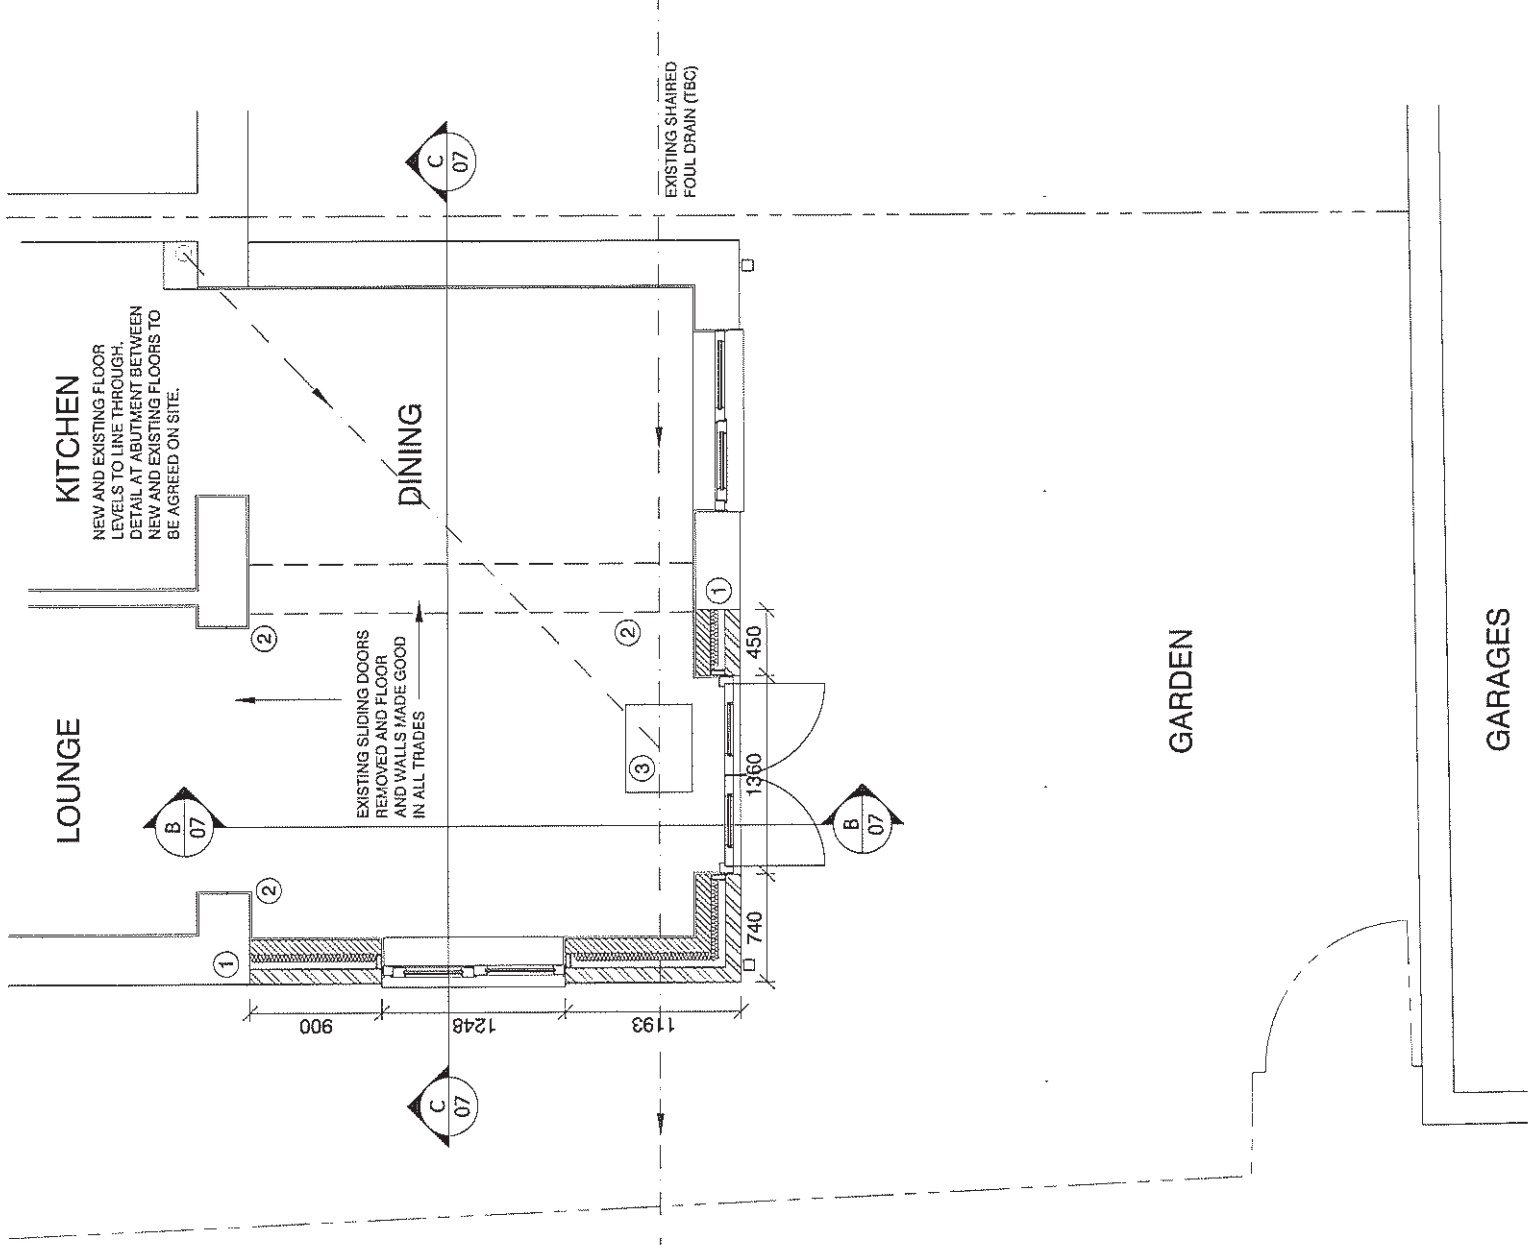

K.E. HILTON AND ASSOCIATES
Chartered Structural Engineers

2 ALBERT CHAMBERS Tel: 01243 865500
SUDLEY ROAD Fax: 01243 860489
BOGNOR REGIS Mobile: 07968 333140
WEST SUSSEX E-Mail: k_e_hilton@yahoo.co.uk
PO21 1EQ

**GROUND FLOOR SETTING OUT
PLAN AS PROPOSED**

Scale **1:50 @ A3** Drawn By **ACB**
Date **03-11-12** Checked **KEH**

Drawing Number **4819 / 06**

Proposed Rear Extension
2 Pulborough Way Flansham Felpham PO22 6QR