


38, Middleton Road, Felpham, West Sussex, PO22 6BT

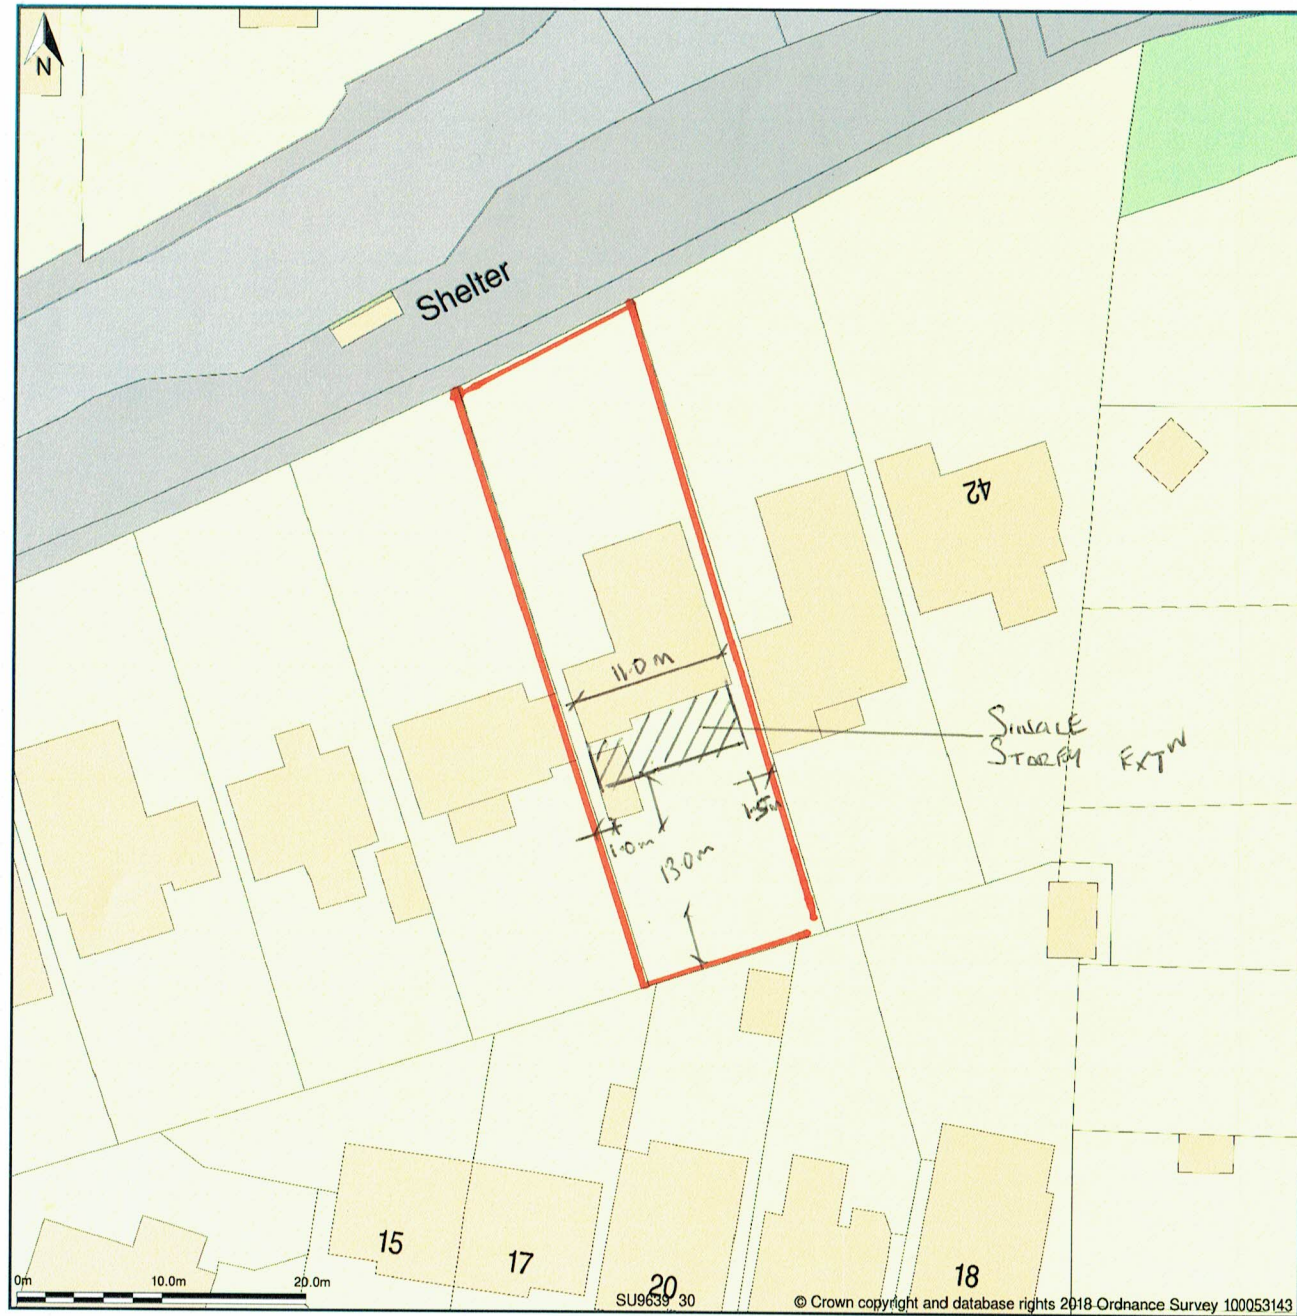

Block Plan shows area bounded by: 496347.19, 100255.78 496437.19, 100345.78 (at a scale of 1:500), OSGridRef: SU9639 30. The representation of a road, track or path is no evidence of a right of way. The representation of features as lines is no evidence of a property boundary.



Produced on 6th Nov 2018 from the Ordnance Survey National Geographic Database and incorporating surveyed revision available at this date. Reproduction in whole or part is prohibited without the prior permission of Ordnance Survey. © Crown copyright 2018. Supplied by www.buyaplan.co.uk a licensed Ordnance Survey partner (100053143). Unique plan reference: #00367978-2B3FFD

Ordnance Survey and the OS Symbol are registered trademarks of Ordnance Survey, the national mapping agency of Great Britain. Buy A Plan logo, pdf design and the www.buyaplan.co.uk website are Copyright © Pass Inc Ltd 2018

NOTES:

1. Do not scale this drawing. Use figured dimensions only, except for Planning purposes.
2. All dimensions must be checked on site by the contractor prior to commencement of work.
3. All construction details are indicative and are to be checked and confirmed on site and any divergence's are to be agreed with the Contract Administrator.

THIS DRAWING TO BE READ IN-CONJUNCTION WITH THE BUILDING CONTROL AND CONSTRUCTION NOTES

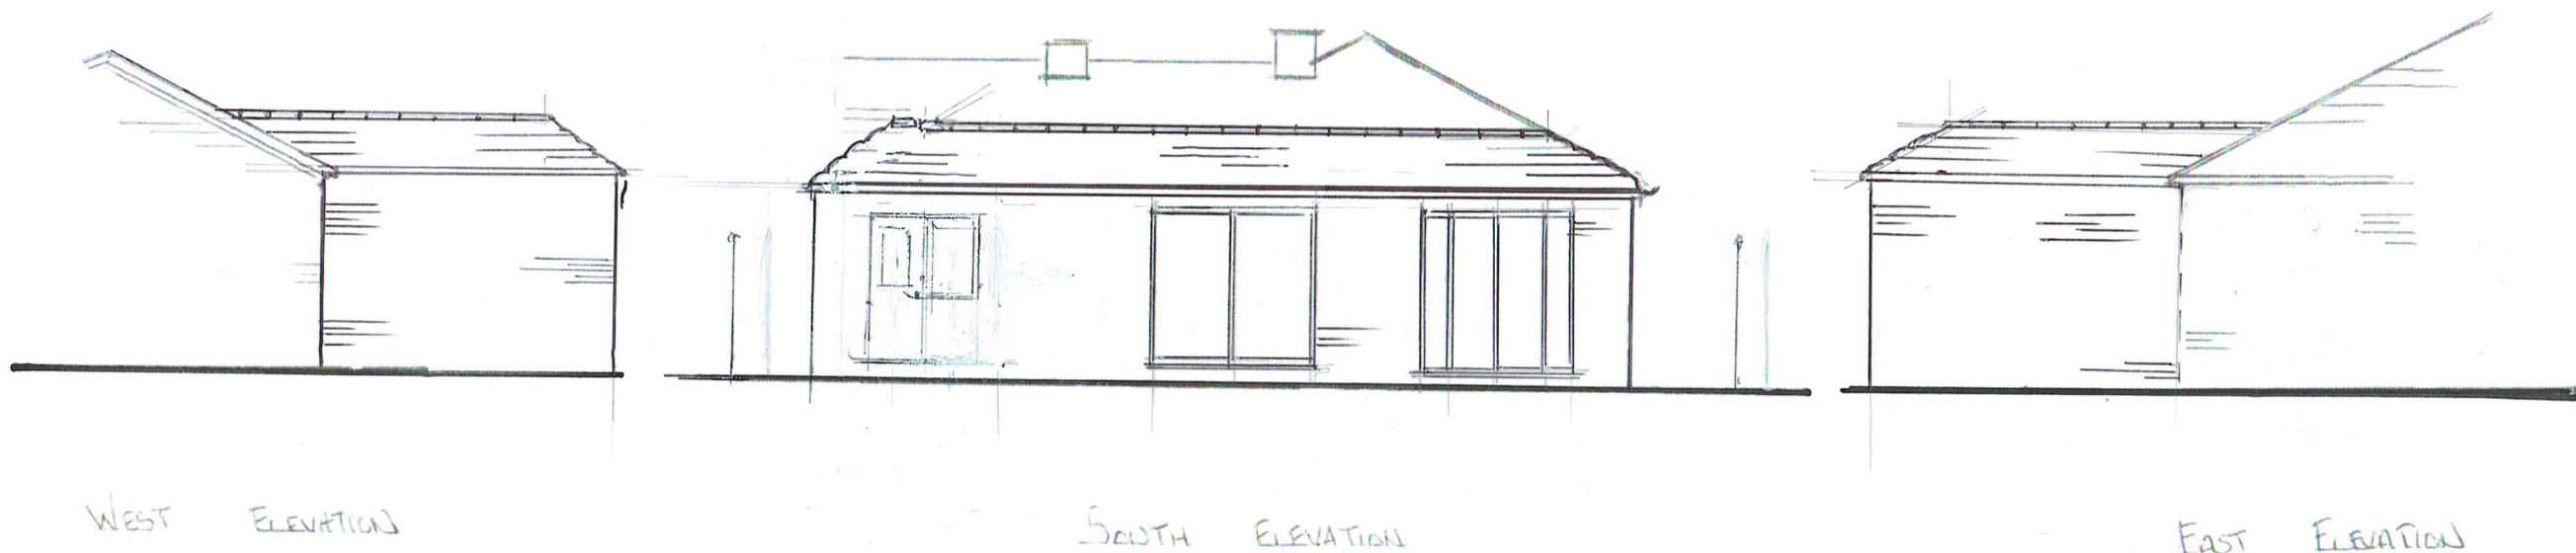 

[As Proposed]

REAR EXTENSION - 38 MIDDLETON ROAD, FELPHAM, BOGNOR REGIS. PO22 6BT.

C.R. BARROW & ASSOCIATES LTD.	
Structural & Architectural Technicians	
Studio 1	Tel: 01243 771158
Manor Nursery	Mobile: 07816 591480
Lagness Road	
Chichester	
West Sussex	
PO20 1LJ	E-Mail: chris.barrow@hotmail.co.uk

ELEVATIONS			
Scale	1:500	Drawn By	C.R.B.
Date	JULY 18	Checked	
Drawing Number	1507-4		

- NOTES:
1. Do not scale this drawing. Use figured dimensions only, except for Planning purposes.
 2. All dimensions must be checked on site by the contractor prior to commencement of work.
 3. All construction details are indicative and are to be checked and confirmed on site and any divergence's are to be agreed with the Contract Administrator.

THIS DRAWING TO BE READ IN-CONJUNCTION WITH THE BUILDING CONTROL AND CONSTRUCTION NOTES

B1 - 152 x 152 x 30^{K9} u.c.
B2 - " " " "

BOUNDARY LINE

GROUND FLOOR PLAN
[AS PROPOSED]


Rev. A. Aug. 18

C.R. BARROW & ASSOCIATES LTD.
Structural & Architectural Technicians

Studio 1
Manor Nursery
Lagness Road
Chichester
West Sussex
PO20 1LJ
Tel: 01243 771158
Mobile: 07816 591480
E-Mail: chris.barrow@hotmail.co.uk

GROUND FLOOR PLAN
[AS PROP']

Scale 1:50
Date JULY 18'
Drawing Number 1507-1
Drawn By C.R.B.
Checked

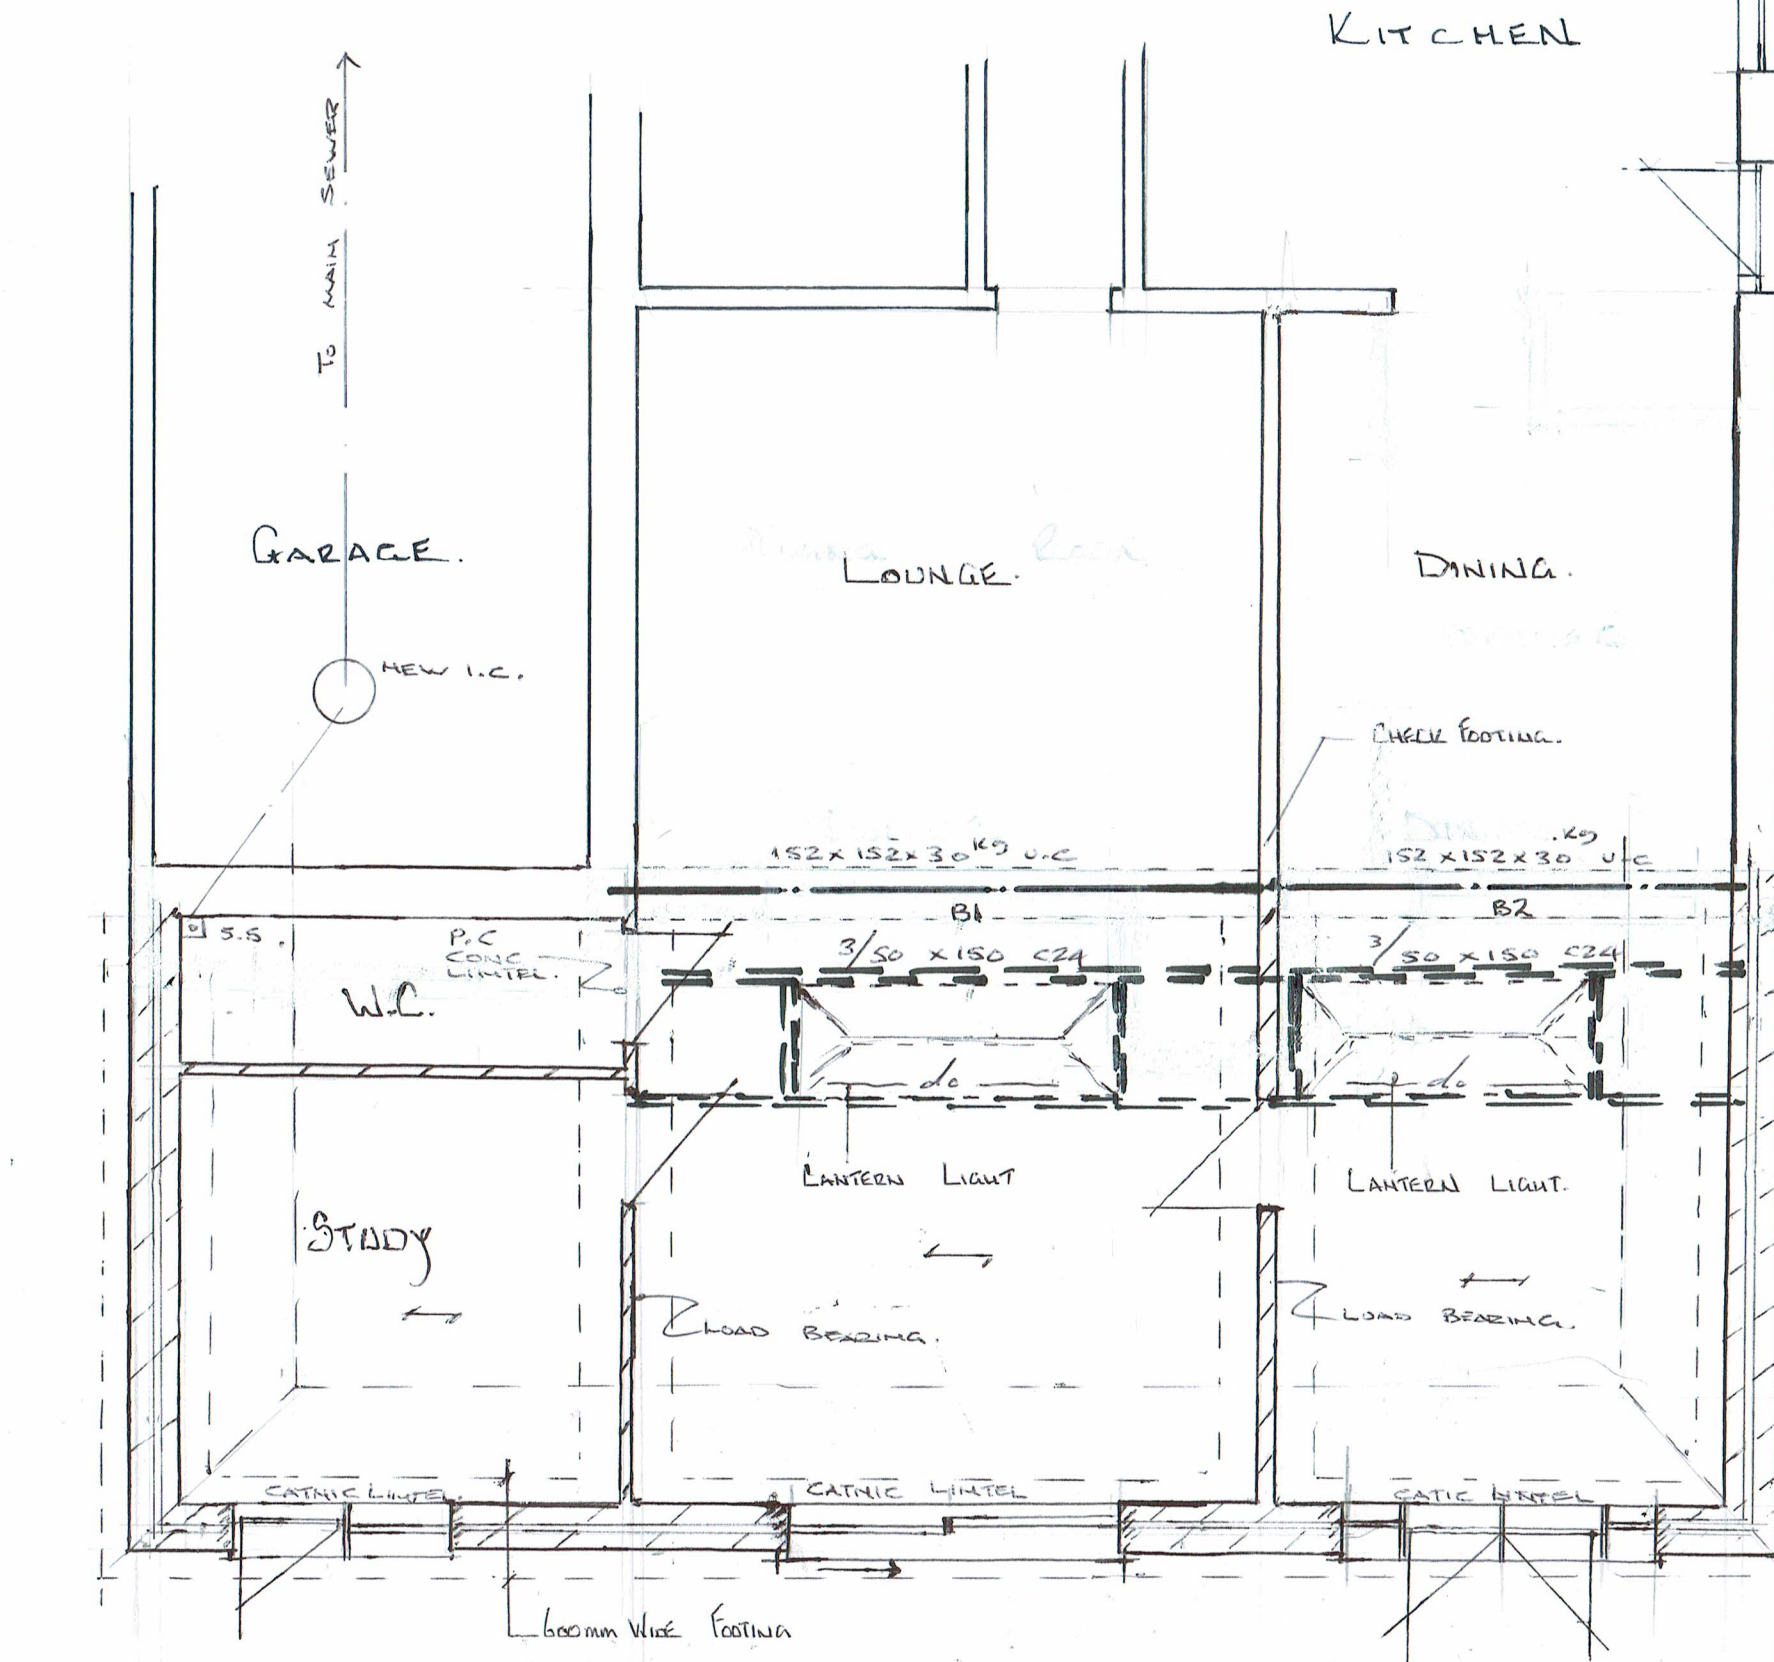

BOUNDARY LINE

REAR

GARDEN

REAR EXTENSION - 38 MIDDLETON ROAD, FELPHAM, BOGNOR REGIS, PO22 6BT.