


1. This drawing is the copyright of Miller Hughes Associates Ltd.
2. Do not scale this drawing except for Local Authority planning purposes
3. All dimensions must be checked on site by the contractor prior to commencement of the works.

Rev.	Description	By	Date
A	Site plan edged in accordance with location plan	NB	22.06.08
B	Site plan amended	NB	26.06.08
C	Relocated garage and car parking	NB	04.08.08

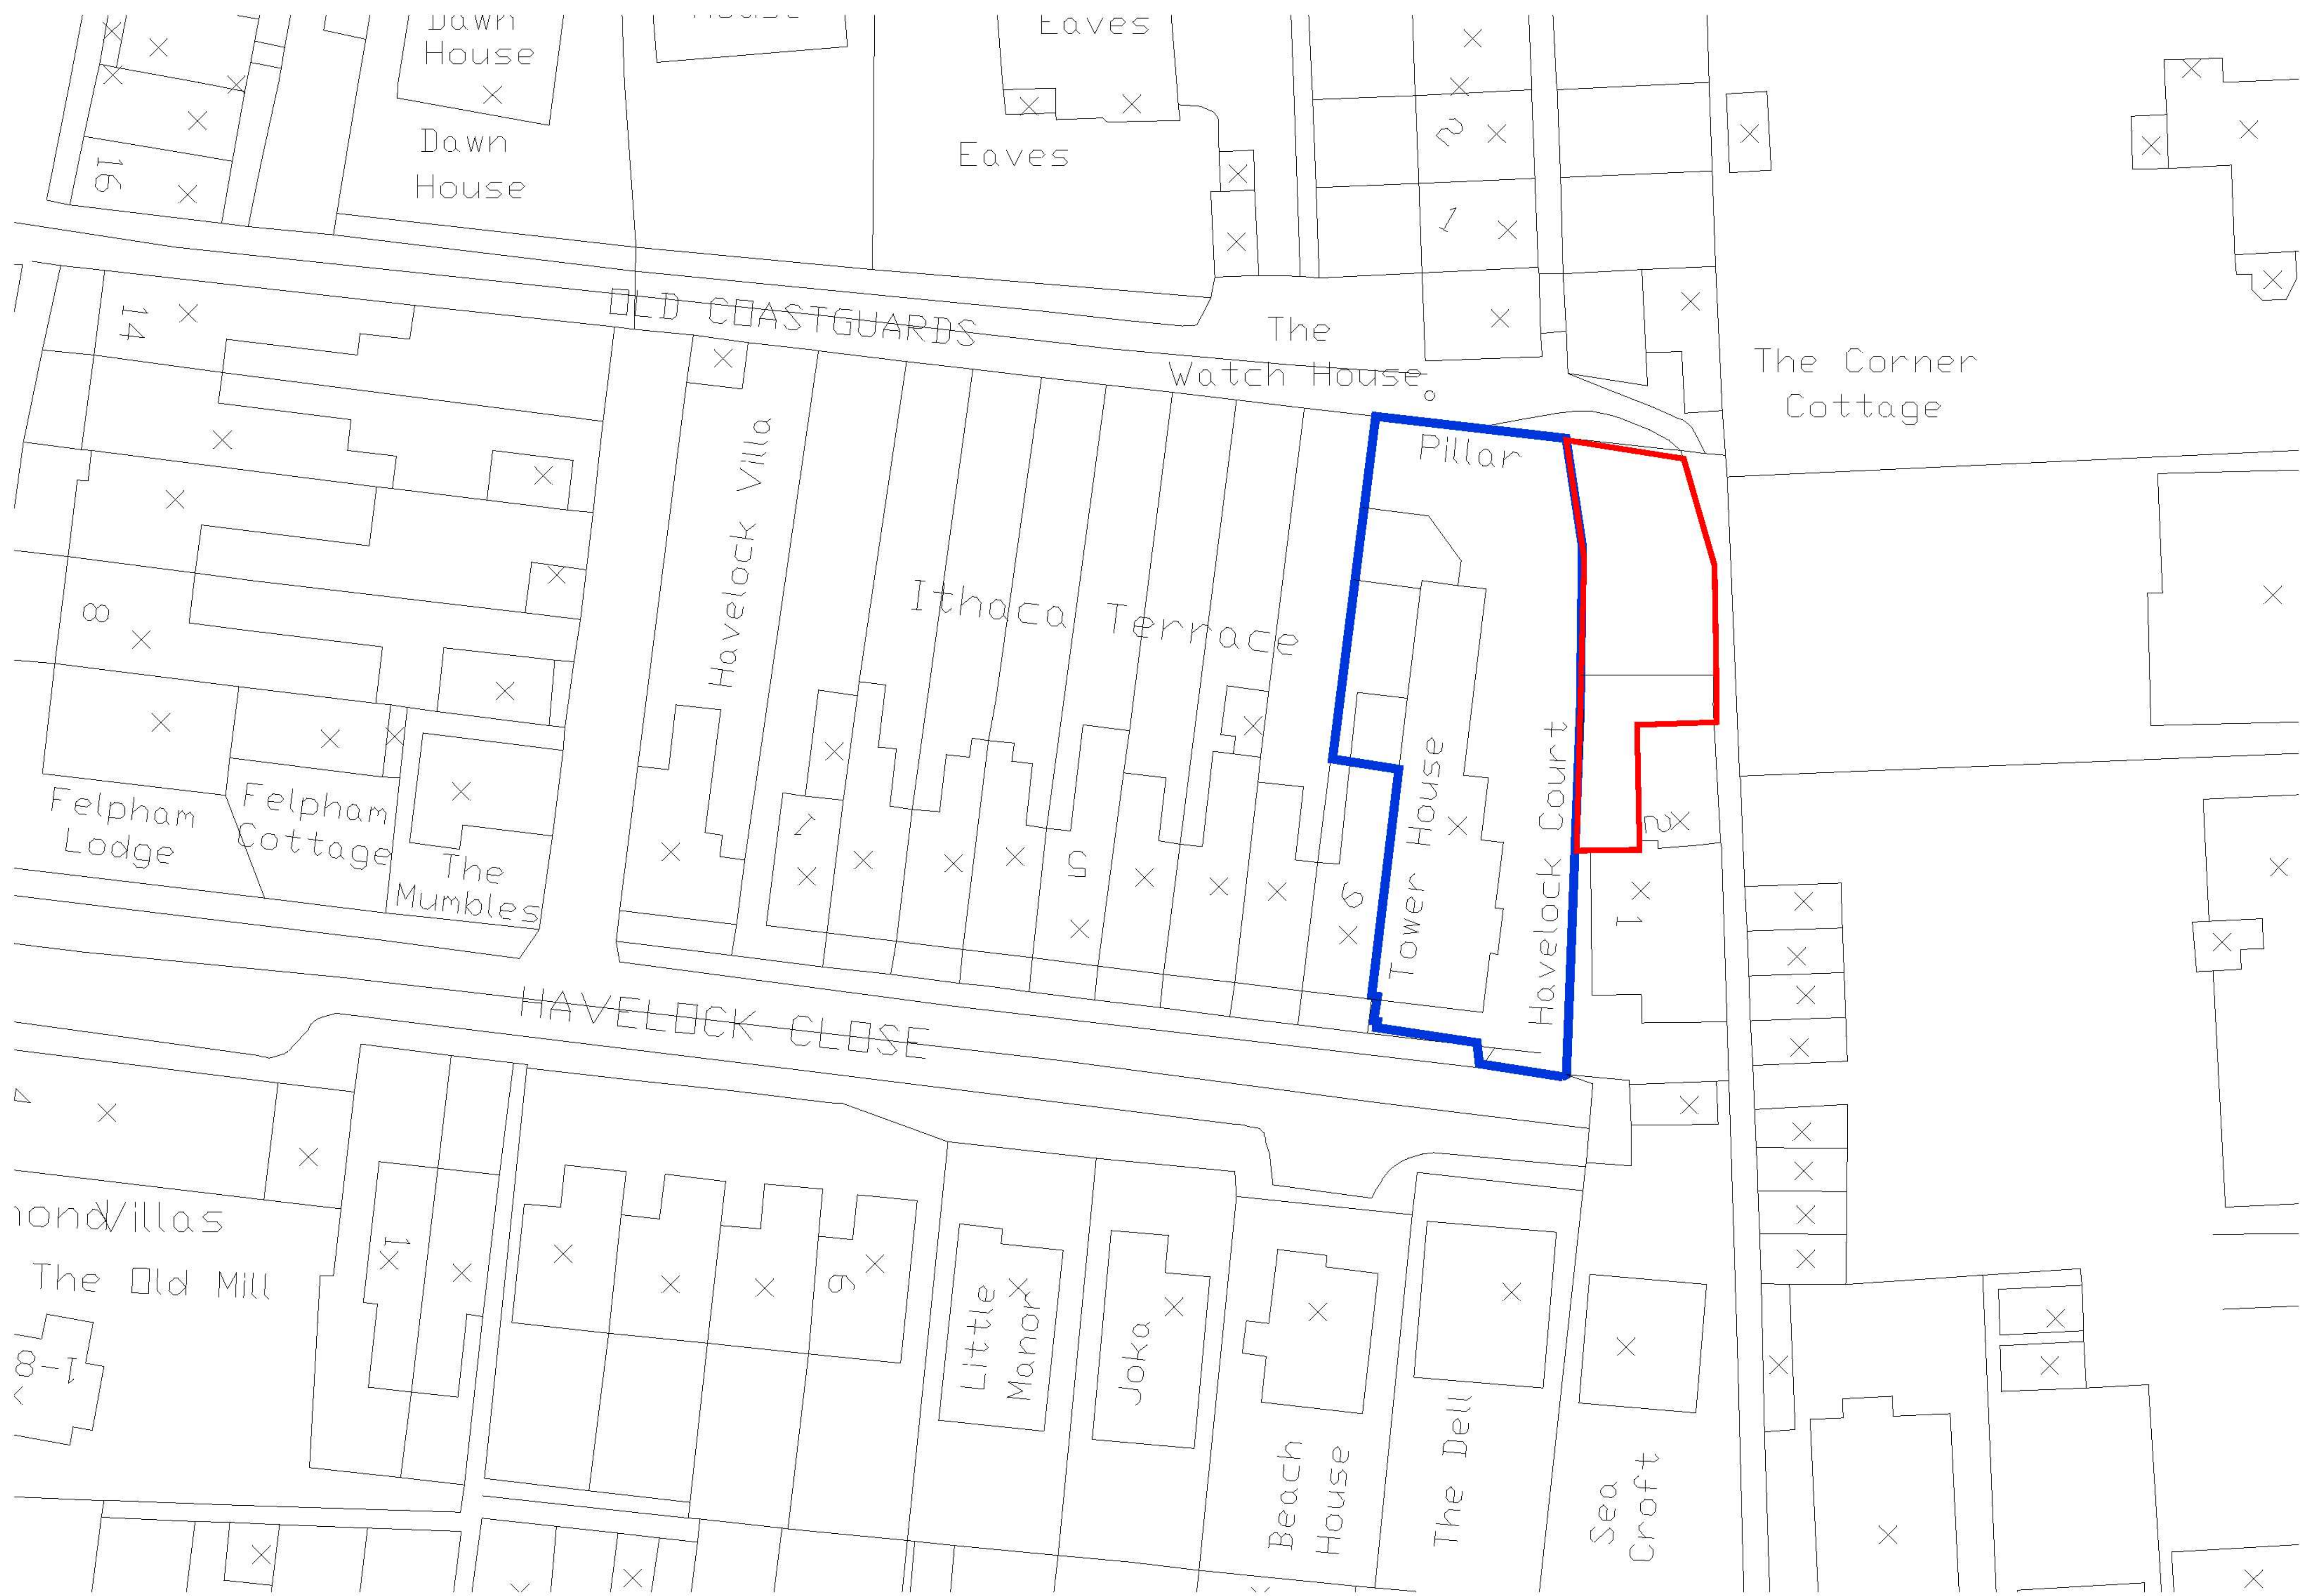

SITE LOCATION PLAN
SCALE 1:200

CHARTERED ARCHITECTS SURVEYORS PLANNERS



Client
Mill Rythe Holiday Resort LLP

Job title
**Tower House,
Havelock Close Bognor**

Drawing title
**Site Location Plan
As Proposed**

Scale @ A1
1:200

Drawn
NB
Date
November 2008

Job No.
07094
Drawing No.
008
Rev.
C

Status

RESIDENTIAL BUILDING, SOUTHERN GATE, CHICHESTER
WEST SUSSEX PO19 8EZ
Tel: 01243 774748
Fax: 01243 532214

ARCHITECTURE PLANNING SURVEYING MASTER PLANNING