


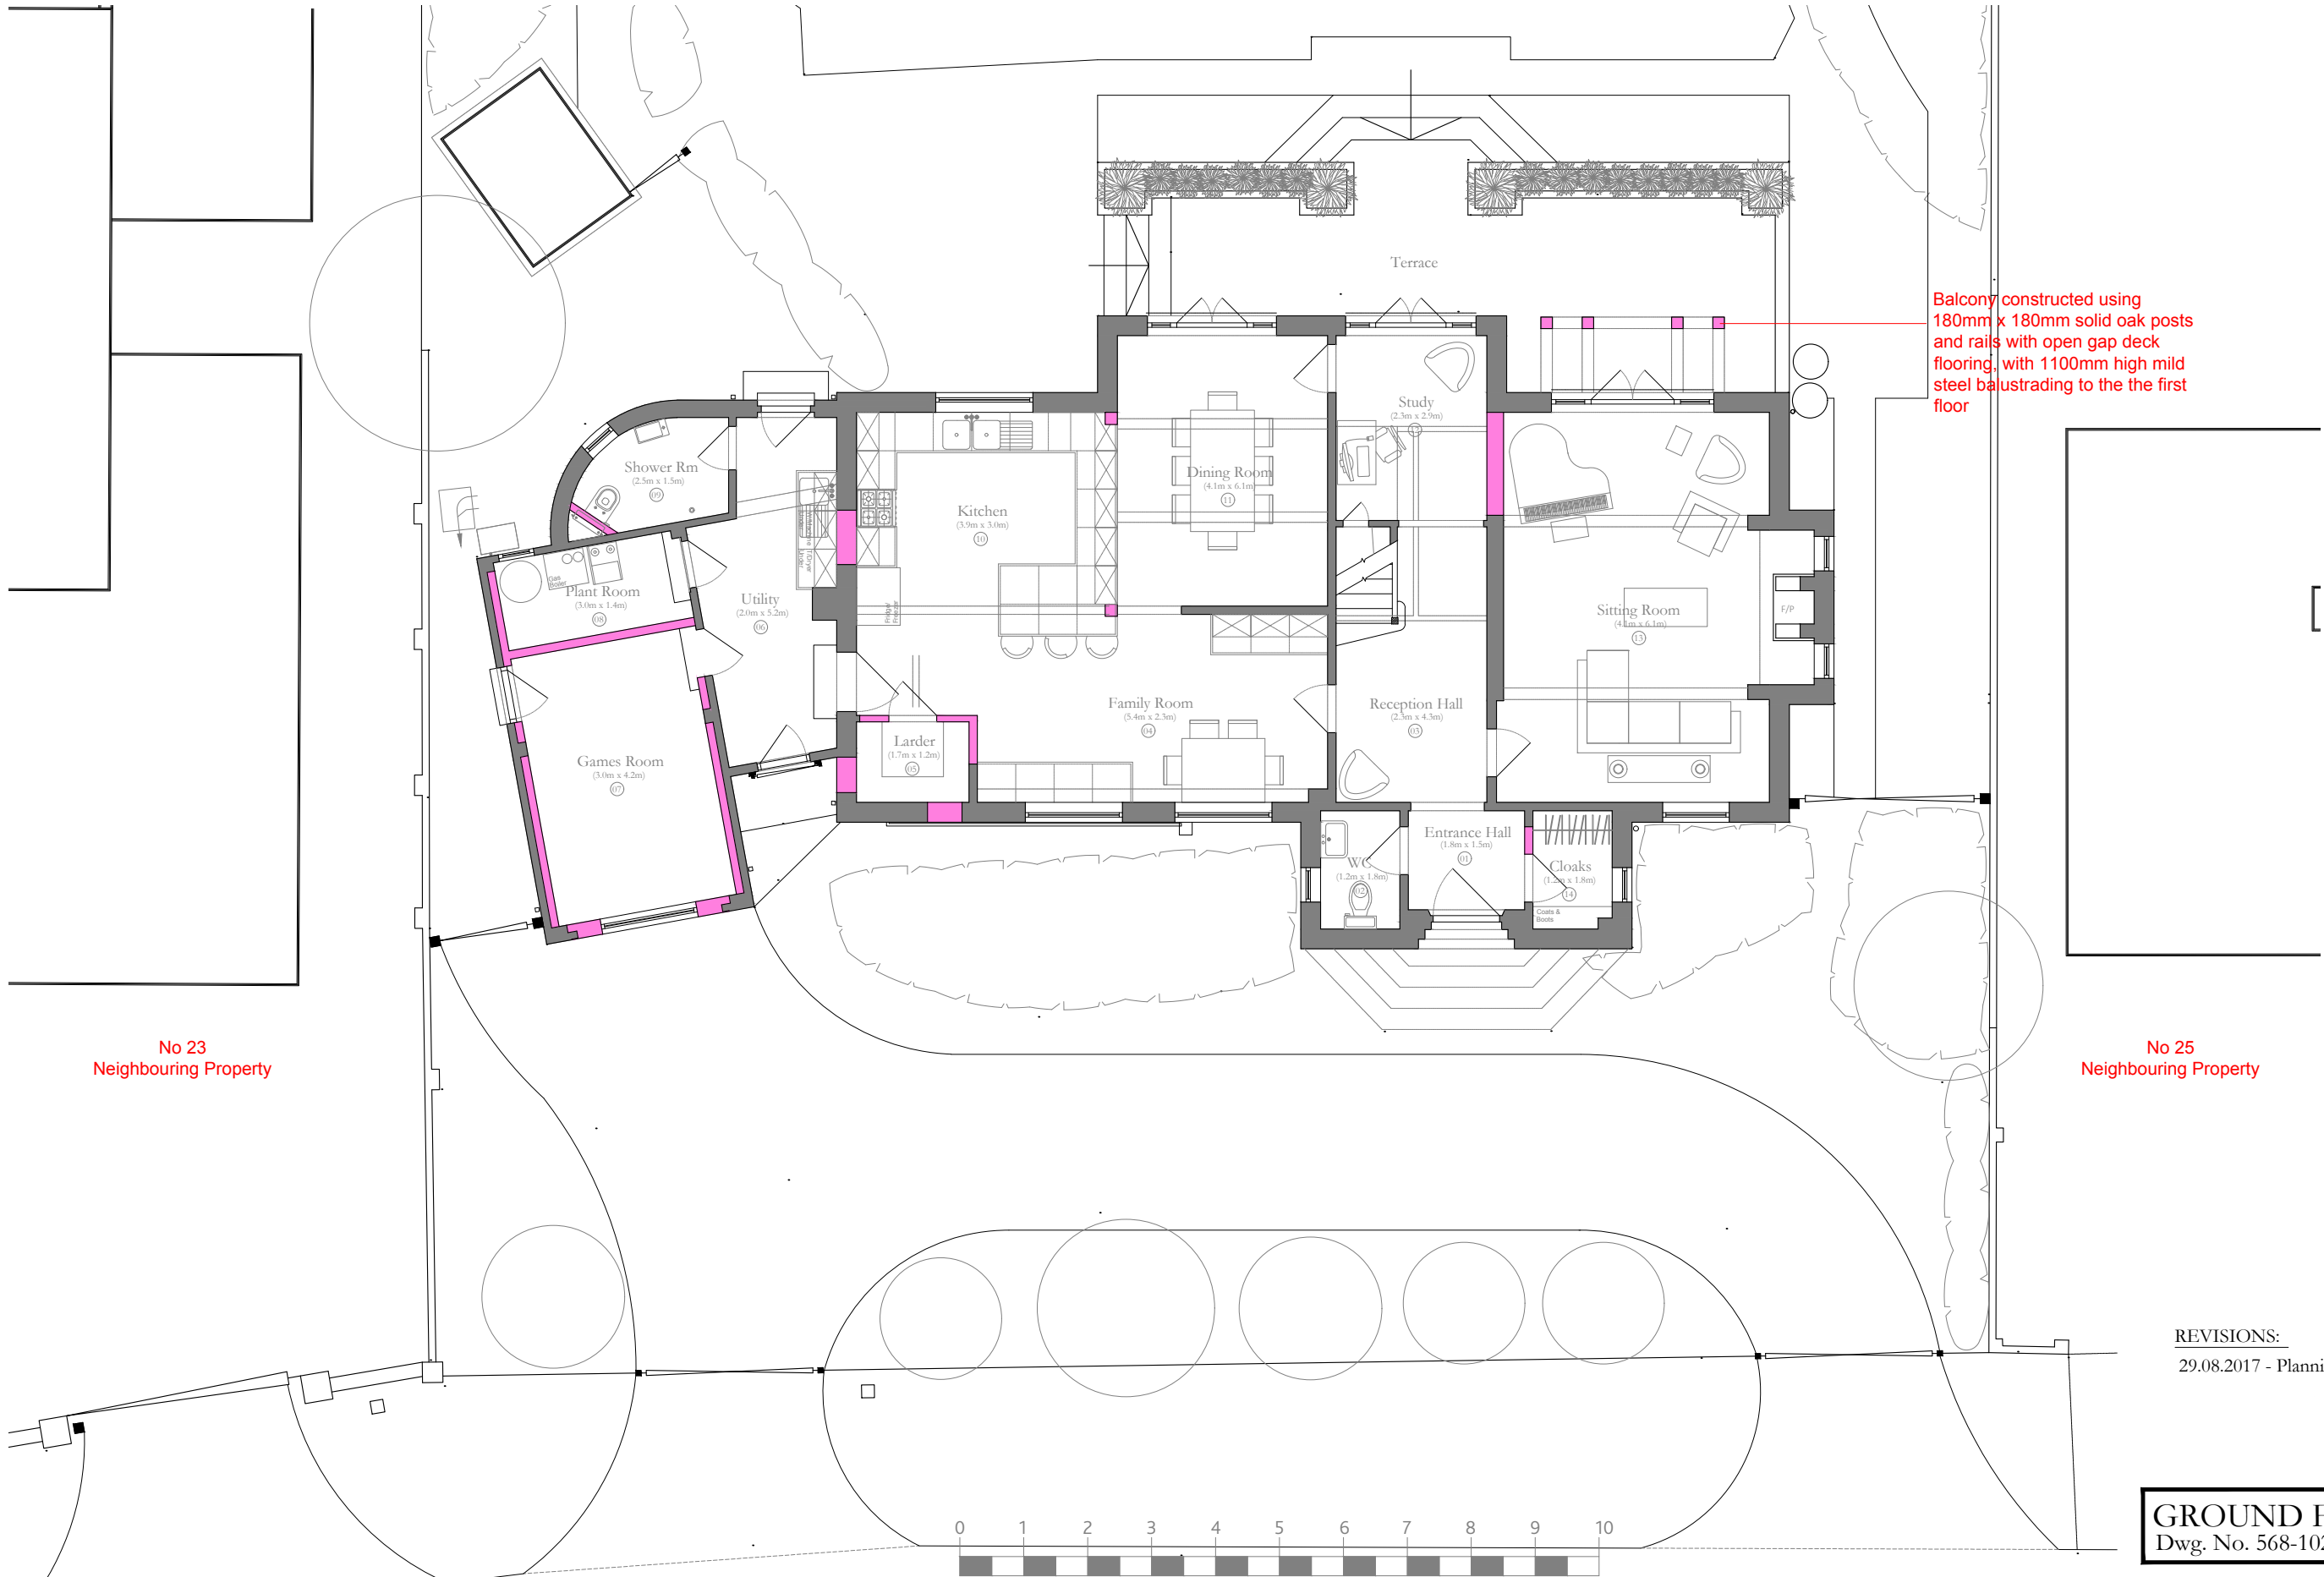

Balcony constructed using 180mm x 180mm solid oak posts and rails with open gap deck flooring, with 1100mm high mild steel balustrading to the the first floor

No 23  
Neighbouring Property

No 25  
Neighbouring Property

REVISIONS:  
29.08.2017 - Planning Application Issue

GROUND FLOOR PLAN  
Dwg. No. 568-102

PULLEN & WELLS  
ARCHITECTS

41-42 Southgate Place · Chichester  
West Sussex · PO19 1ET  
Tel 01243 85 95 10

office@pullenandwellsarchitects.co.uk  
www.pullenandwellsarchitects.co.uk

This information does not purport to be working drawings and are for illustrative purposes only. The Contractor is responsible for the structural stability and weather proofing of all elements and will be liable for any defects or failure that may arise from design development, defective materials or workmanship.  
This drawing has been prepared based on survey drawings and information prepared by others.  
All dimensions and levels on all drawings must be checked and verified on site before commencement of works.

0 1 2 3 4 5 6 7 8 9 10  
PHYSICAL SCALE IN METRES  
GROUND FLOOR PLAN  
PROPOSED REMODELLING  
24 SEA DRIVE . FELPHAM . WEST SUSSEX . PO22 7NE  
FOR . MR & MRS STEWART  
Job No. 568 Scale. 1:100@A3 Dwg No. 568-102 © June 2017