


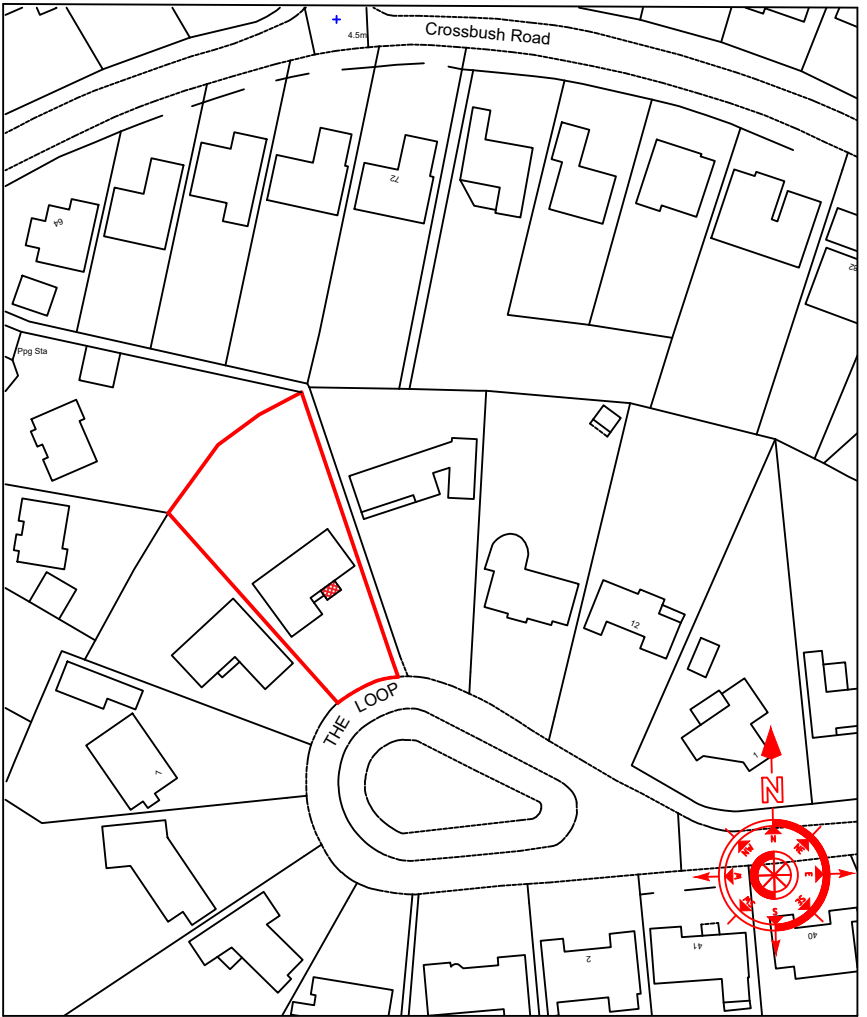
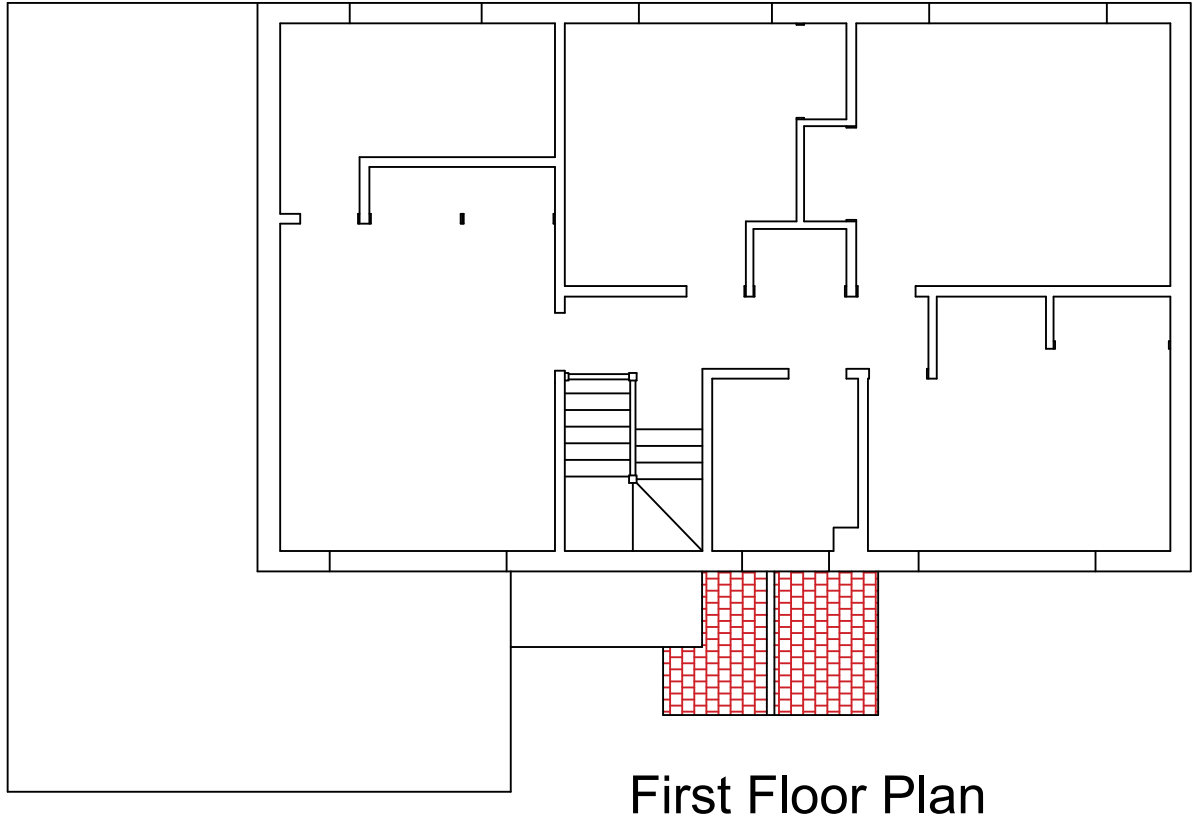


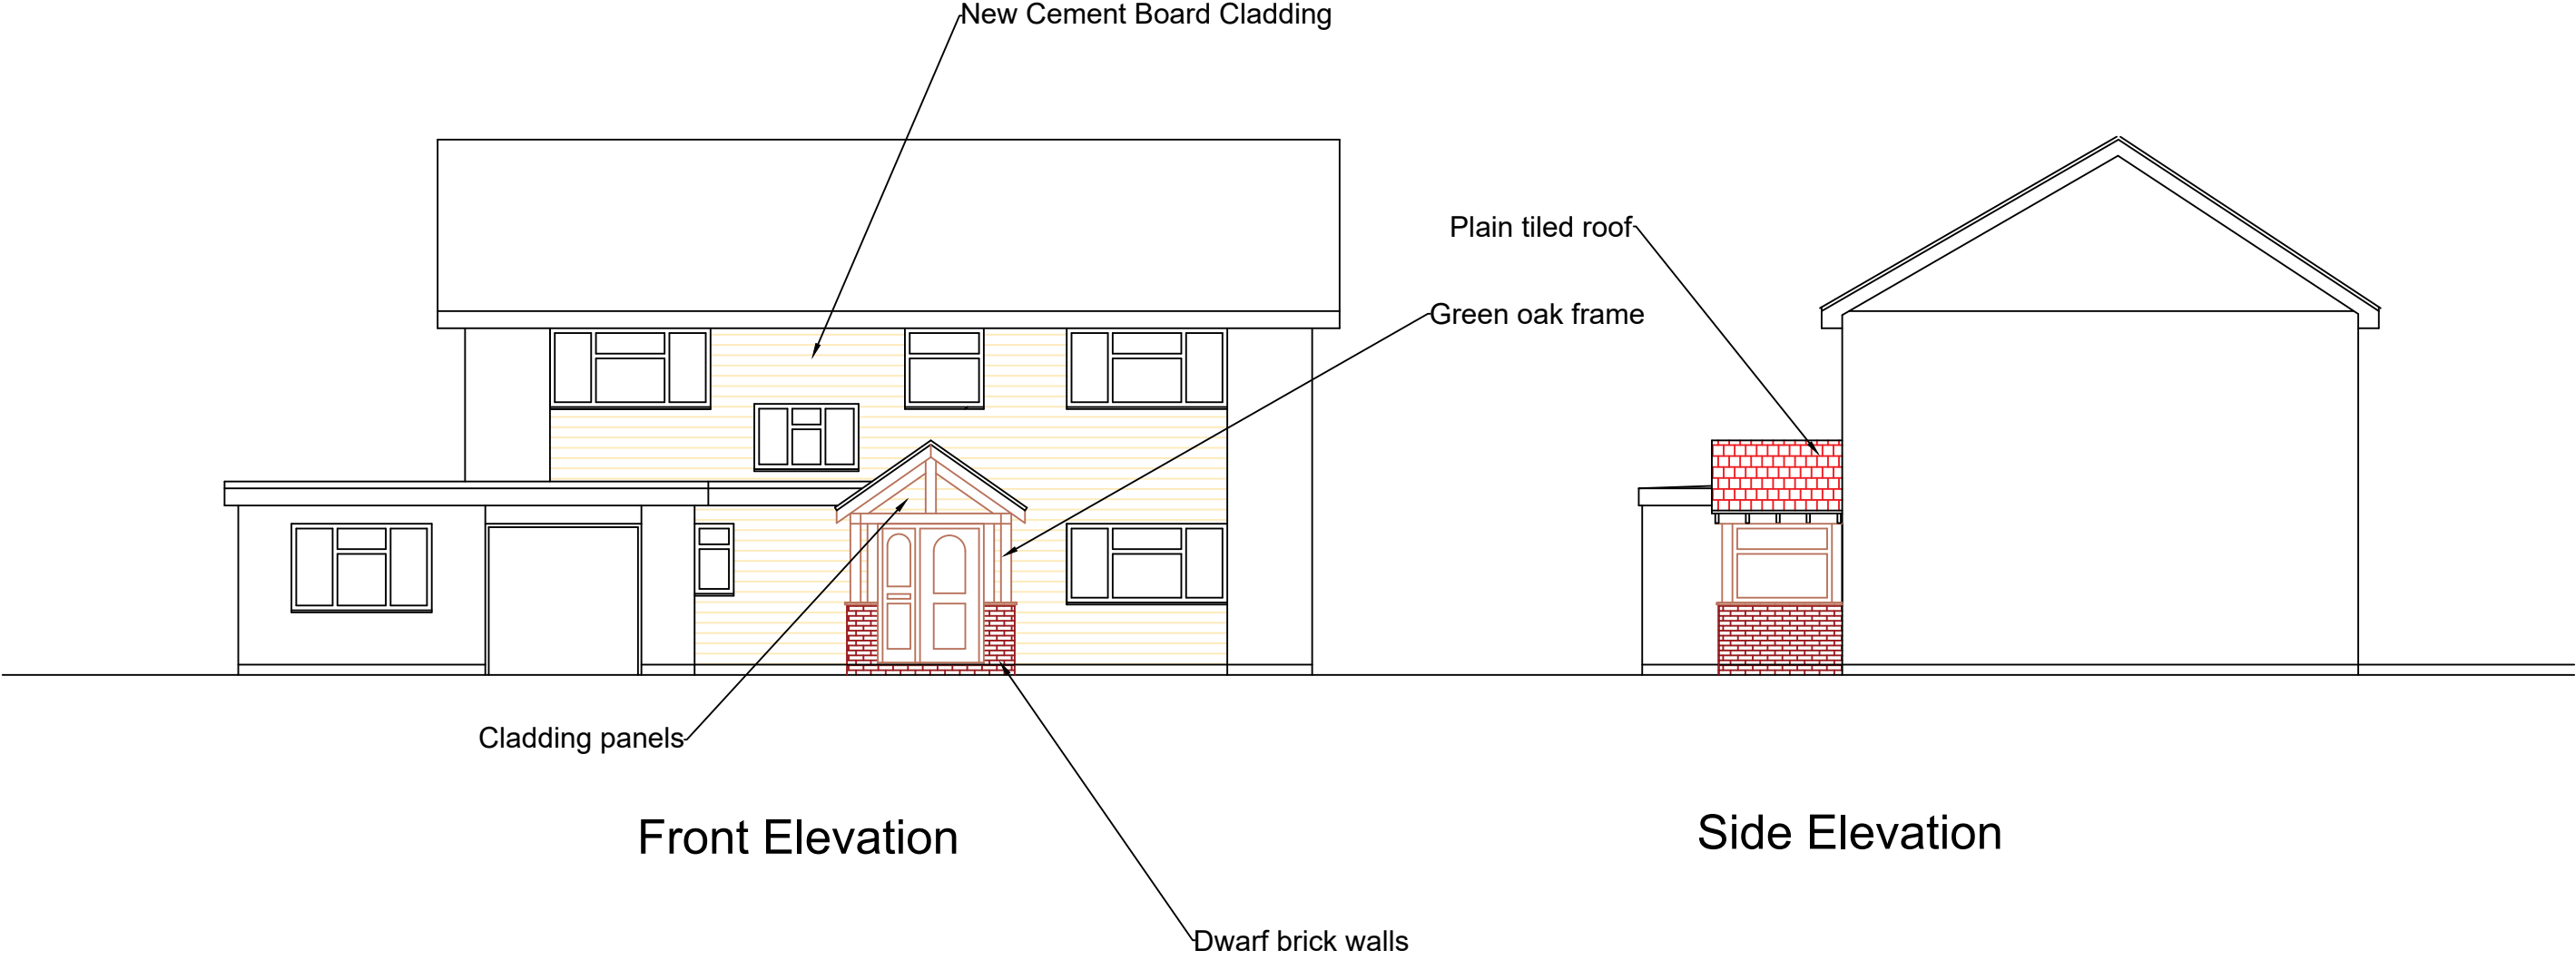

Location Plan 1 : 1250

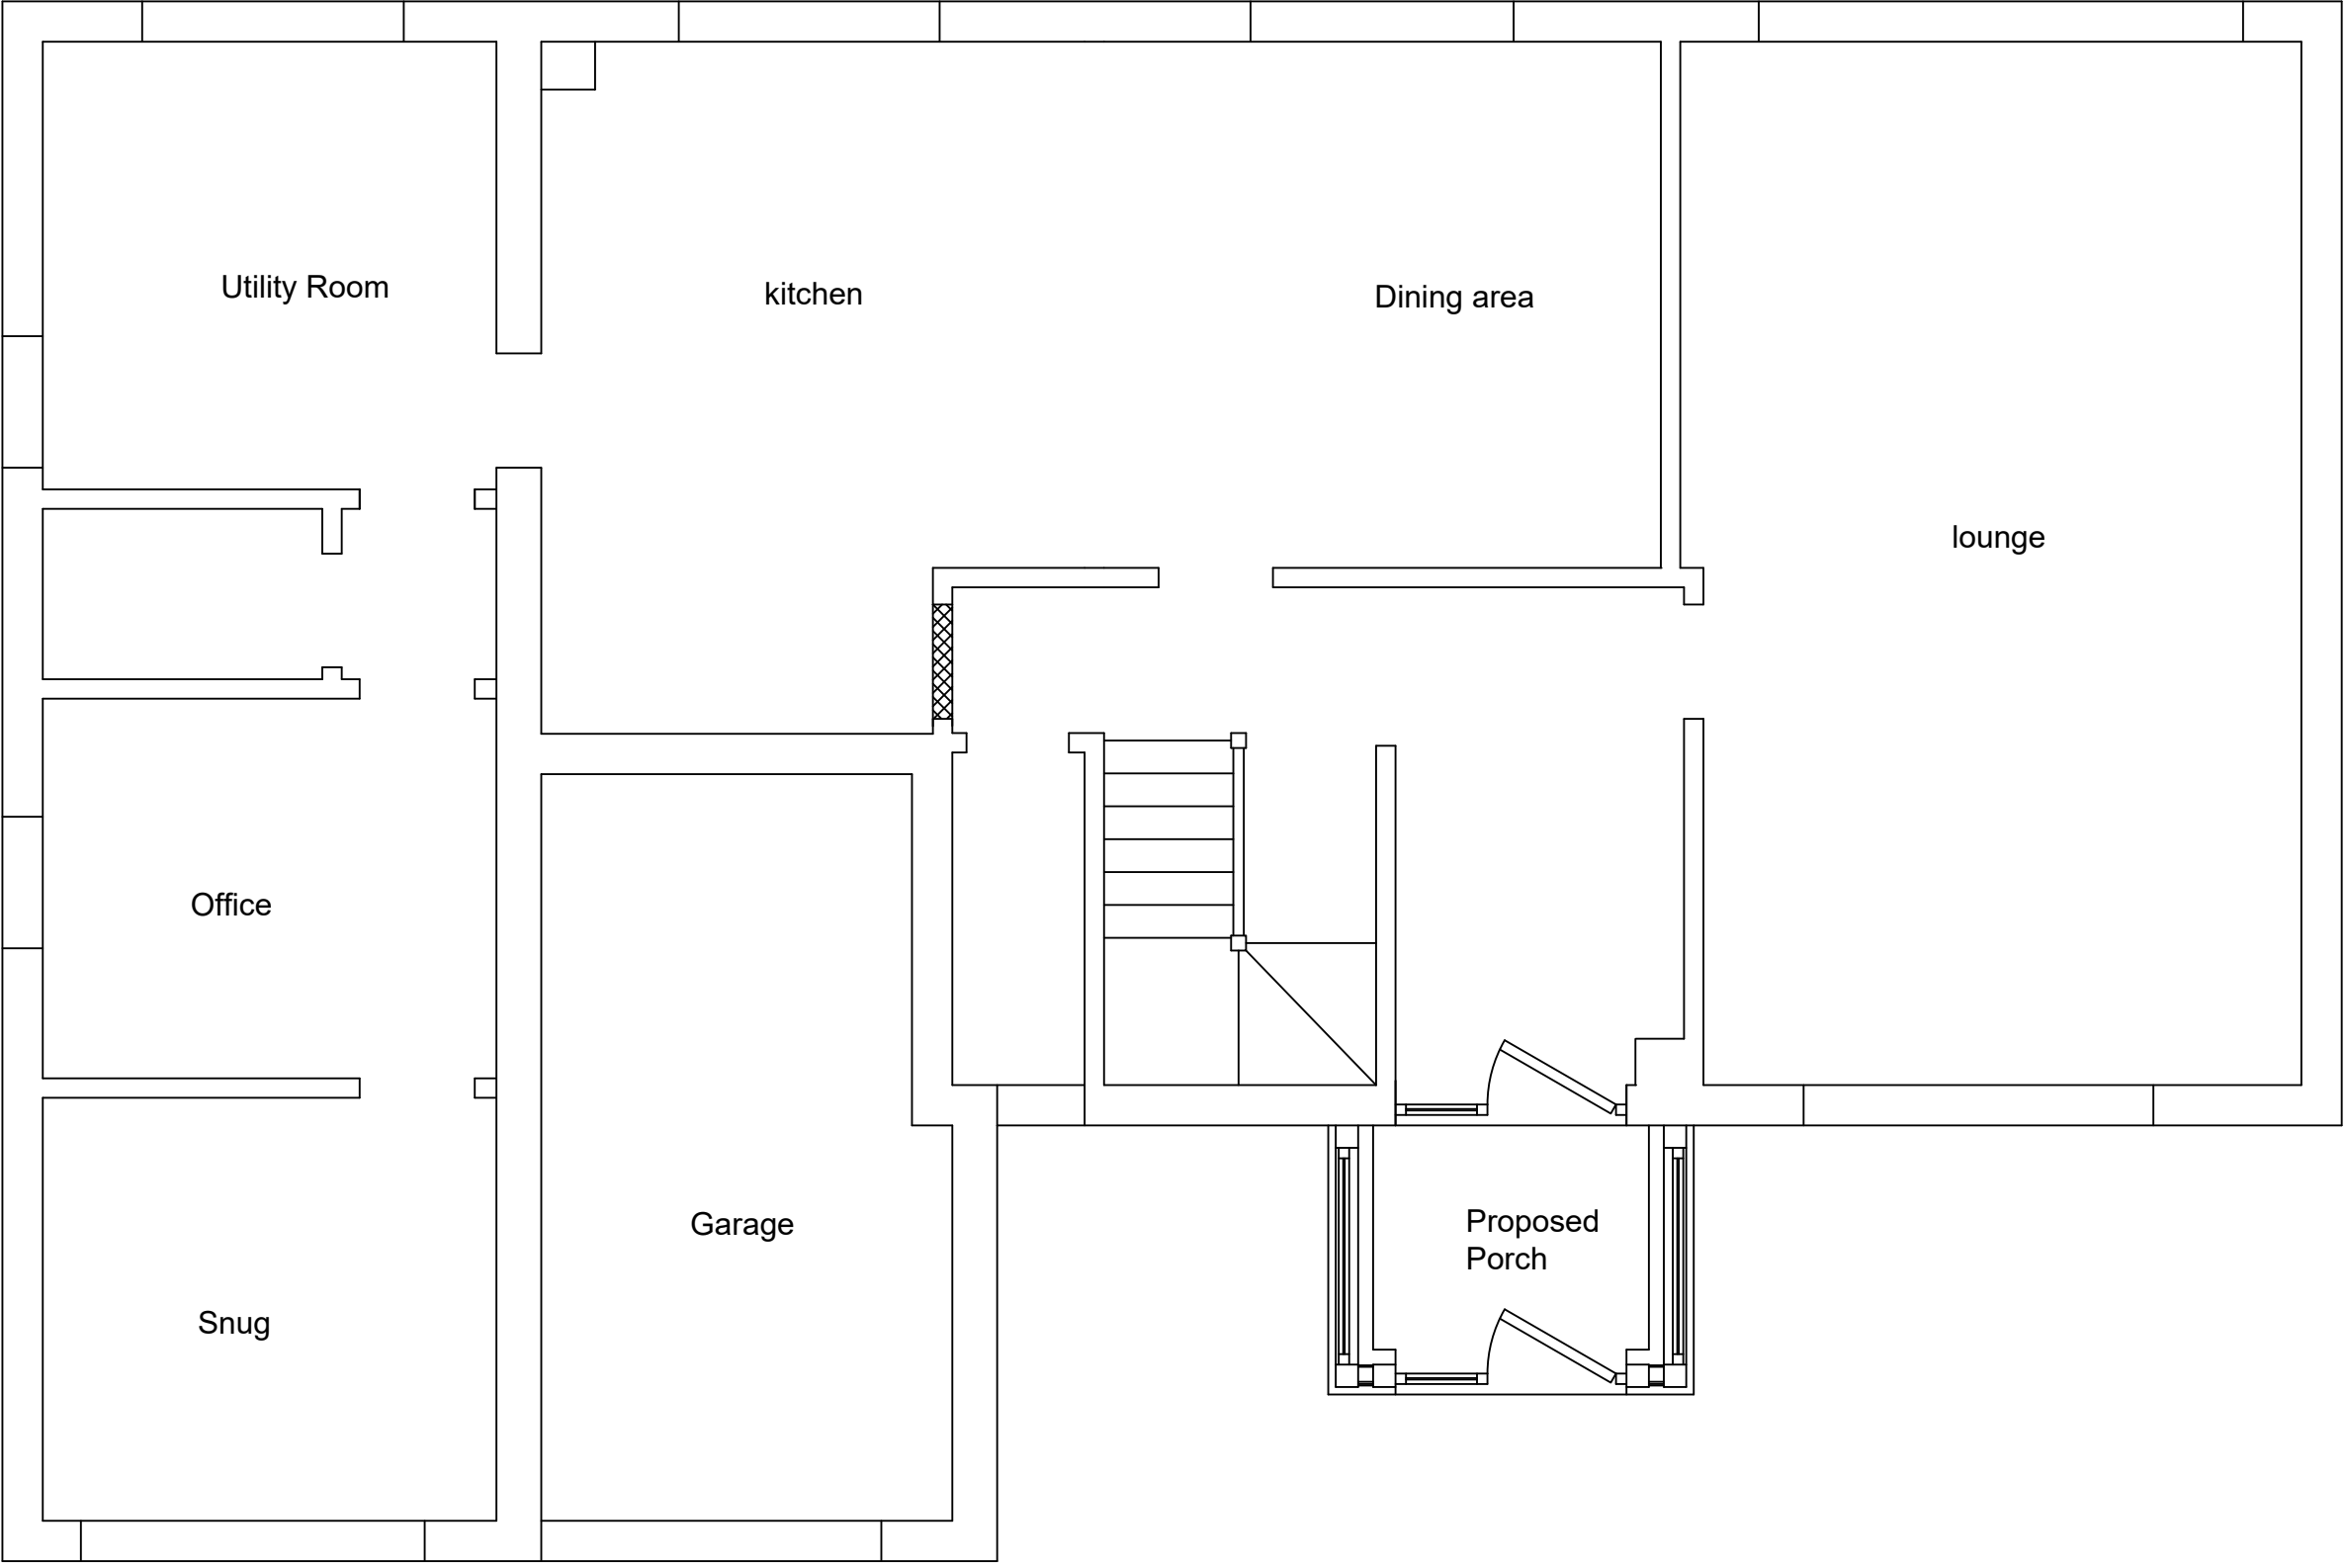

Ground Floor Plan

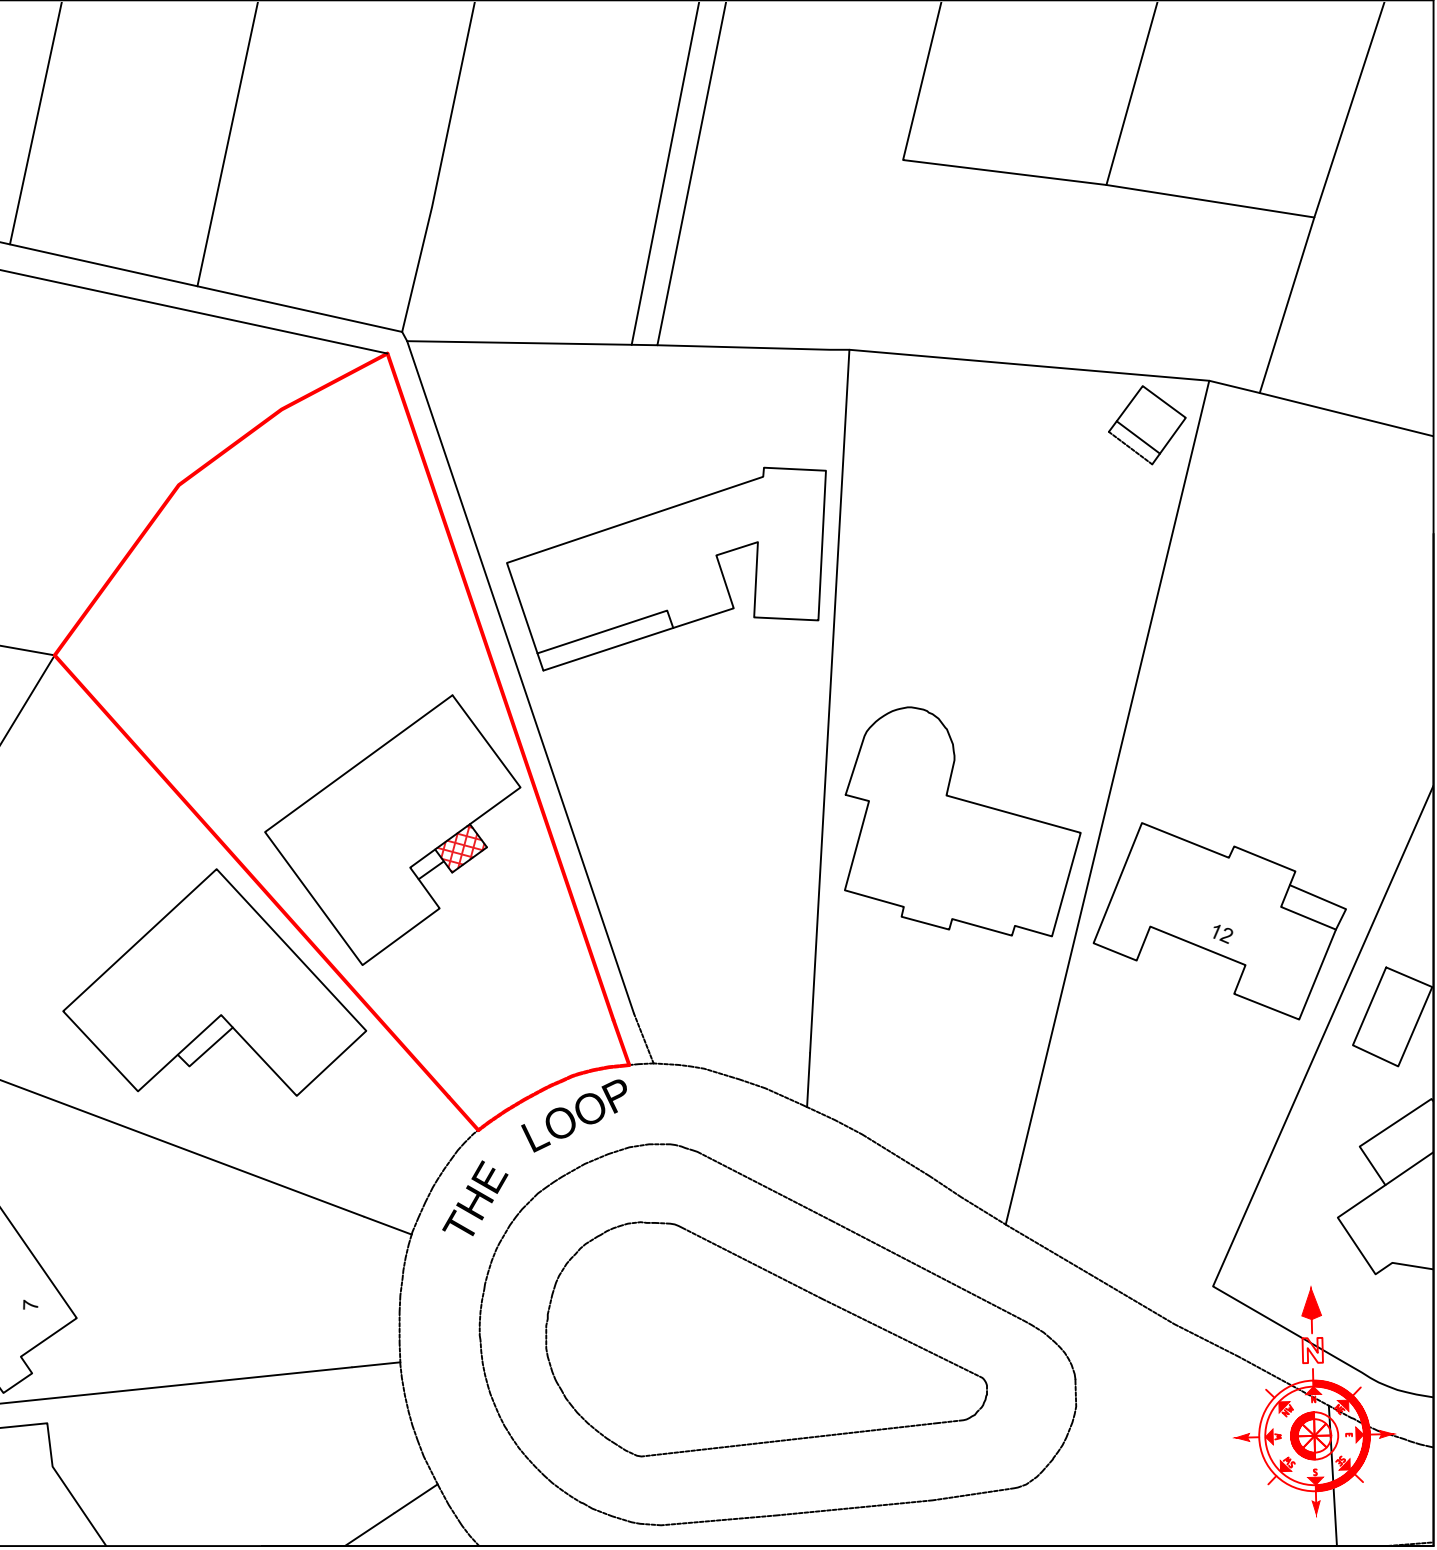

Block plan 1 : 500

General Notes

No.	Revision/Issue	Date

Firm Name and Address

Orchard Enterprises Southern Ltd
32 Dorset Road
Bognor Regis
West Sussex
PO21 2DU

Tel 01243 868681
Mob 07740 516328

Project Name and Address

Proposed plans and elevations at :

9 The Loop
Falgham
West Sussex

Project Proposed plans and elevations	Sheet
Date 13th January 2017	1
Scale 1 : 100 & 1 : 50	