




PROPOSED SOUTH ELEVATION 1:100



PROPOSED WEST ELEVATION 1:100



PROPOSED NORTH ELEVATION 1:100

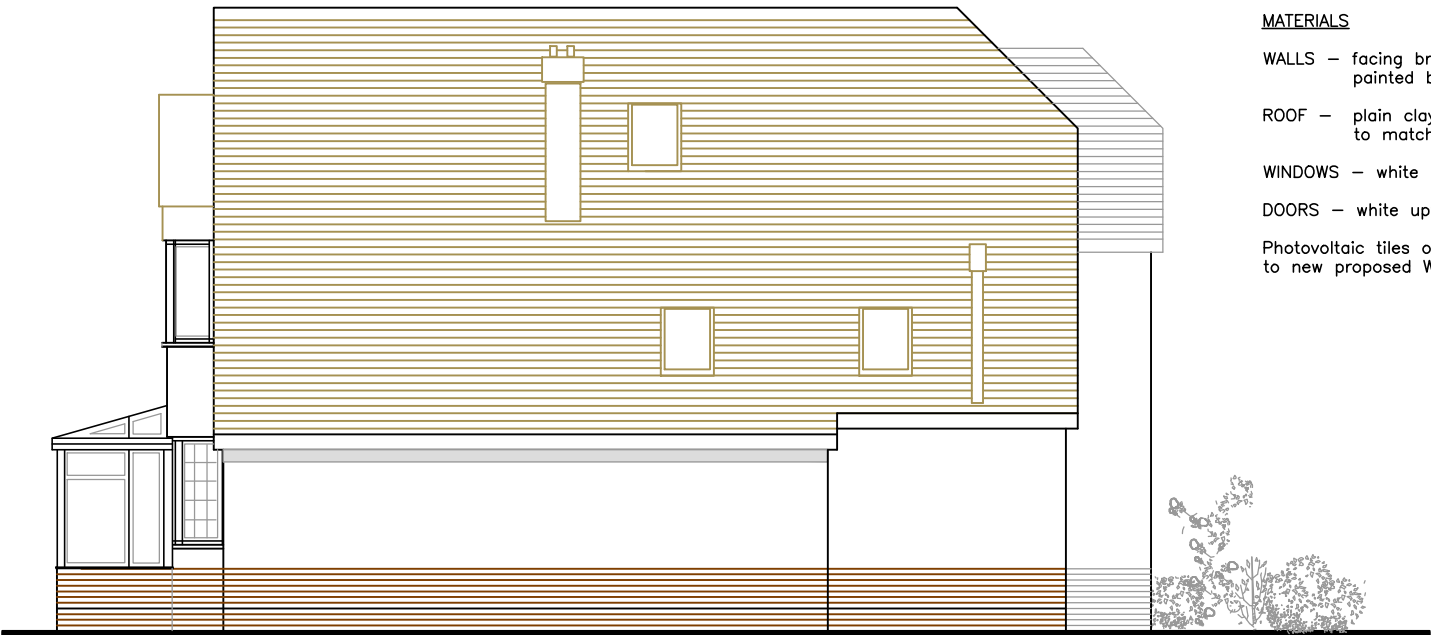

PROPOSED EAST ELEVATION 1:100

- MATERIALS**
- WALLS – facing brickwork plinth
painted blockwork render
 - ROOF – plain clay tiles to pitched roof,
to match existing.
 - WINDOWS – white upvc
 - DOORS – white upvc
 - Photovoltaic tiles or solar panels
to new proposed West facing roof slope

AMdesign

ARCHITECTURE DESIGN DEVELOPMENT
Leeza Aldis-Hobbs ARB RIBA SPAB

Mob: 07756 329400
e-mail: leeza@amdesignltd.co.uk

PROJECT
**57 MINTON ROAD
BEACH ESTATE
FELPHAM
PO22 7JX**
PROJECT STAGE
PLANNING

DRAWING
**ELEVATIONS
PROPOSED**
DRAWING No
323/05A
REVISION
SCALE 1:100
DATE DEC 2020
DRAWN LA
CHECKED

LETTER	REVISION	DATE
This scheme is subject to town planning and all other necessary consents. All dimesions and levels to be checked on site. This drawing is to be read in conjunction with other relevant drawings and documents. Report all discrepancies to the Architect before work commences. AM Design is the trading name of AM Design Ltd © AM Design Ltd. All rights reserved.		