



- Notes**
- 1 Do not scale from this drawing except for planning purposes. Use figured dimensions only
 - 2 All dimensions must be checked on site prior to commencement of work.
 - 3 Where applicable this drawing is to be read in conjunction with other consultants drawings
 - 4 O/S Licence AR 177474
 - 5 This drawing is the copyright of Martin Critchell Architects

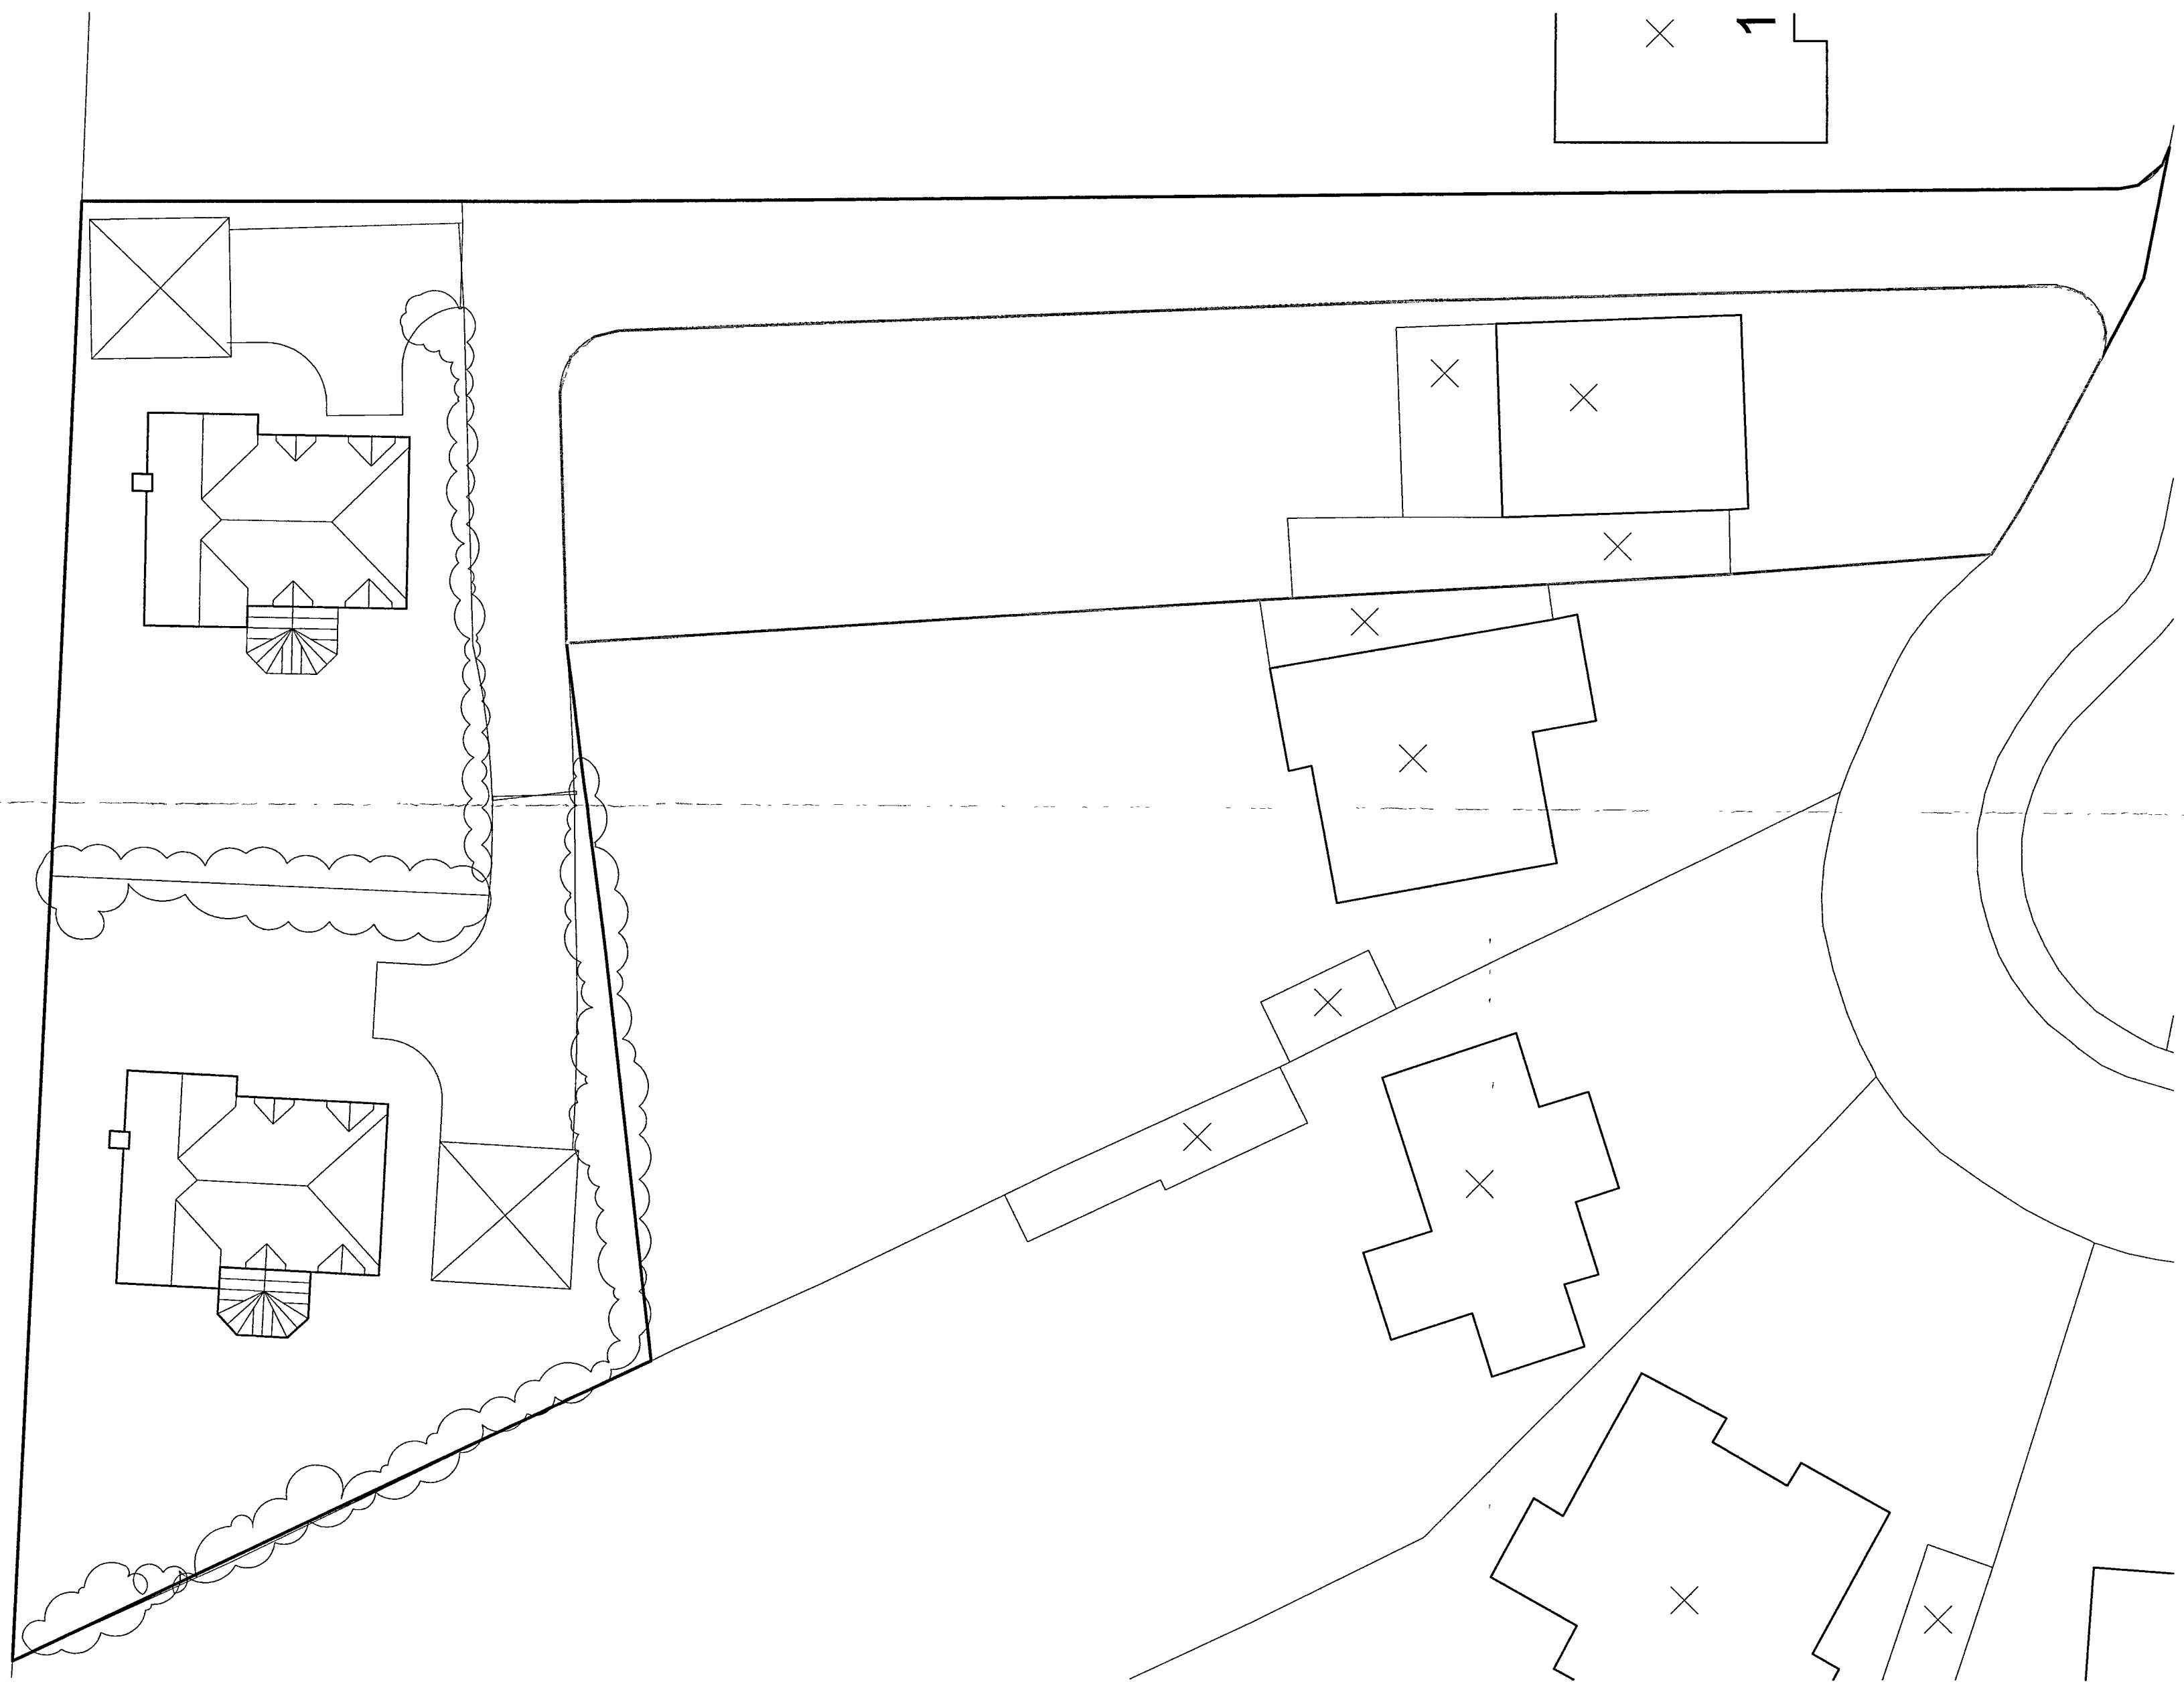

SITE PLAN 1:500

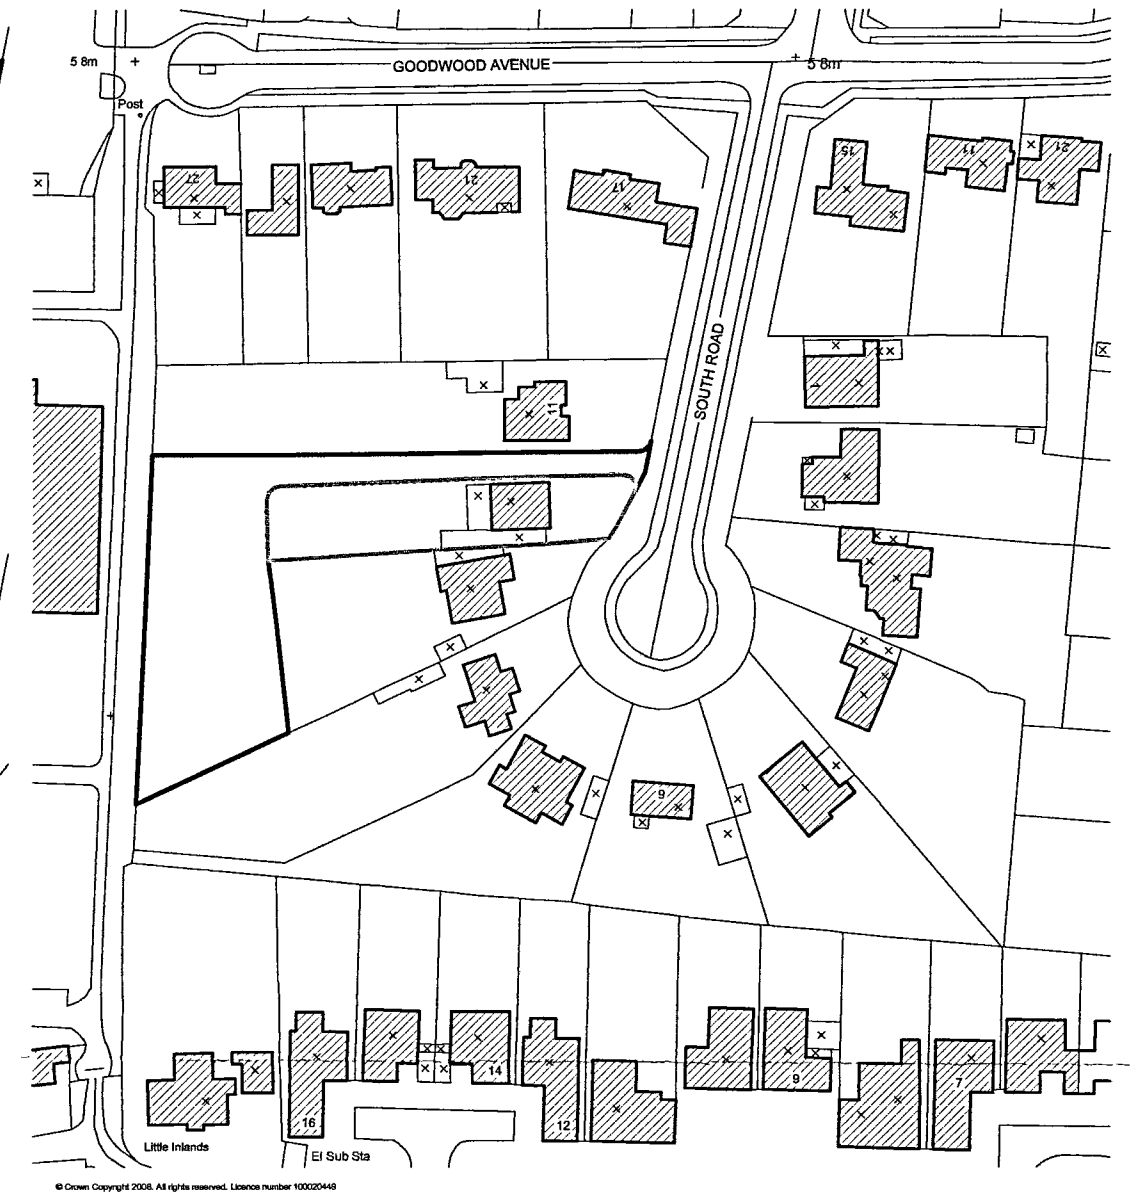

LOCATION PLAN 1:1250

ARUN DISTRICT COUNCIL

Mr	FP	225	08
RECEIVED			
A	22 10 09	Access to the site amended	Checked
Rev	Date	Amendment	

Town Planners
MARTIN CRITCHELL ARCHITECTS

Metro House ■ Northgate ■ Chichester ■ West Sussex ■ PO19 1BE
tel 01243 531039 fax 01243 782917 e-mail info@mcarchitects.co.uk web www.martinnorthchell-architects.co.uk

For **Regent Properties**

Project

South Rd Felpham

Drawing	Scale
Location Plan	1:1250
Site Plan	1:200
Date 08 10 08	Drawn AS
Job number 08.074	Drawing number 02
	Checked A