



Notes
All details are indicative only. All dimensions to be checked on site by contractor prior to commencement of works. Any discrepancies in drawings to be reported to KMH Construction

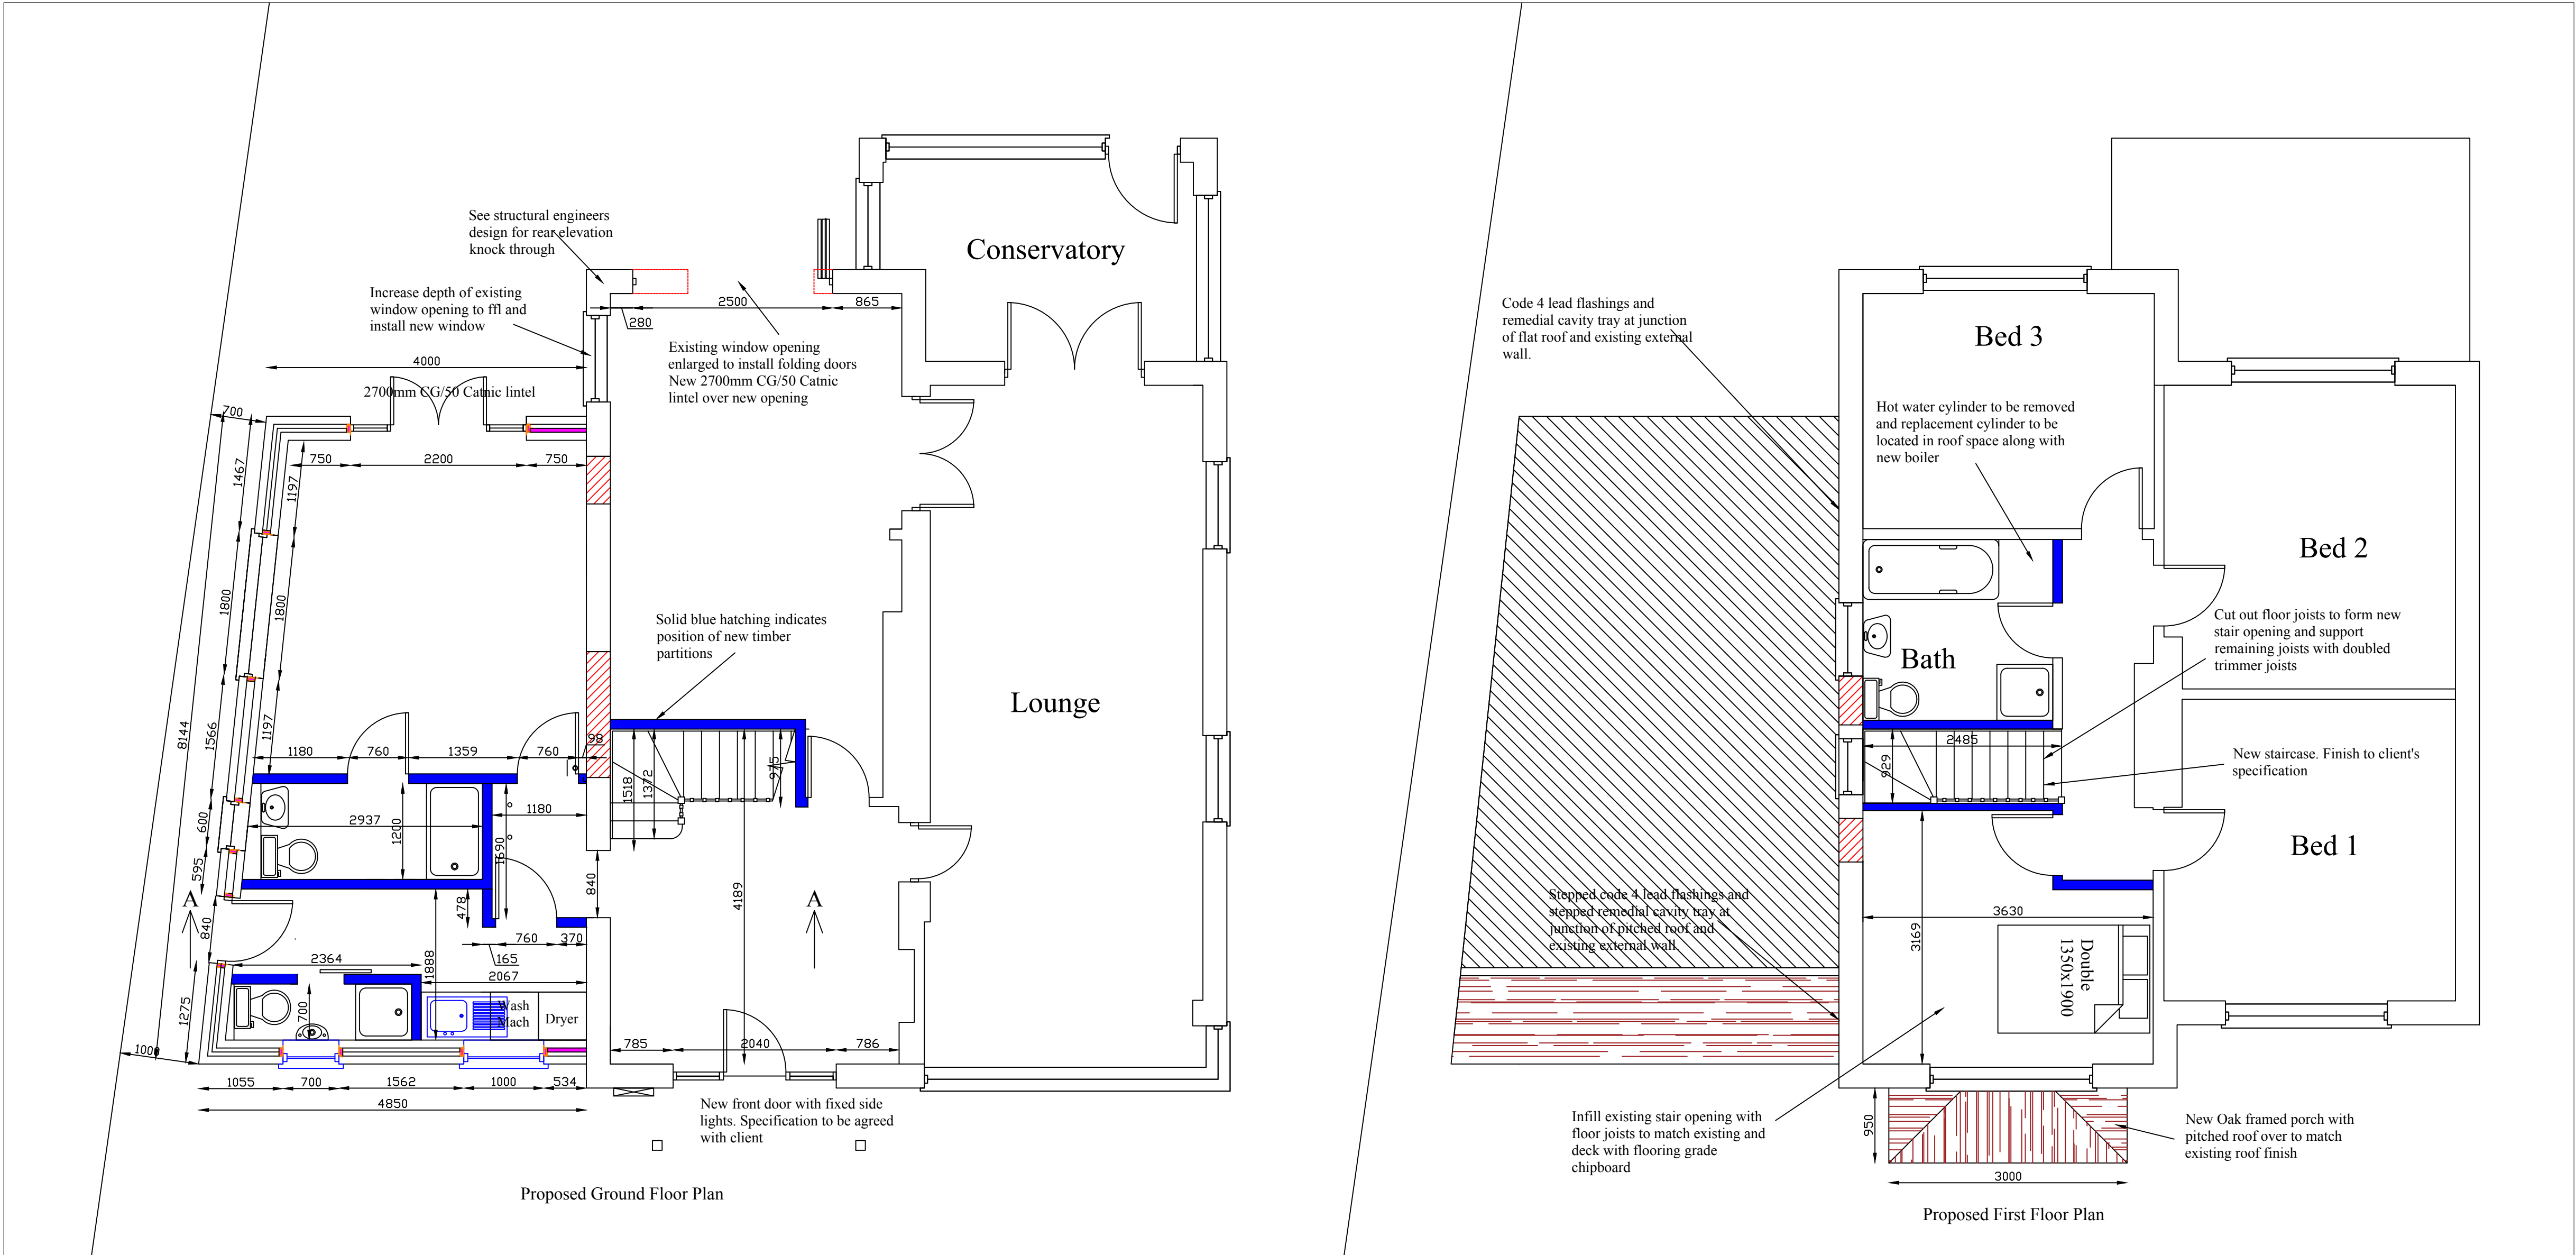

Floor Plans Scale - 1:50 @ A1

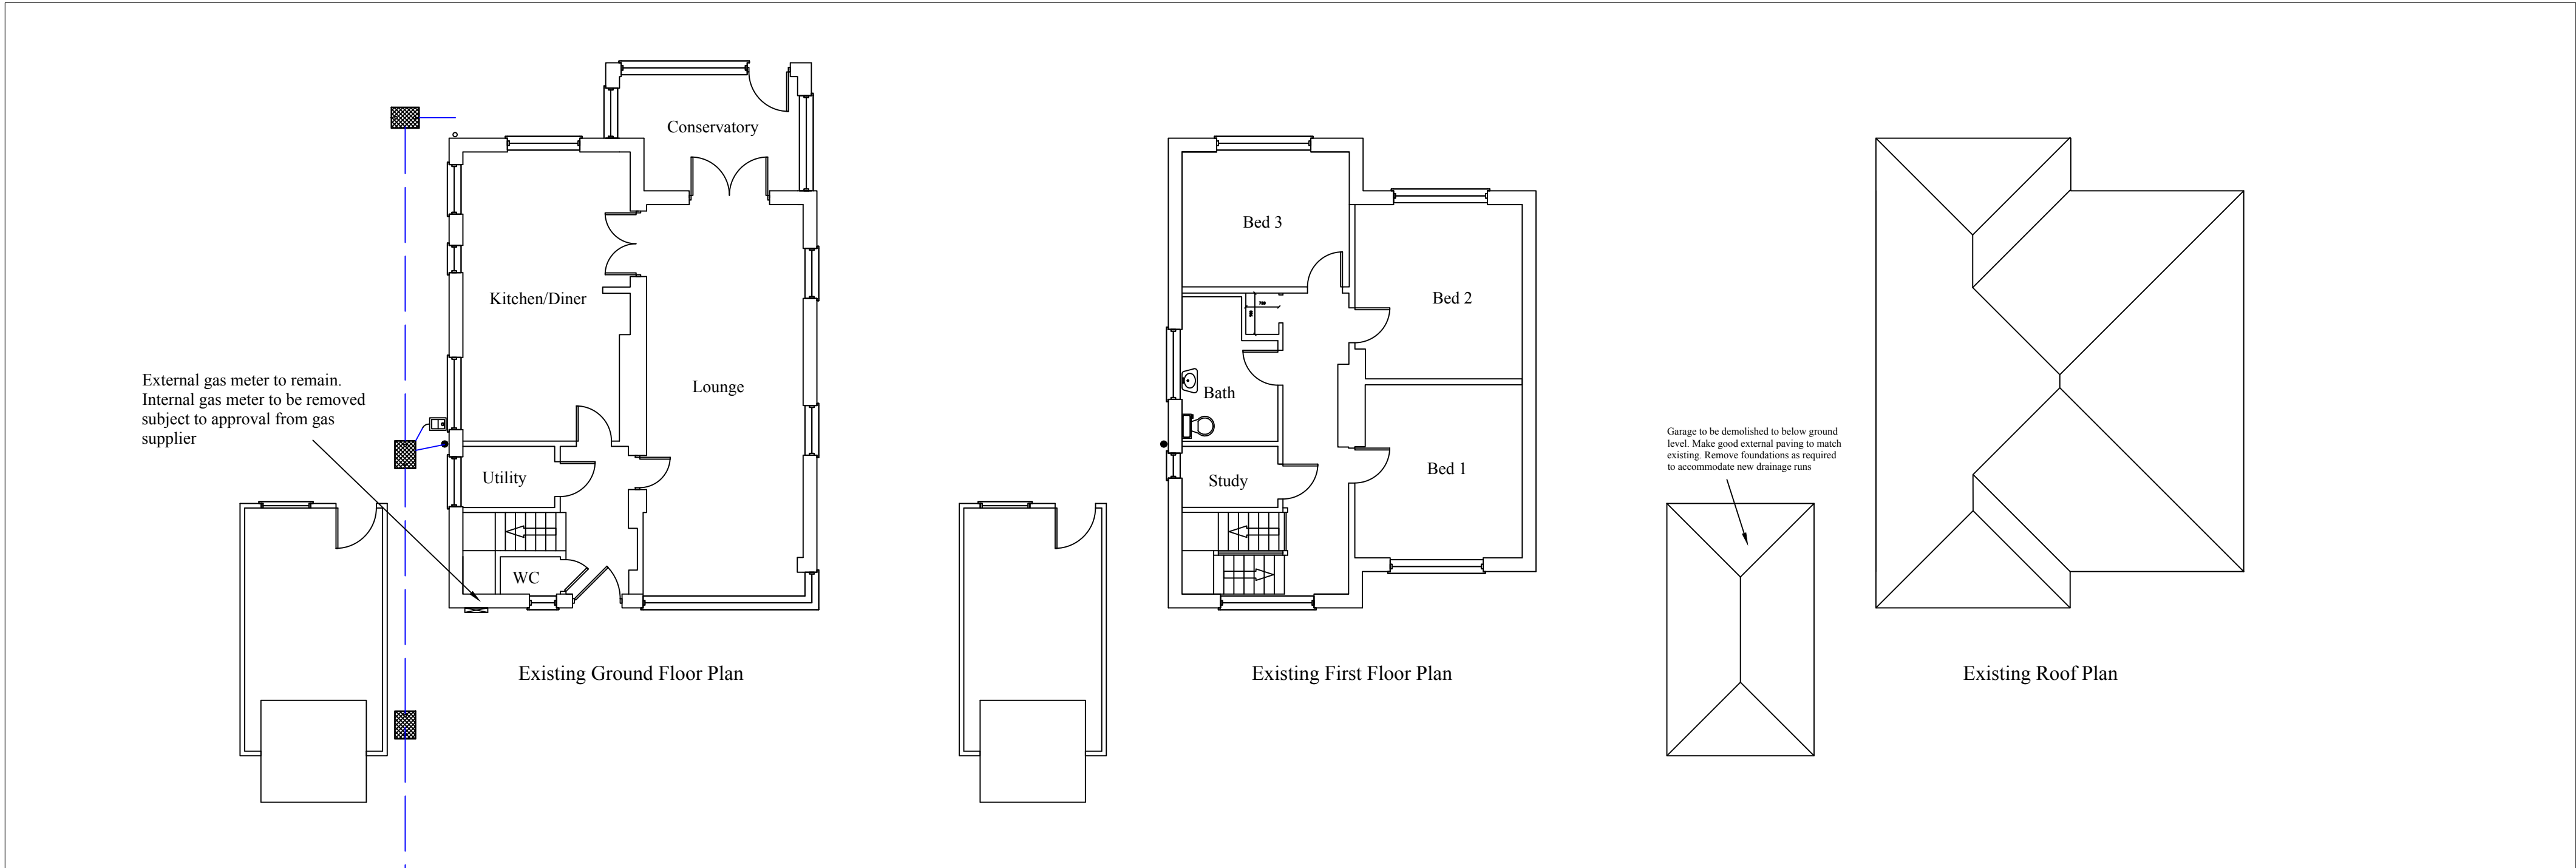

Floor Plans Scale - 1:100 @ A1

Rev.	Amendments	Date
1	Change to roof design	13-10-18

KMH CONSTRUCTION LTD
New Build, Extensions & Architectural Design
31 Elmwood Ave, Bognor Regis, West Sussex, PO22 8DD
Tel: 07734 862261 / 07976 264036
e-mail: info@kmhconstruction.co.uk

CLIENT:
Mr Wilkins & Mrs Swanton
61 Limmer Lane
Felpham
PO22 7HE

DRAWING TITLE:
Single Storey Side Extension and Internal Alterations

DRAWN:	JOB NO:	SCALE:
CHECKED:	DRAWING NO:	1:100 1:50 1:200 1:25
DATE:	BW-P-02	REV:
31-10-18		1

© KMH Construction Ltd