



Notes:

1. The following notes apply except where otherwise indicated on drawings.
2. Do not scale. This drawing. All dimensions in mm, unless noted otherwise. All dimensions to be checked on site.
3. The drawing must be read in conjunction with all relevant Architects and Engineers drawings, details and specifications.
4. Any discrepancies, errors or omissions are to be reported to the Engineer for written instruction prior to commencement of the works.
5. The Structural Engineer is not responsible for dimensions except calculated from the Architect's drawings. For dimensioned layouts of the works see Architect's drawings.
6. Unless otherwise specified, all work to comply with the current British Standards, NIBC Standards and the Building Regulations. Work to be carried out by an experienced builder.
7. Materials specified must be used in accordance with manufacturers' recommendations and the COSHH regulations. If any hazardous materials are uncovered during demolition, appropriate safety precautions must be taken and the Architect shall be notified immediately.
8. Measures to control noise and dust and to ensure safe working conditions and structural stability shall be agreed before work starts on site. Work shall be carried out in accordance with the CDH regulations and the Approved Code of Practice.
9. All materials to be used strictly in accordance with manufacturer's instructions. Alternative materials to be referred to Engineer for approval prior to construction.

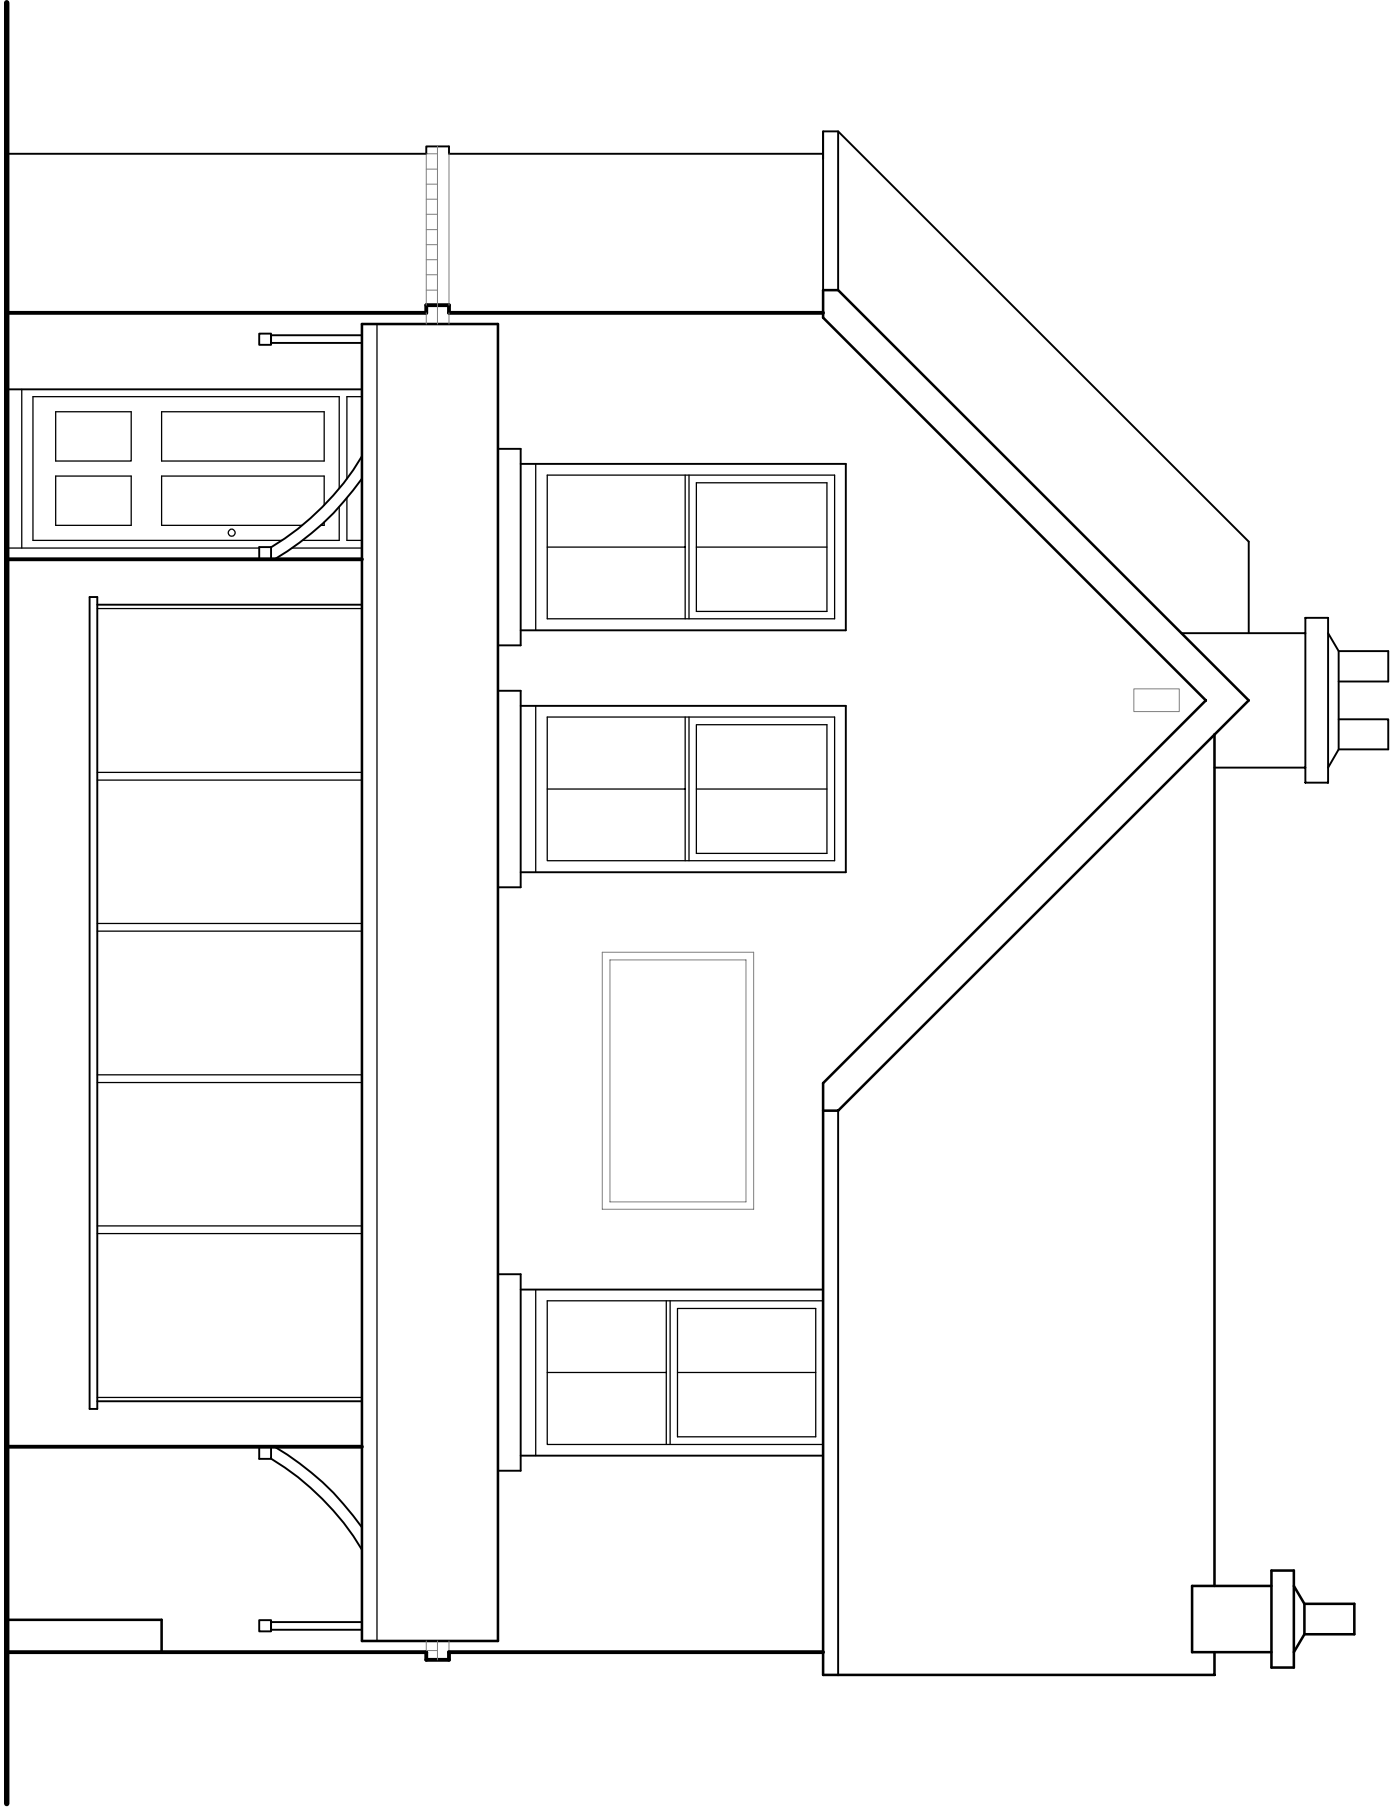

EXISTING WEST ELEVATION

(1:50 @ A1)
(1:100 @ A3)

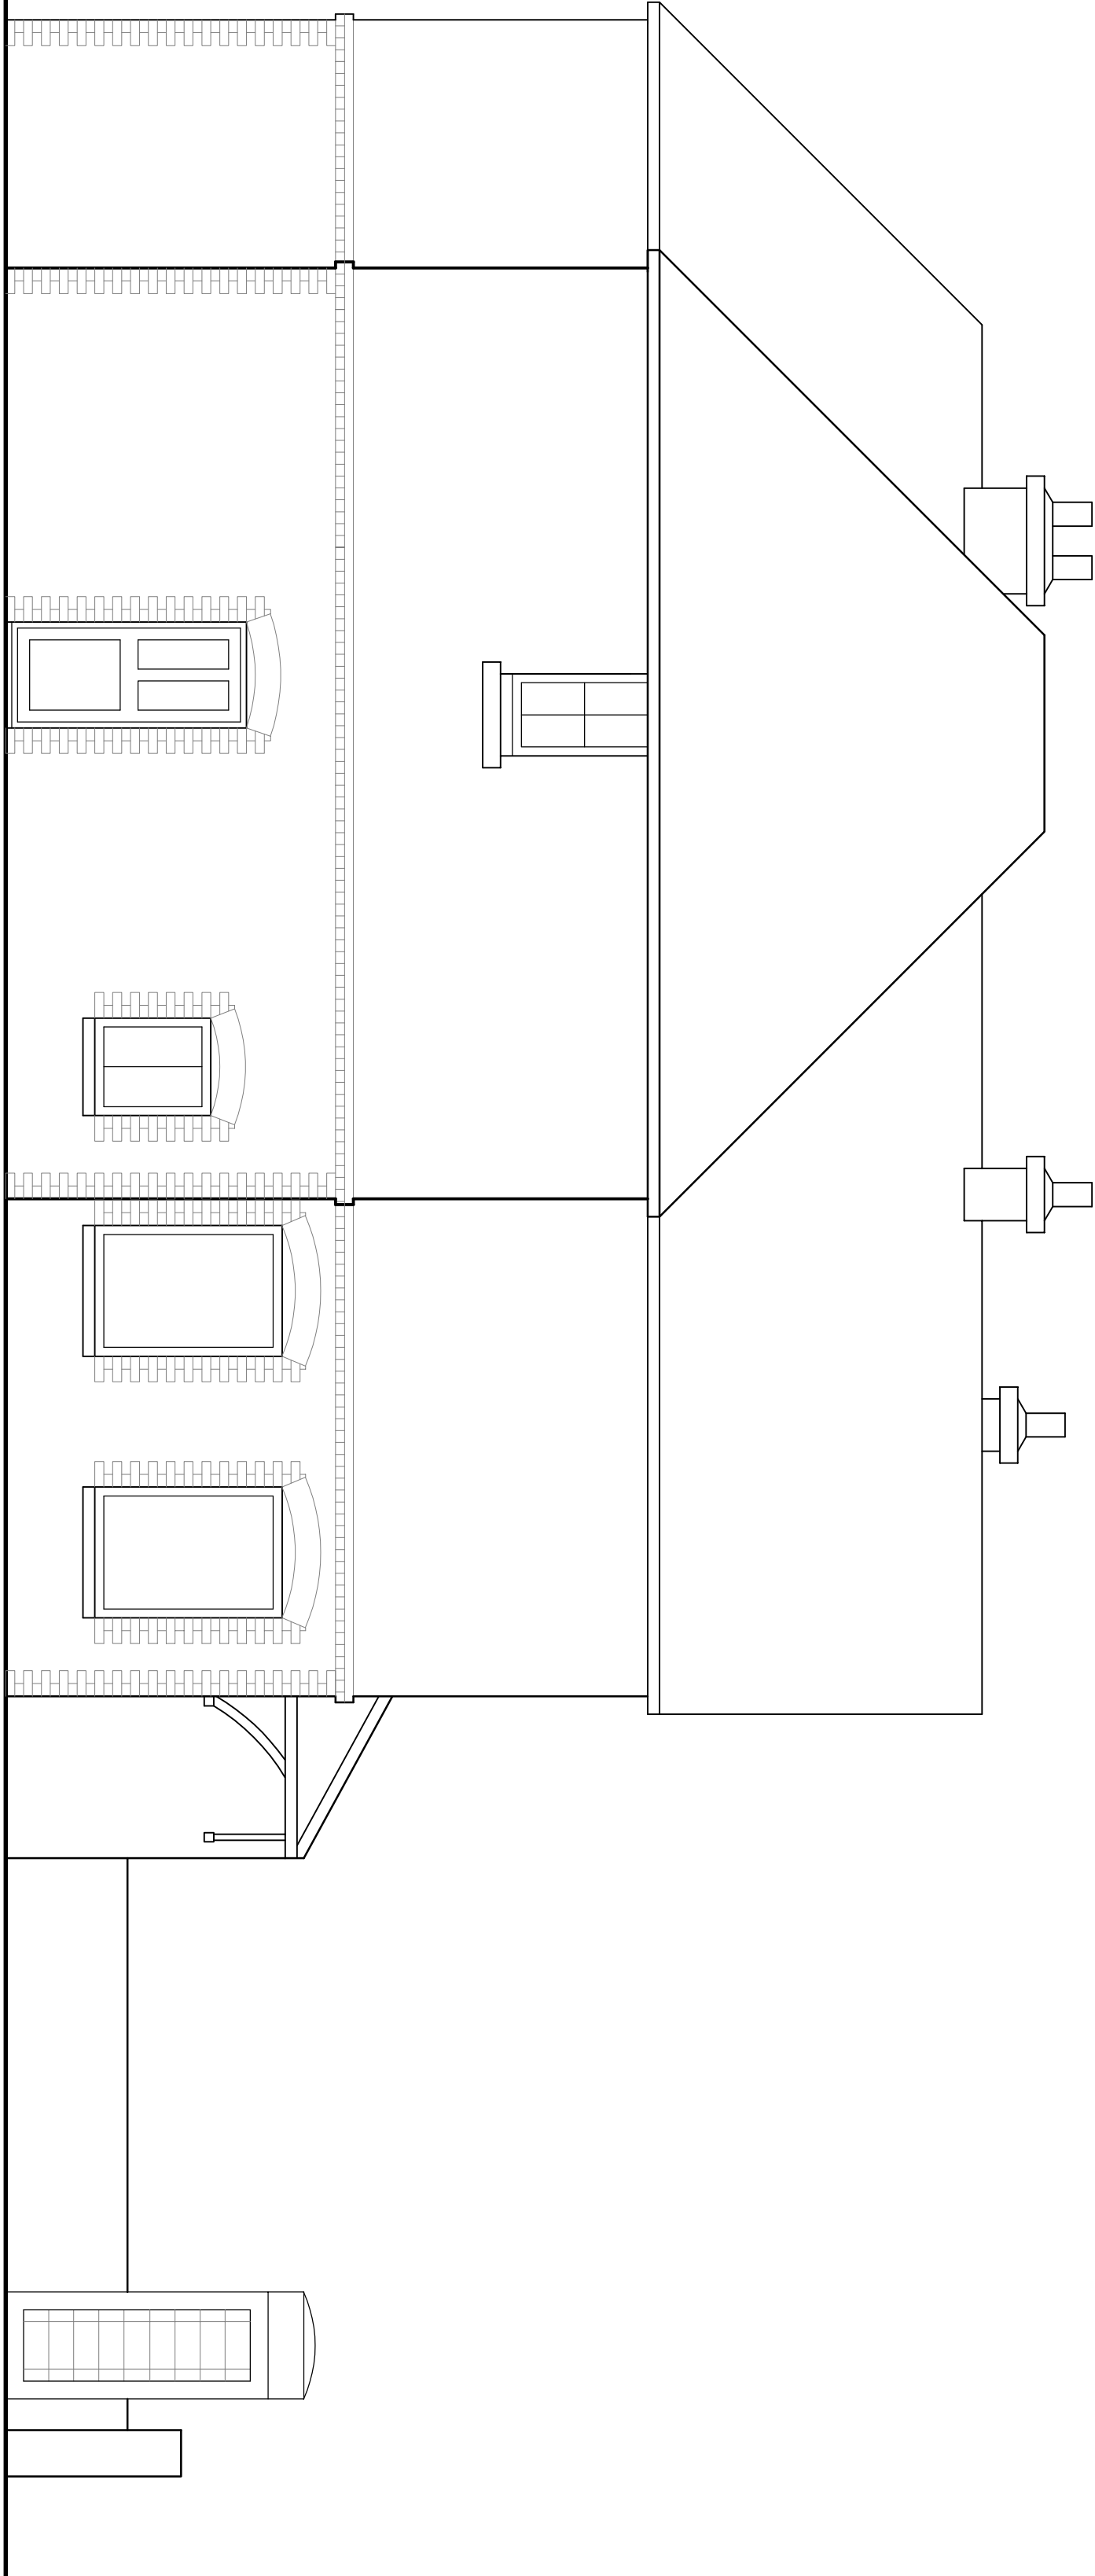

EXISTING NORTH ELEVATION

(1:50 @ A1)
(1:100 @ A3)

Project
FELPHAM POST OFFICE.
92 FELPHAM ROAD, FELPHAM,
WEST SUSSEX. PO22 7PD.

P1	PRELIMINARY ISSUE	AMR	QWR	01.11.19
Rev	Description	Dwn	Chk	Date

Client
MP M CHAPMAN

Drawing
EXISTING ELEVATIONS
(SHEET 1 of 2)

Scale	Date	Drawn by	Checked
AS NOTED @ A1	OCT19	AMR	QWR

Status

PRELIMINARY

AWR Structural Ltd
Consulting Structural Engineers

13 CARPENTERS CLOSE, ROCHFESTER, KENT, ME1 2QH.
01793 757126. WWW.AWRSTRUCTURAL.CO.UK

Dwn No	Rev
19027 S205	P1