


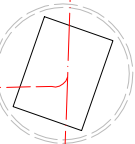

Existing FW MH.
I. L. = Unknown.

Existing FW MH.
I. L. = Unknown.



Existing FW MH.
I. L. = 1,460 mm.


gully

SVP.

Existing FW MH.
I. L. = Unknown.

gully

Orwdp

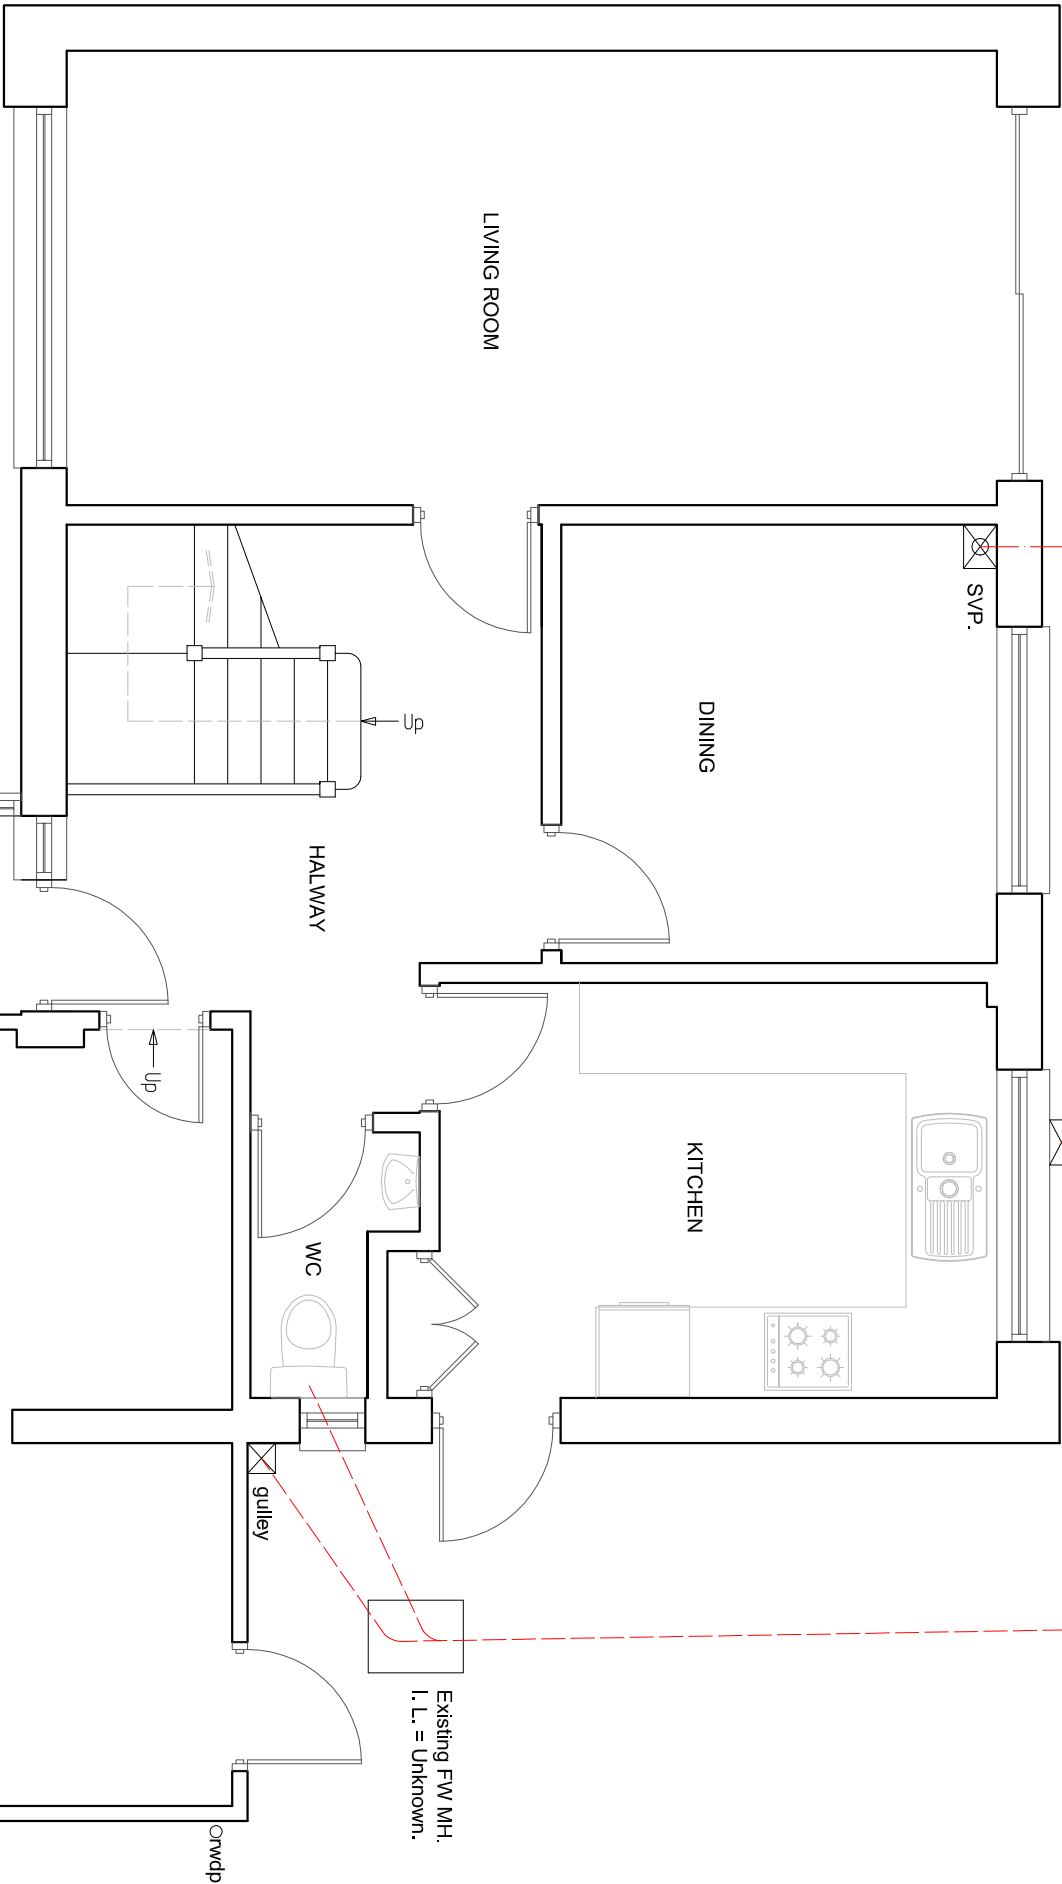

Scale 1:50 on A3


SUSSEX BUILDING CONSULTANCY LIMITED

11 CHAUCER WAY, MIDDLETON,
BOGNOR REGIS, WEST SUSSEX.

SCALE - 1/50 REV - DATE - 01/09/2021

partner
LABC

3 NORTHCOTE ROAD
BOGNOR REGIS
PO21 5LZ
TEL/FAX - (01243) 861379

 

EXISTING GROUND FLOOR PLAN