
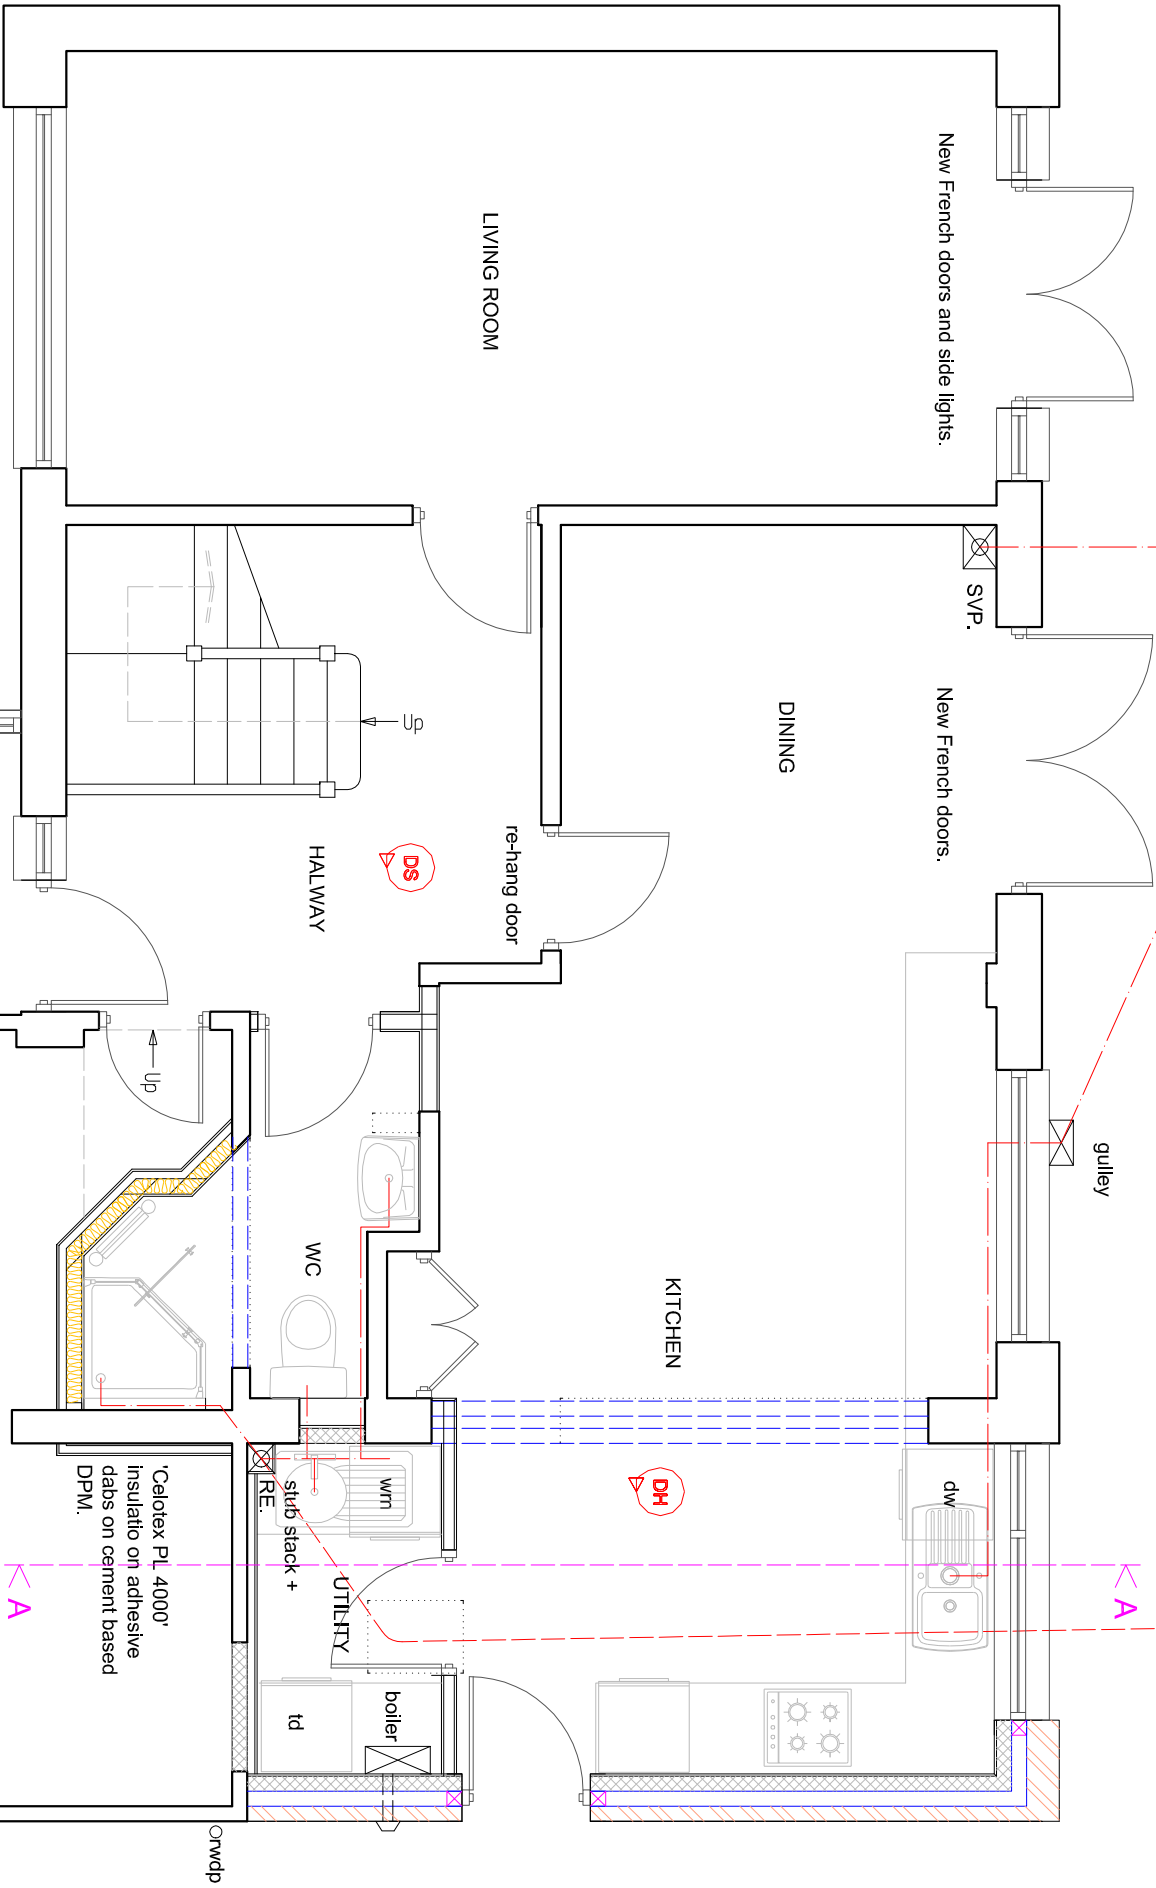


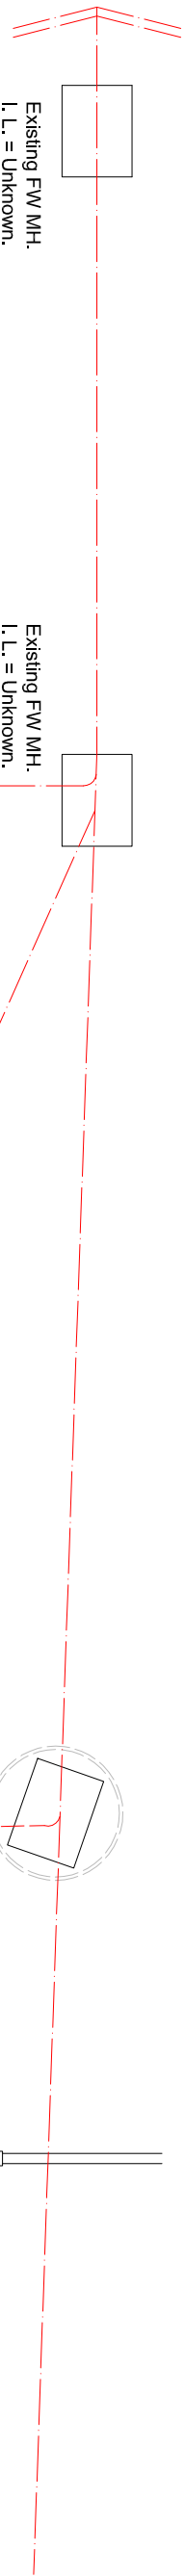

Scale 1:50 on A3


SUSSEX BUILDING CONSULTANCY LIMITED

11 CHAUCER WAY, MIDDLETON,
BOGNOR REGIS, WEST SUSSEX.

SCALE - 1/50 REV - C DATE - 25/10/2021

partner
LABC

3 NORTHCOTE ROAD
BOGNOR REGIS
PO21 5LZ
TEL/FAX - (01243) 861379

 

PROPOSED GROUND FLOOR PLAN