


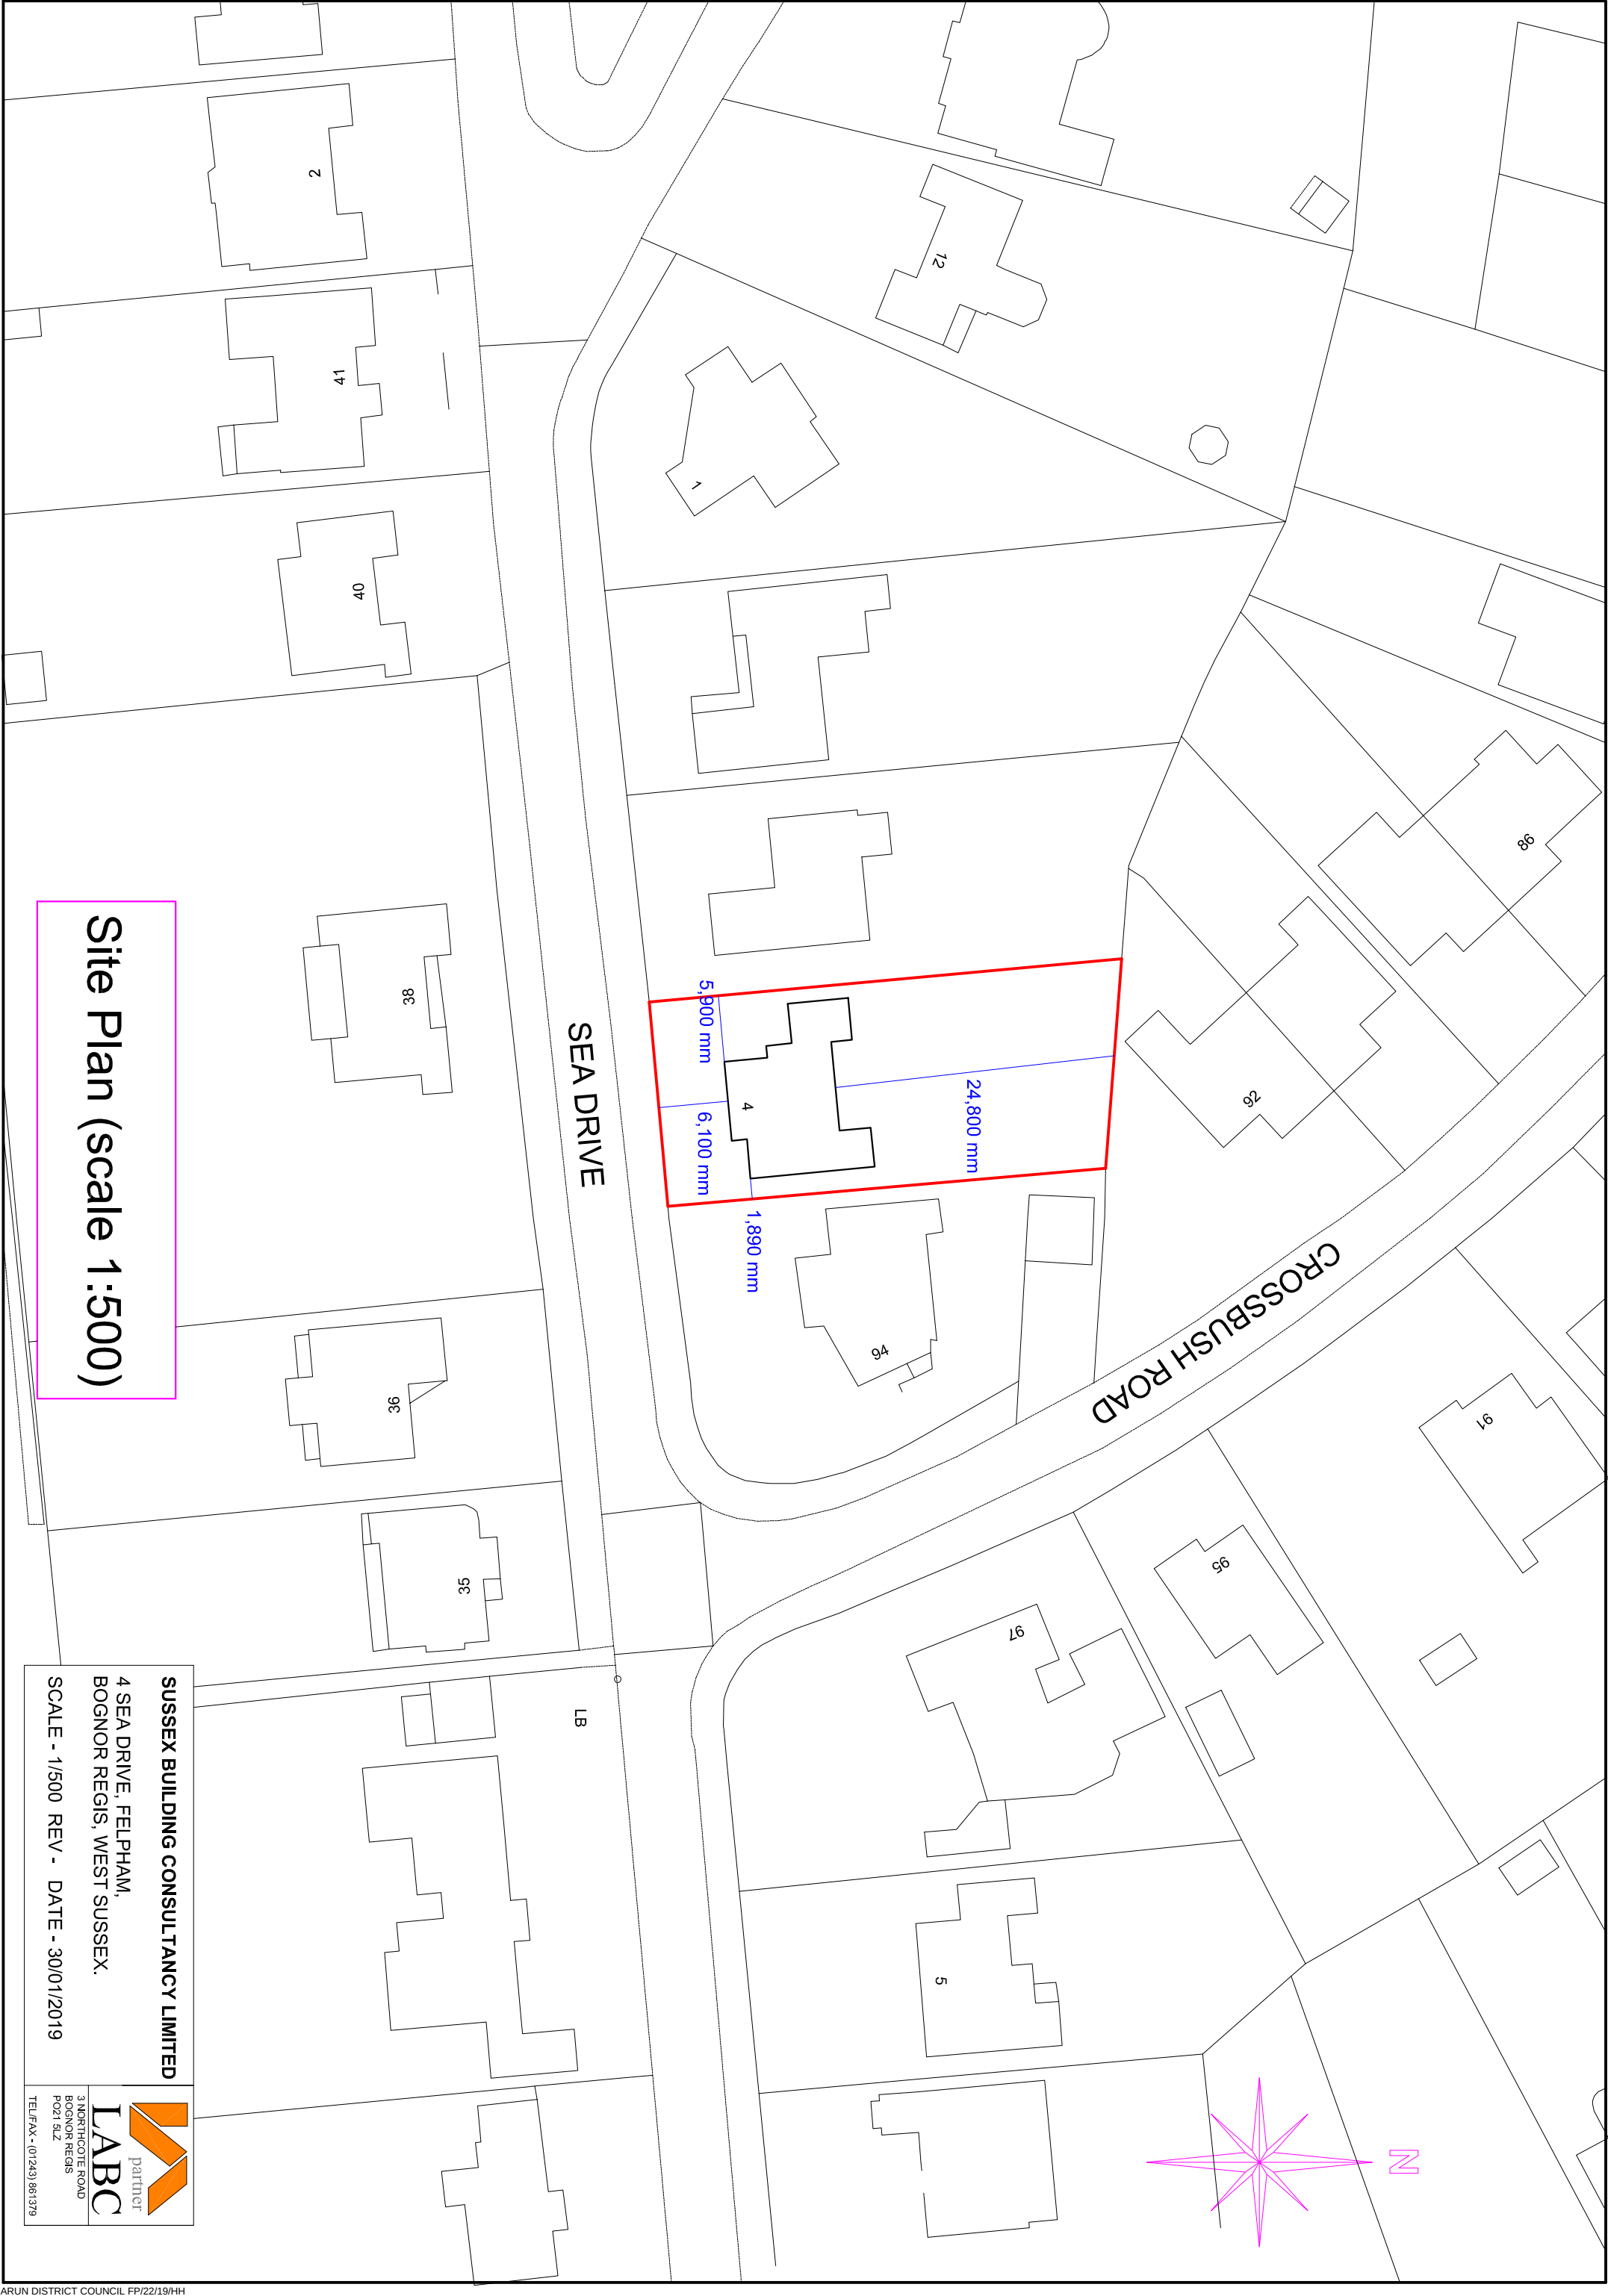

Site Plan (scale 1:500)

SUSSEX BUILDING CONSULTANCY LIMITED

4 SEA DRIVE, FELPHAM,
BOGNOR REGIS, WEST SUSSEX.

SCALE - 1/500 REV - DATE - 30/01/2019



LABC
partner
3 NORTHOTE ROAD
PO21 8LZ
TEL/FAX - (01243) 861379