



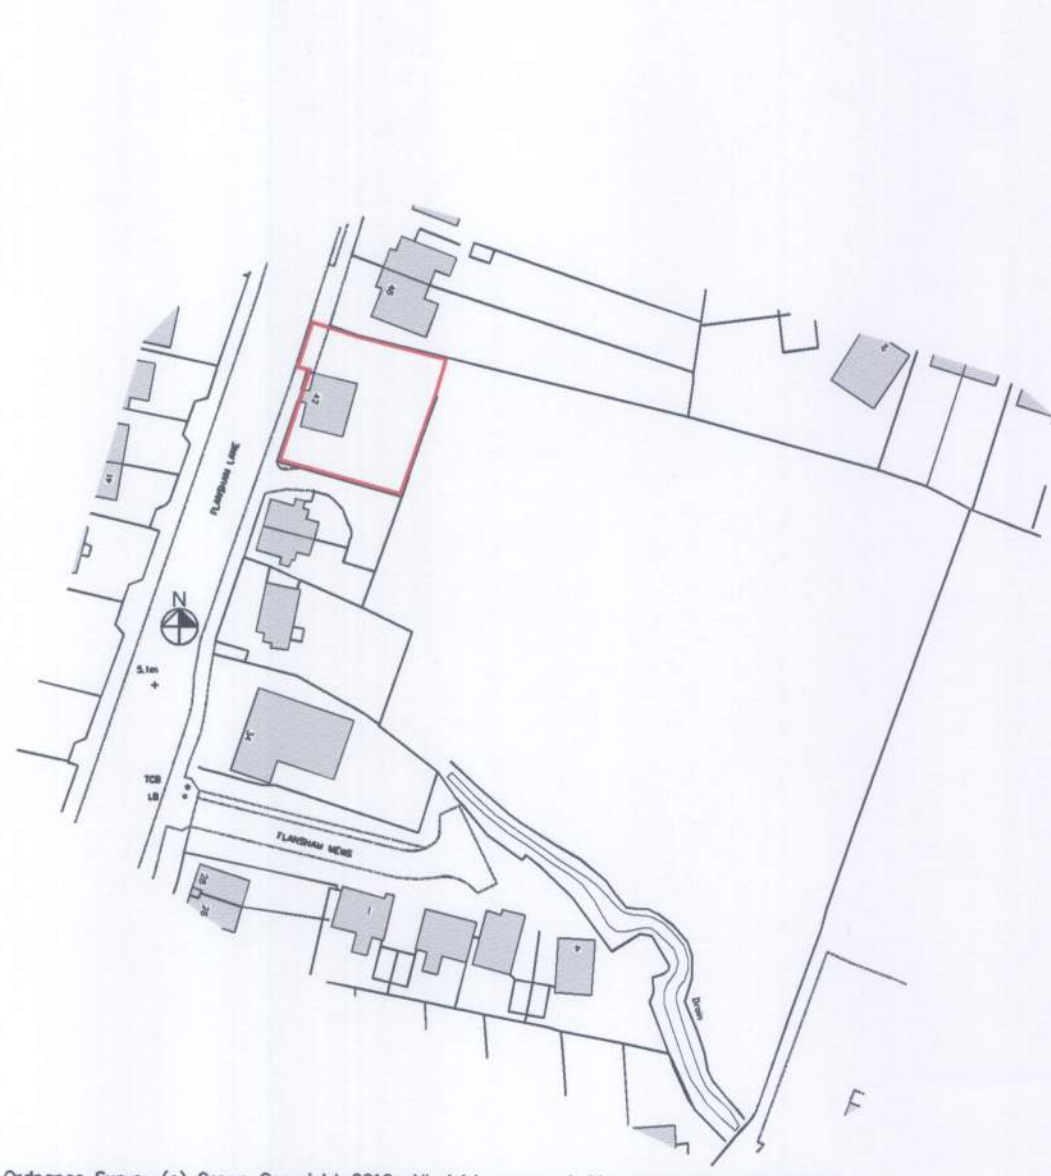


Location Plan 1:1250




Proposed Site Plan 1:500

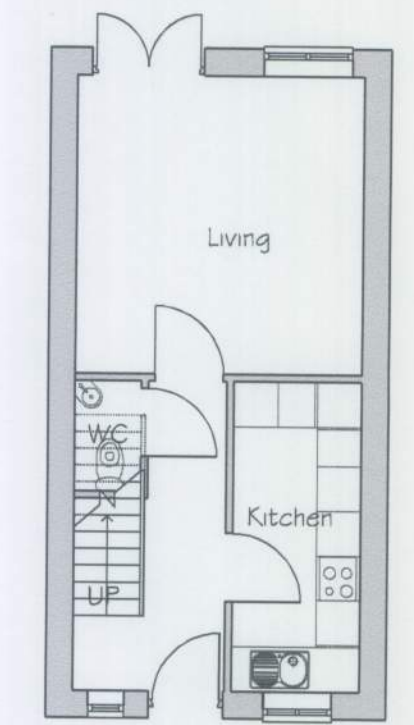


Proposed Ground Floor Plan 1:100

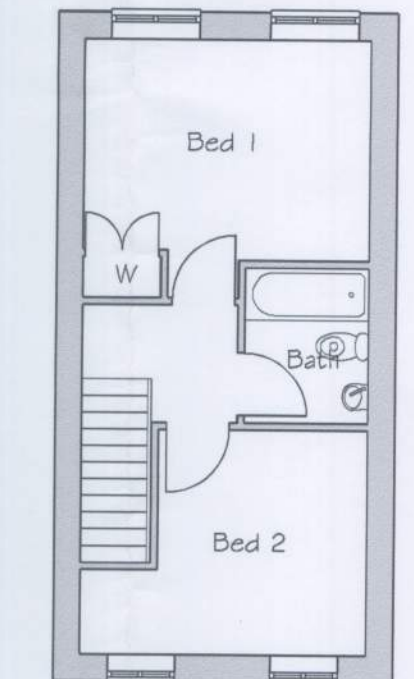


Proposed First Floor Plan 1:100

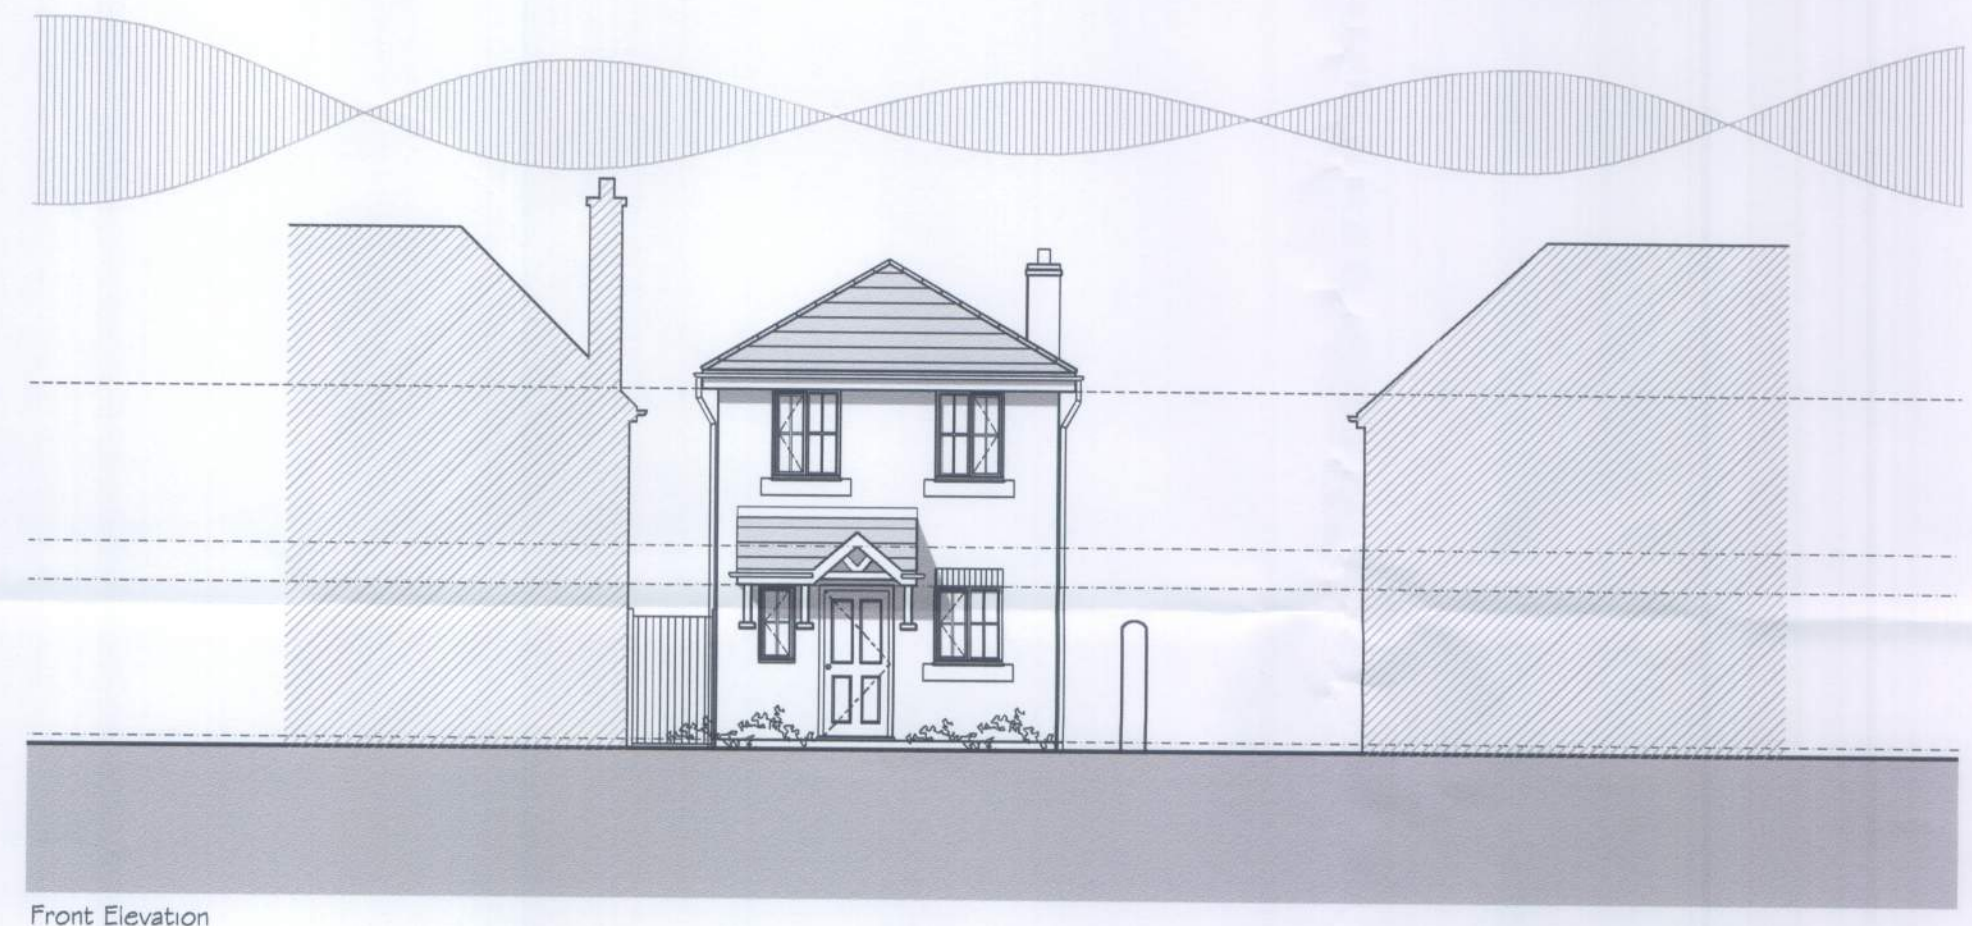


Front Elevation

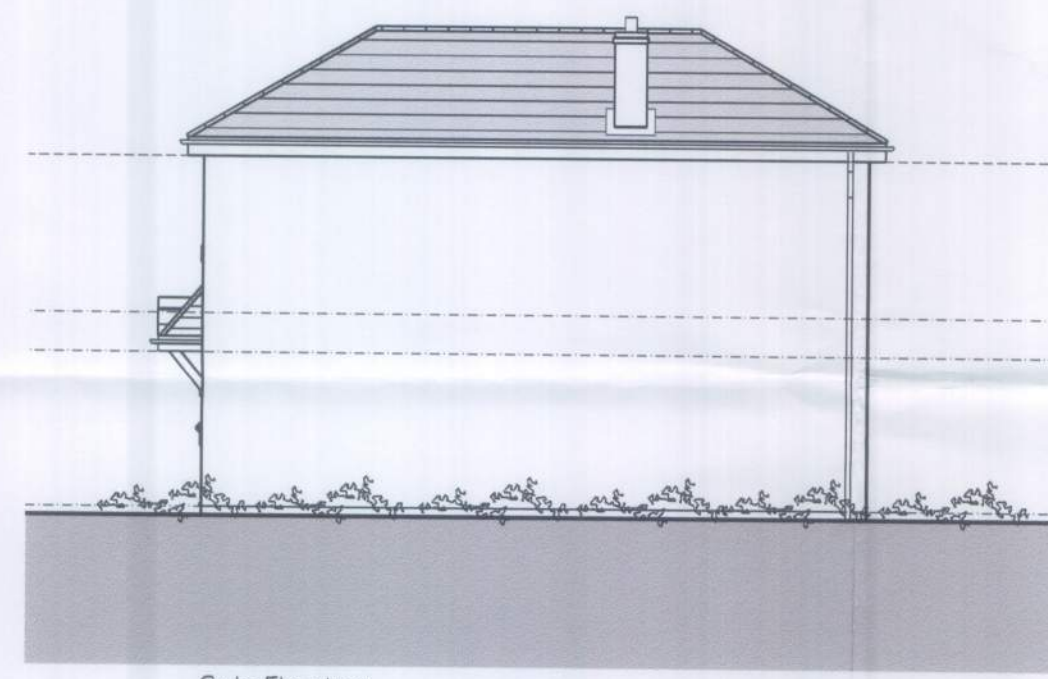

Side Elevation

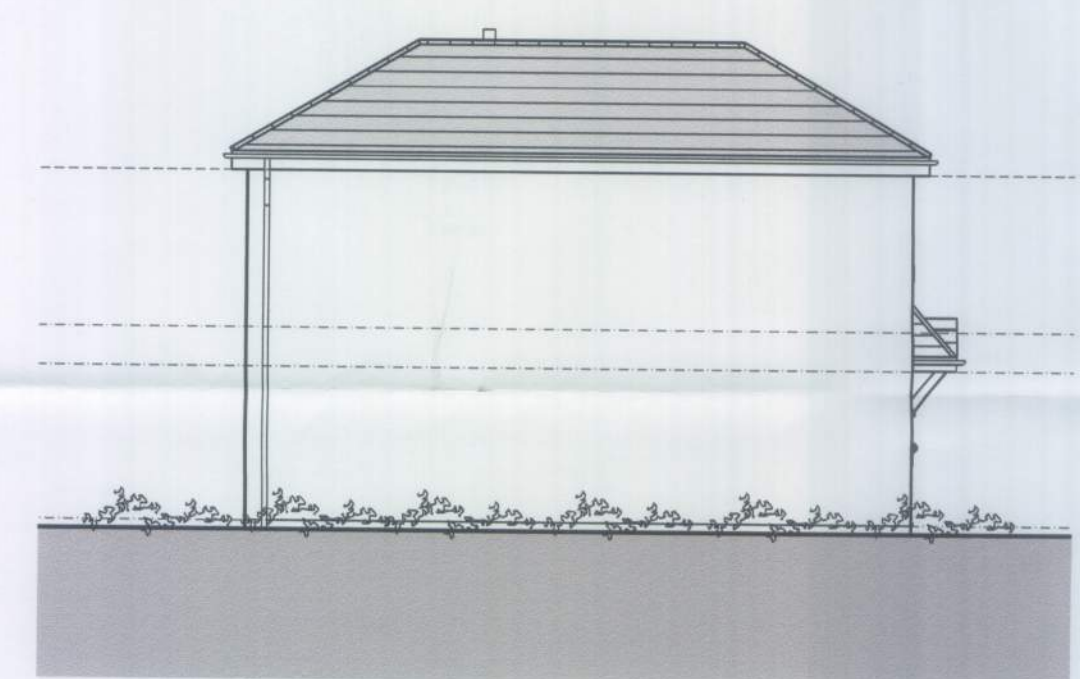


Side Elevation

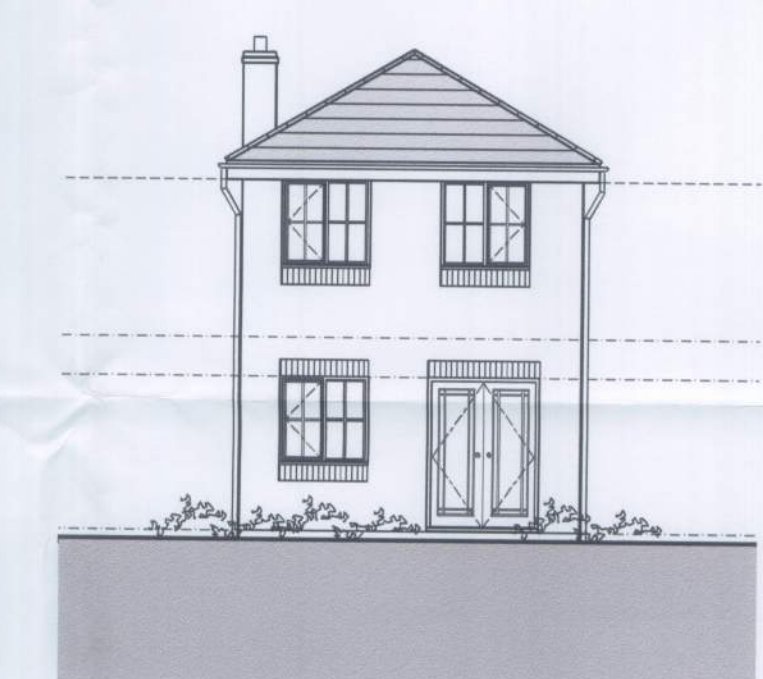


Rear Elevation

Proposed Elevations 1:100

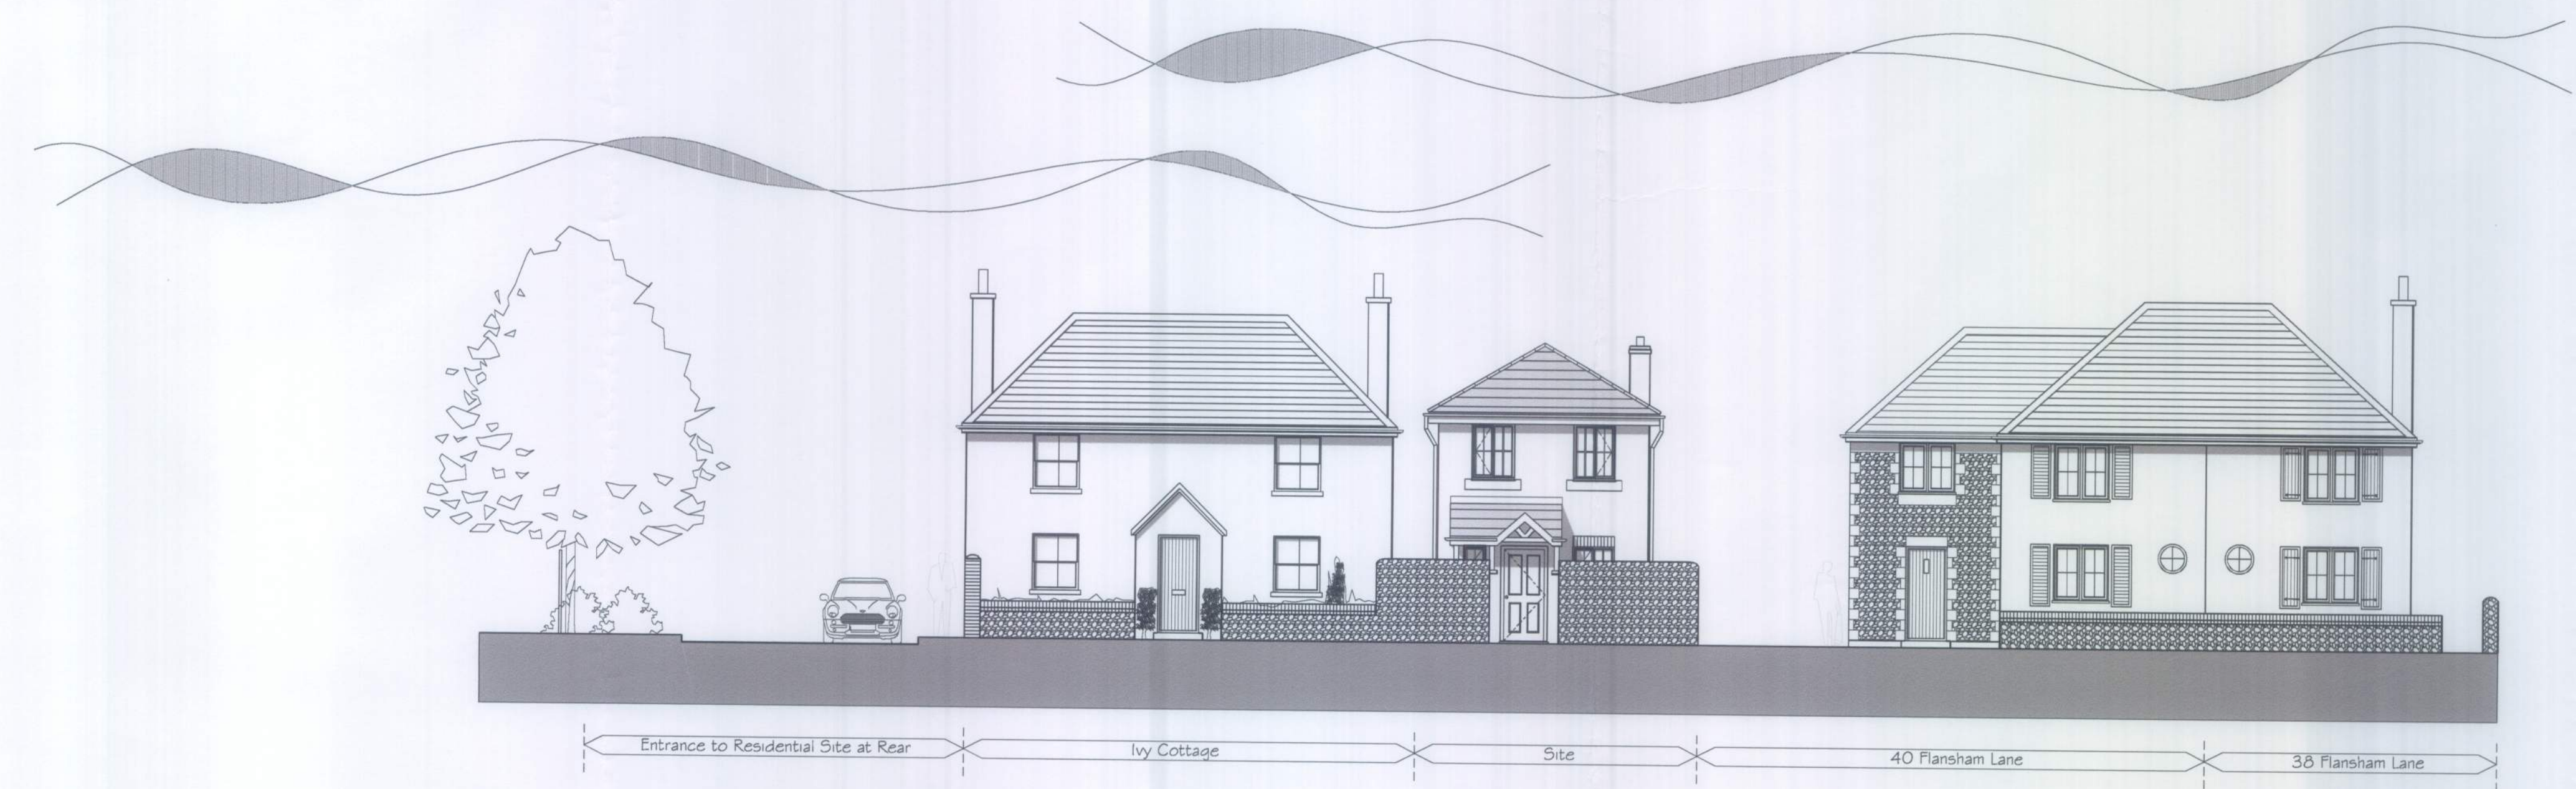

Proposed Street Scene 1:100

 

CHECK DIMS. ON SITE

TITLE
Ivy Cottage, Felpham
Proposed Site Plan, Location Plan &
Floor Plans & Elevations
Location

Drawing No:	11.01	Revision:	-
-------------	-------	-----------	---

Planning

Scale @ A1: As Indicated
Date: Dec'11
Drawn by: PL
Checked by:

Rev	Date	Description	By	PM