



Photo 1
Rear yard



Photo 2
Rear yard



Photo 3
Rear yard

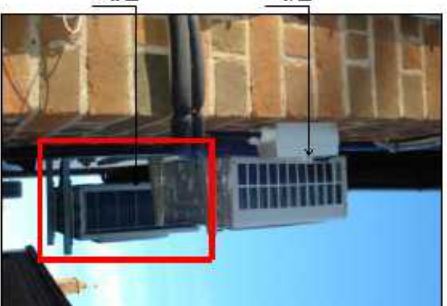


Photo 4
AC as installed




Photo 5
AC as installed




Photo 6
Street Elevation




Photo 7
Street Elevation

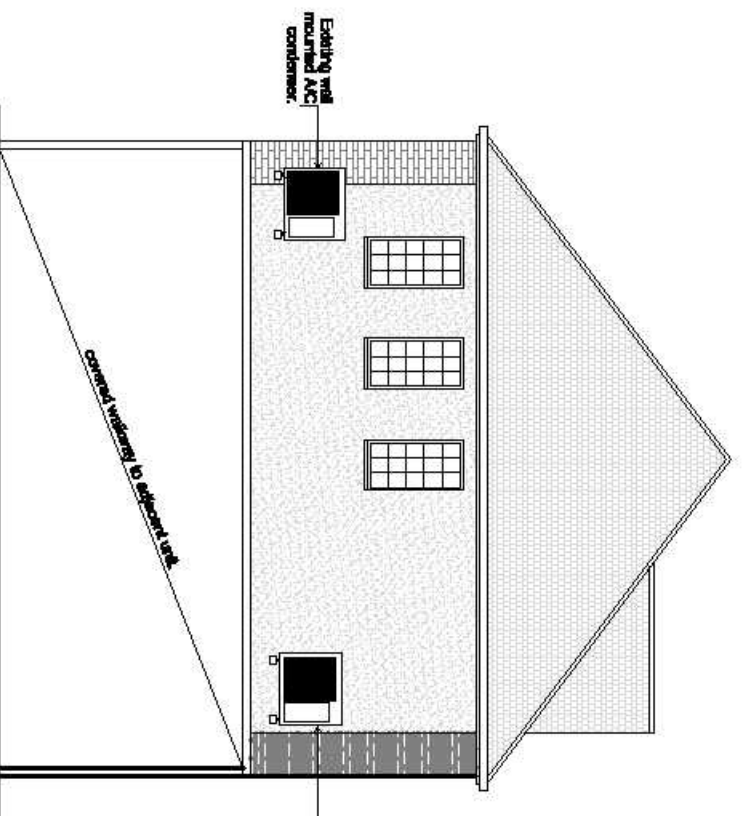

Existing Side Elevation A
Scale 1:50@A1, 1:100@A3

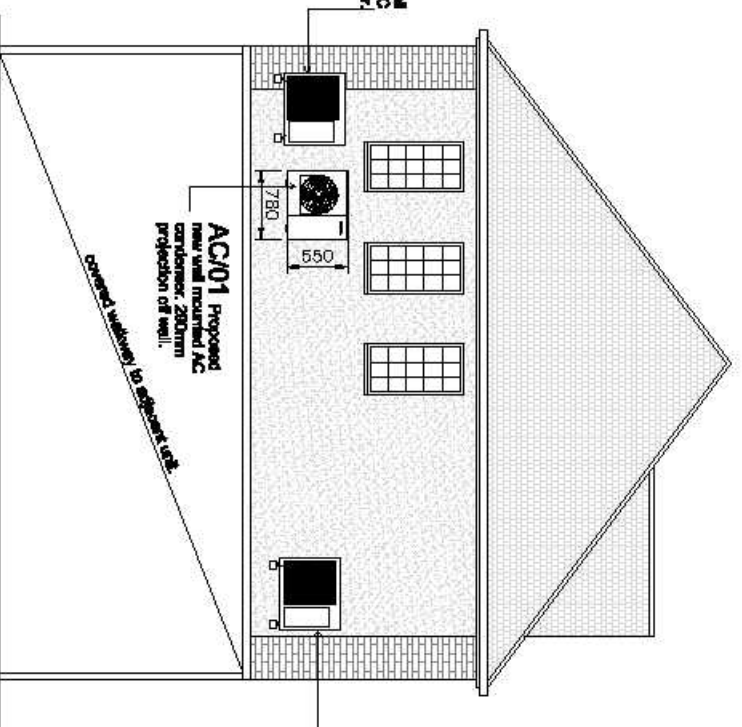

Proposed Side Rear Elevation A
Scale 1:50@A1, 1:100@A3

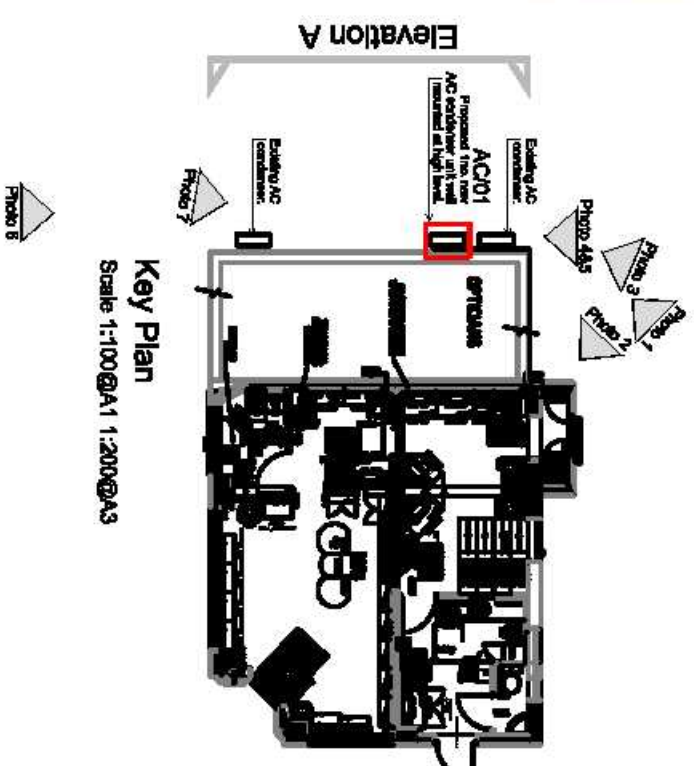

Key Plan
Scale 1:100@A1 1:200@A3

NOTES			
DO NOT SCALE FROM THE DRAWING.			
ALL DIMENSIONS ARE GIVEN IN METRES.			
COPYRIGHT PROTECTED.			
1. ALL DIMENSIONS ARE GIVEN IN METRES.	2. ALL DIMENSIONS ARE GIVEN IN METRES.	3. ALL DIMENSIONS ARE GIVEN IN METRES.	4. ALL DIMENSIONS ARE GIVEN IN METRES.
5. ALL DIMENSIONS ARE GIVEN IN METRES.	6. ALL DIMENSIONS ARE GIVEN IN METRES.	7. ALL DIMENSIONS ARE GIVEN IN METRES.	8. ALL DIMENSIONS ARE GIVEN IN METRES.
9. ALL DIMENSIONS ARE GIVEN IN METRES.	10. ALL DIMENSIONS ARE GIVEN IN METRES.	11. ALL DIMENSIONS ARE GIVEN IN METRES.	12. ALL DIMENSIONS ARE GIVEN IN METRES.

CONSULTANT			
wates design			
244 - 354 QUEEN'S LANE ROAD LONDON, W1T 2AP www.wates.co.uk			
Tel: 0207 184 2700 Fax: 0207 184 2801			
CONSULTANT			
SCALE			
DATE			
BY			
PROJECT No.			
DRAWING No.			
SCALE			
BY			
5423/C39579/115			



NOTTINGHAM
NS80 1BS
Tel No
0115 9506111

PROJECT
AP Rebranding Project
St 5423, 108 Felpham Road
Bognor Regis PO22 7PP

DRAWING
Existing & Proposed
AC Elevations