



PROPOSED FRONT ELEVATION

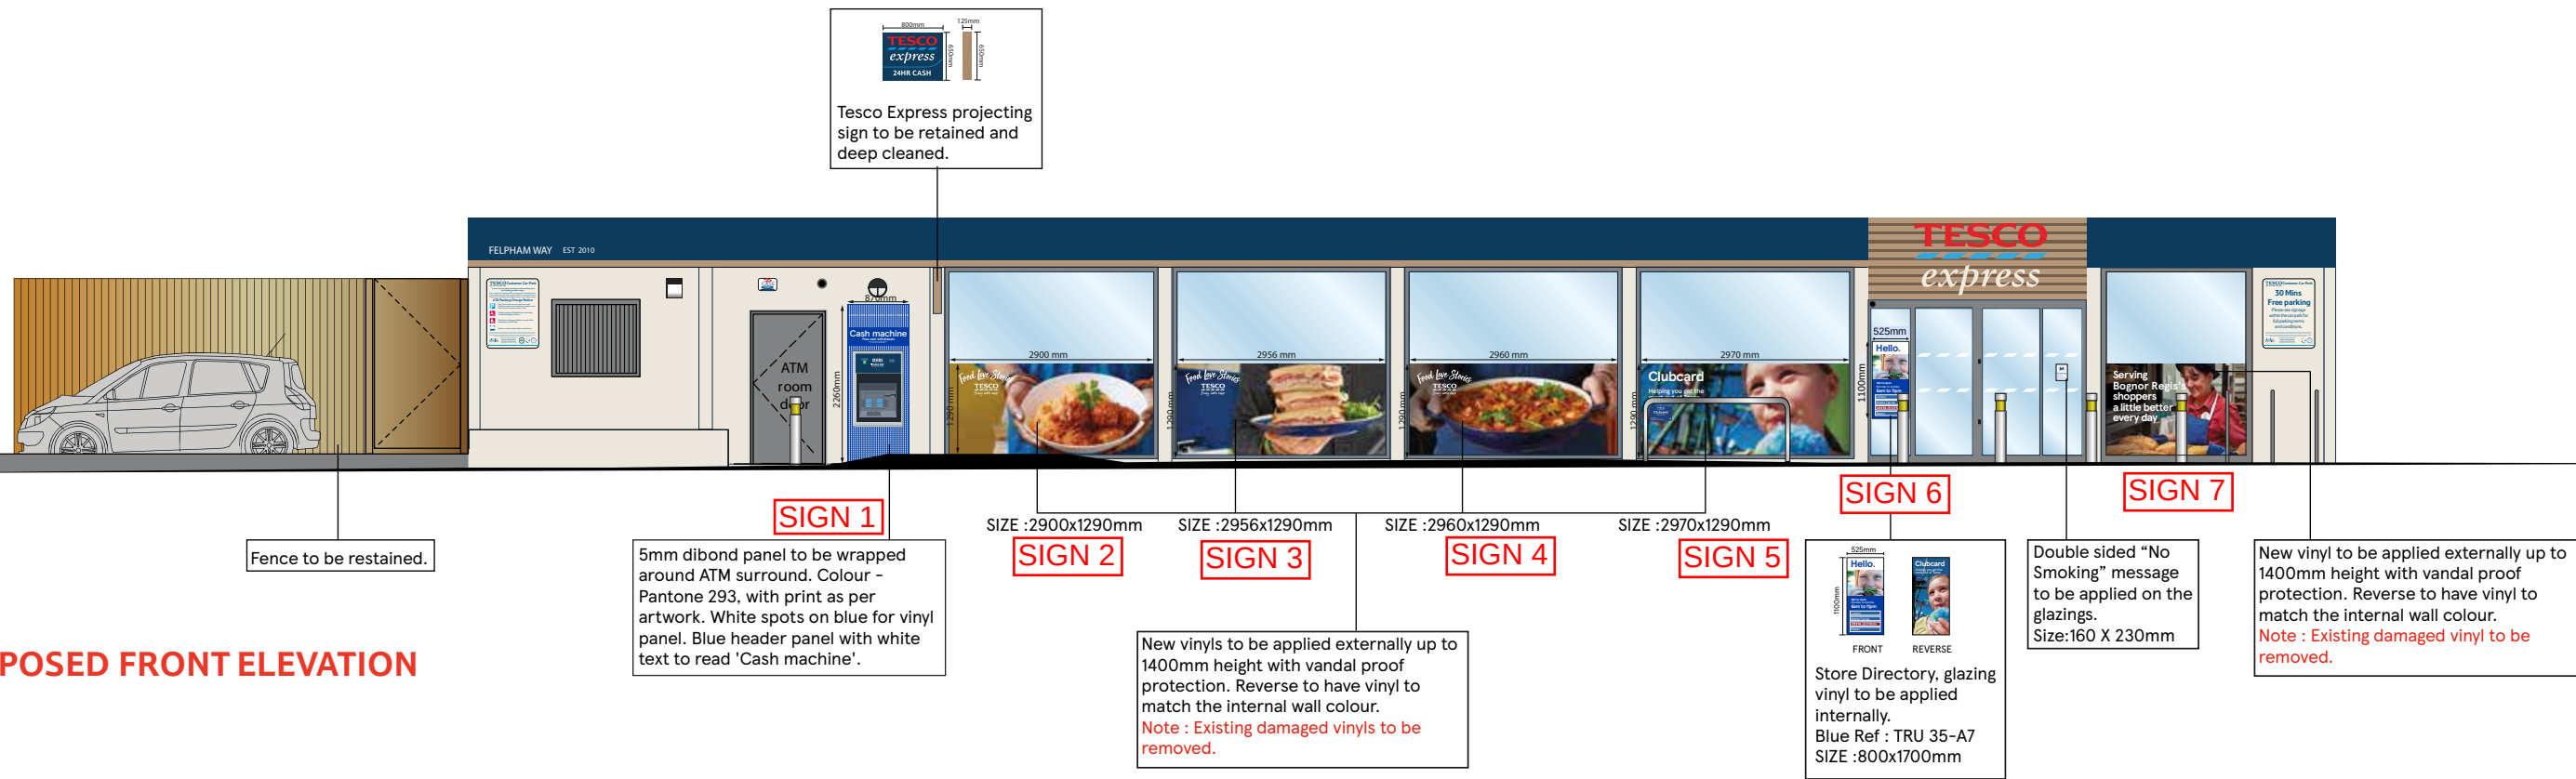

PROPOSED SIDE ELEVATION



SCALE BAR

 

METERS

TESCO
BENGALURU

STORE TYPE	
Express	
STORE NAME	
Bognor Regis Exp	
CONTENT	
Proposed elevation	
DATE	SCALE
10.10.18	1:100@A3
DRAWING No.	
03_5809_03b	
DRAWN BY	
Sanjana	
REVISION	
External-1	