




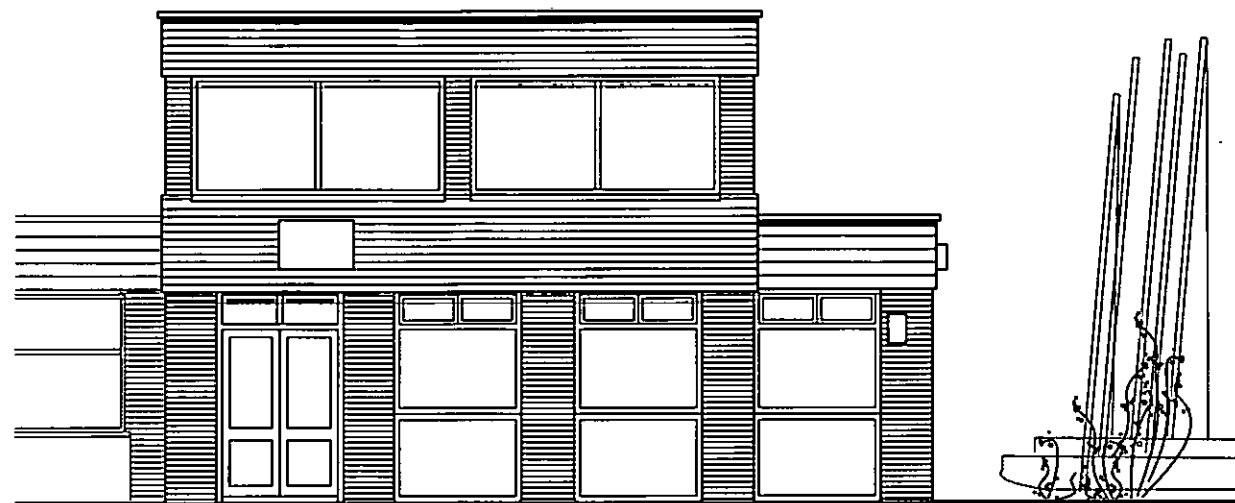

EXISTING SOUTH ELEVATION 1:100

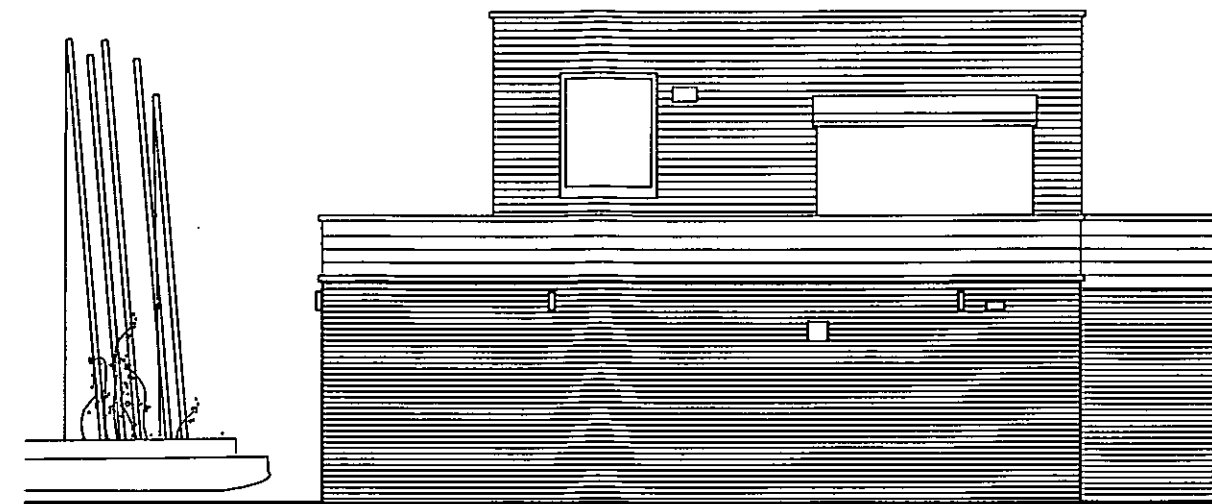

EXISTING NORTH ELEVATION 1:100

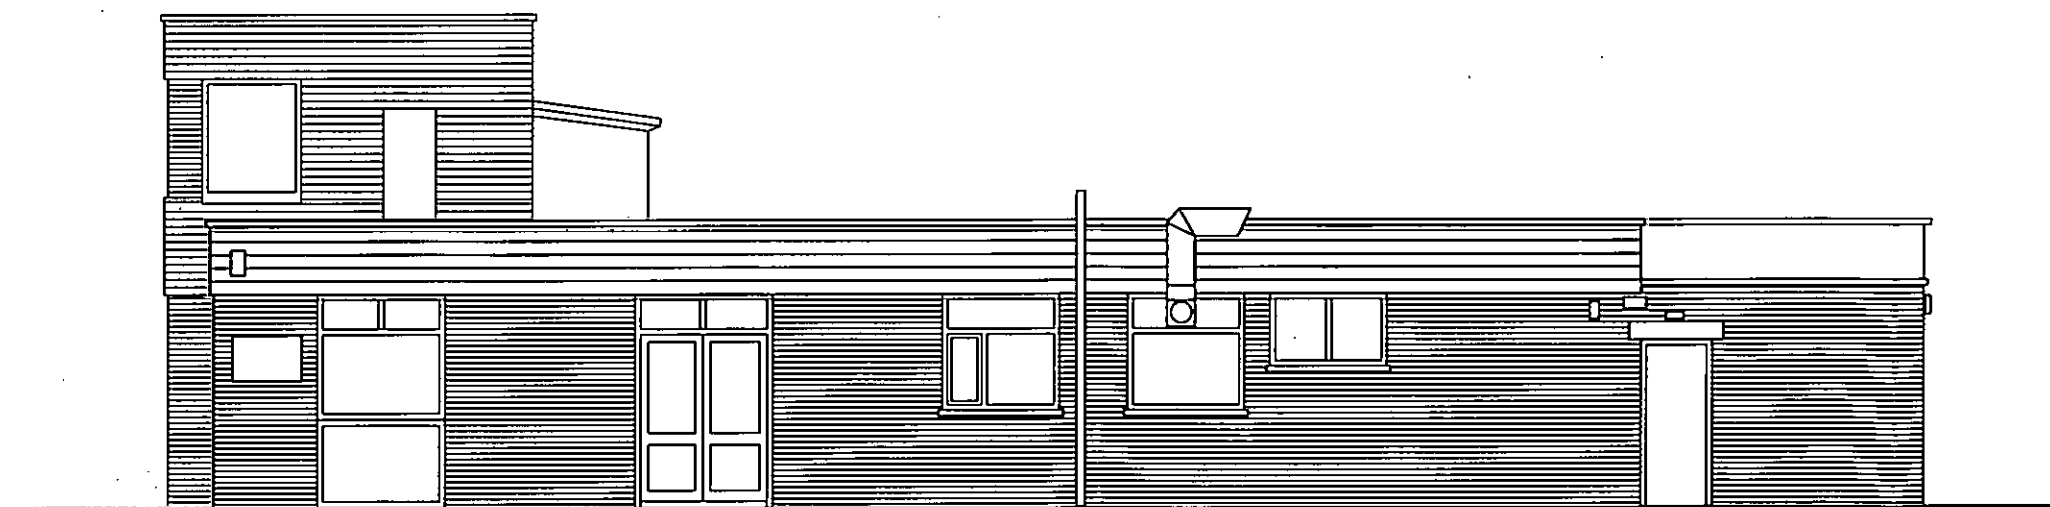

EXISTING ~~WEST~~ ELEVATION 1:100
EAST.

AMdesign

ARCHITECTURE DESIGN DEVELOPMENT
Leeza Aldis-Hobbs ARB RIBA SPAB

Mob: 07756 329400
e-mail: leeza@amdesignltd.co.uk

PROJECT
FELPHAM SAILING CLUB EXISTING ELEVATIONS
21 BLAKES ROAD
FELPHAM
PO22 7EE
PROJECT STAGE
PLANNING

DRAWING
66/03
DRAWING No REVISION
SCALE 1:100 DRAWN LA
DATE JUNE 2012 CHECKED

LETTER	REVISION	DATE

This scheme is subject to town planning and all other necessary consents. All dimensions and levels to be checked on site. This drawing is to be read in conjunction with other relevant drawings and documents. Report all discrepancies to the Architect before work commences. AM Design is the trading name of AM Design Ltd © AM Design Ltd. All rights reserved.