





EXISTING ROOF PLAN
scale 1:100

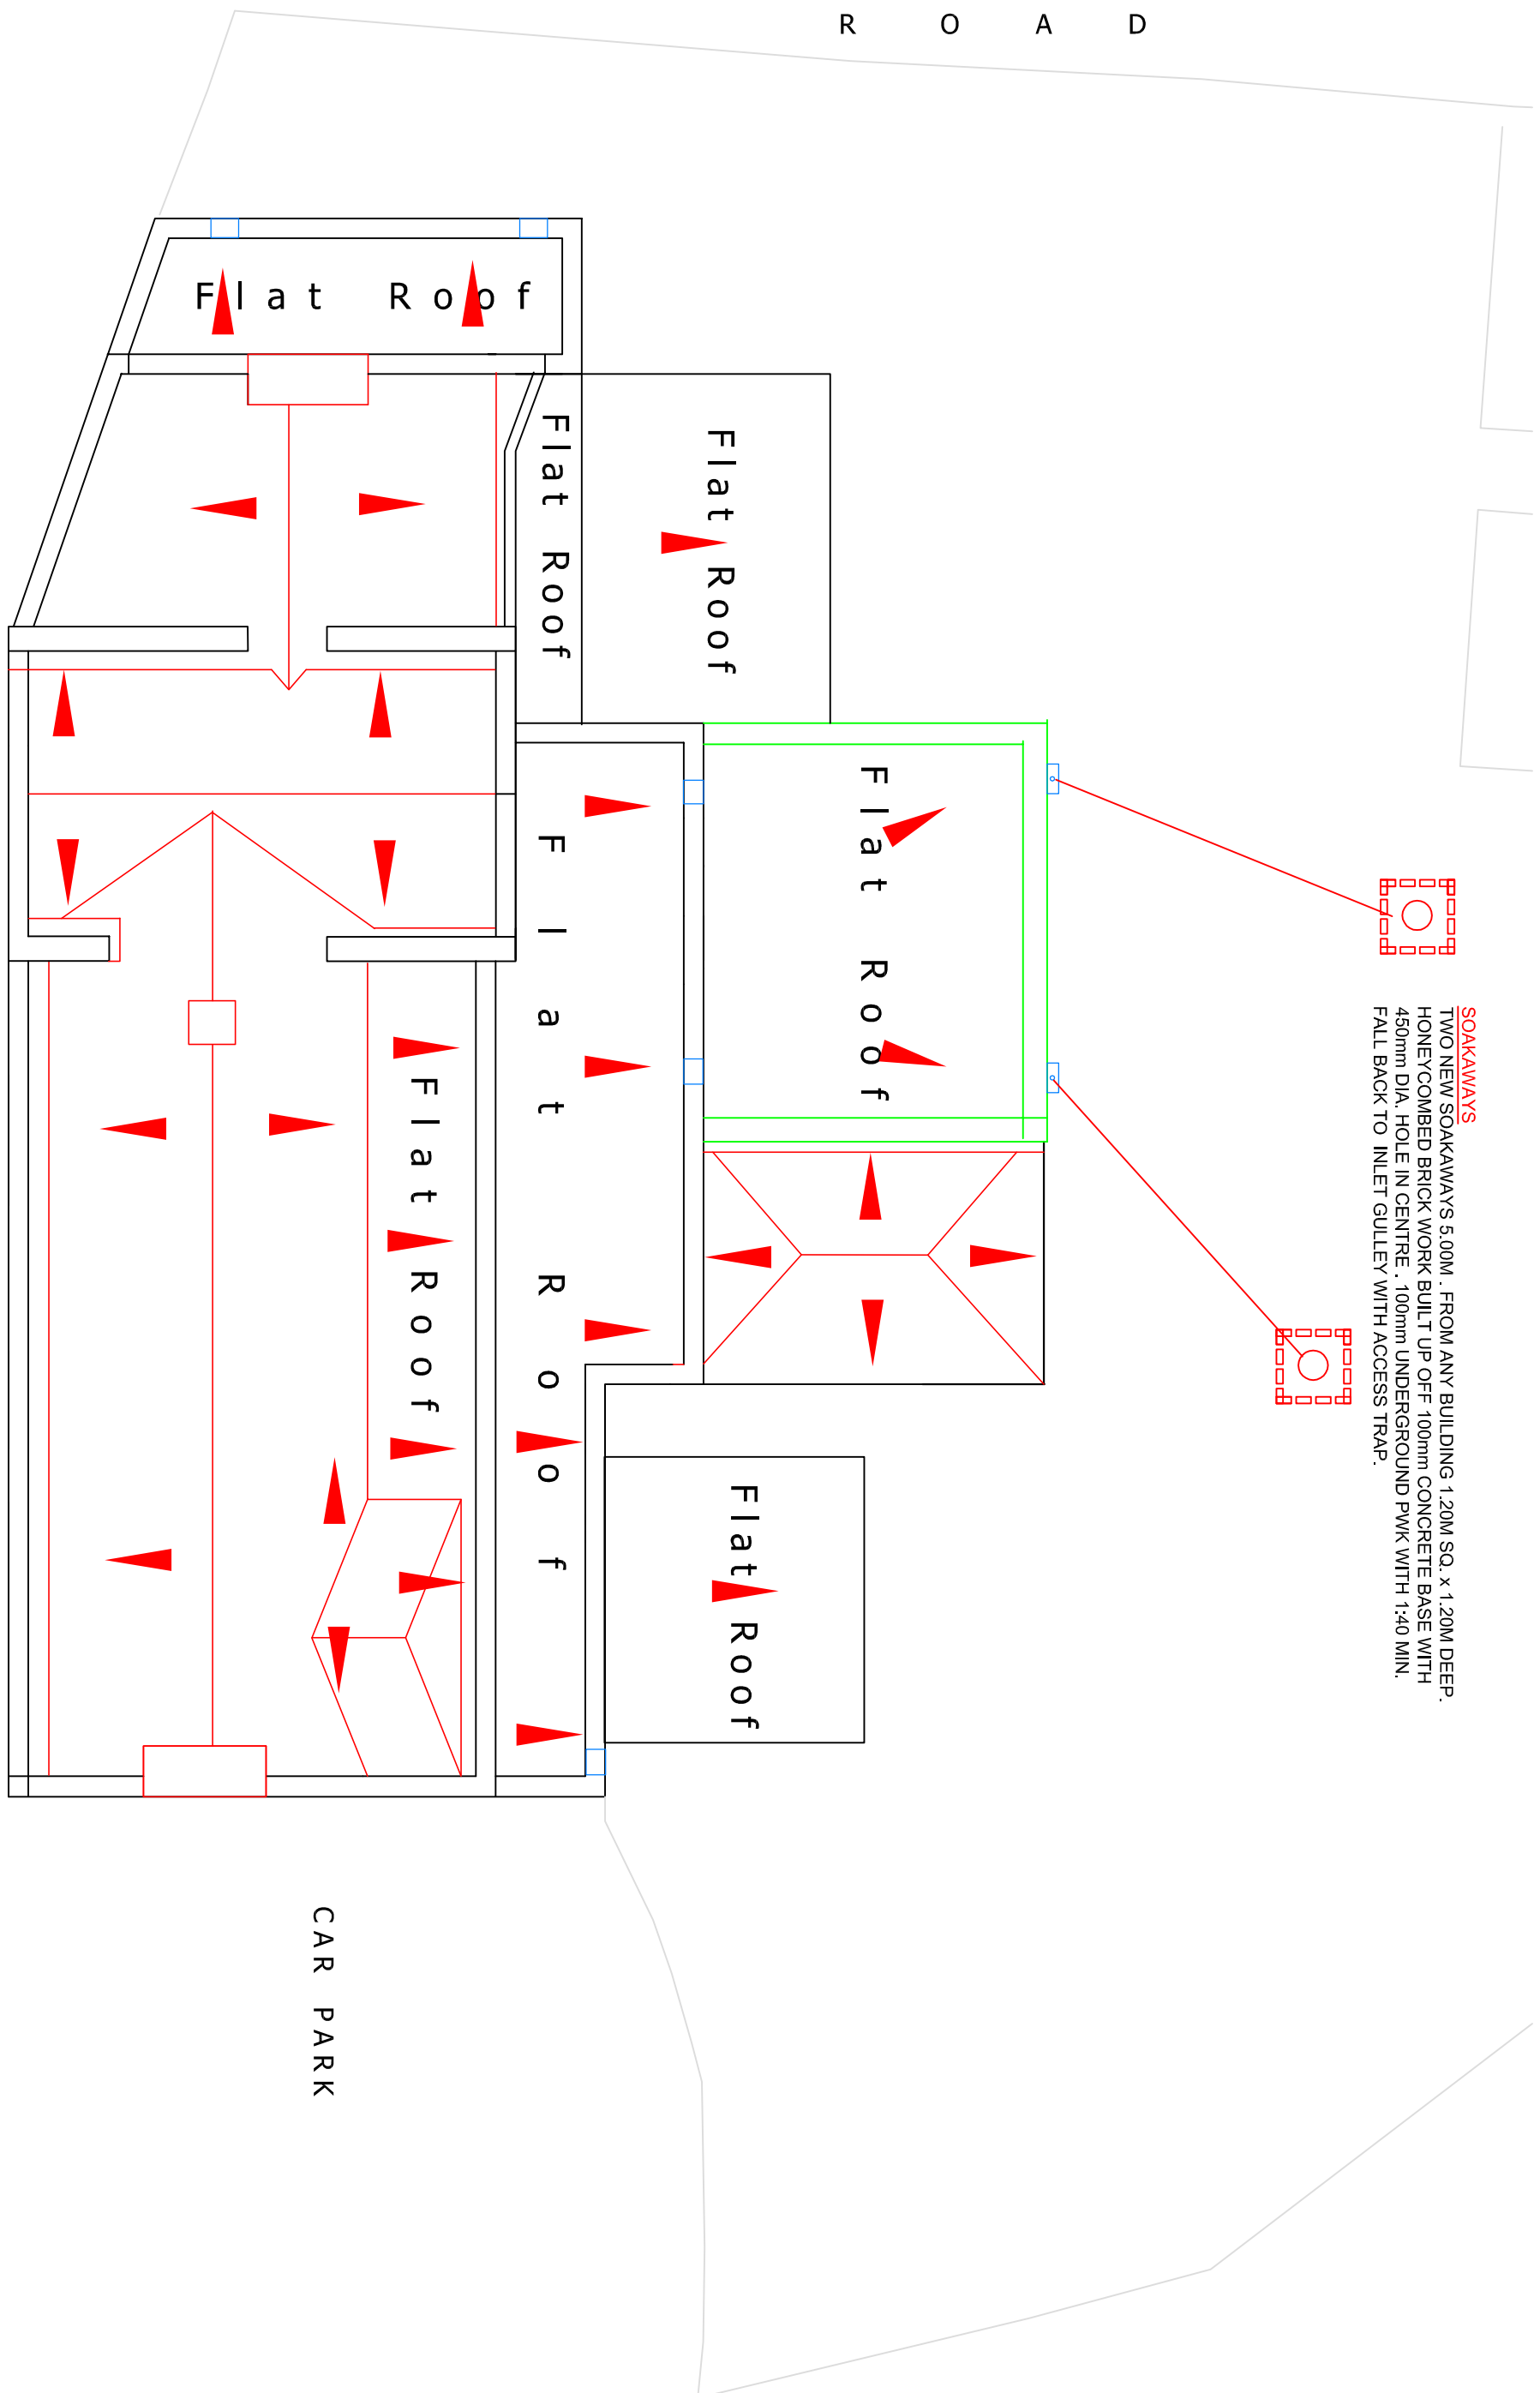

PROPOSED ROOF PLAN
NEW SOAK AWAYS
scale 1:100

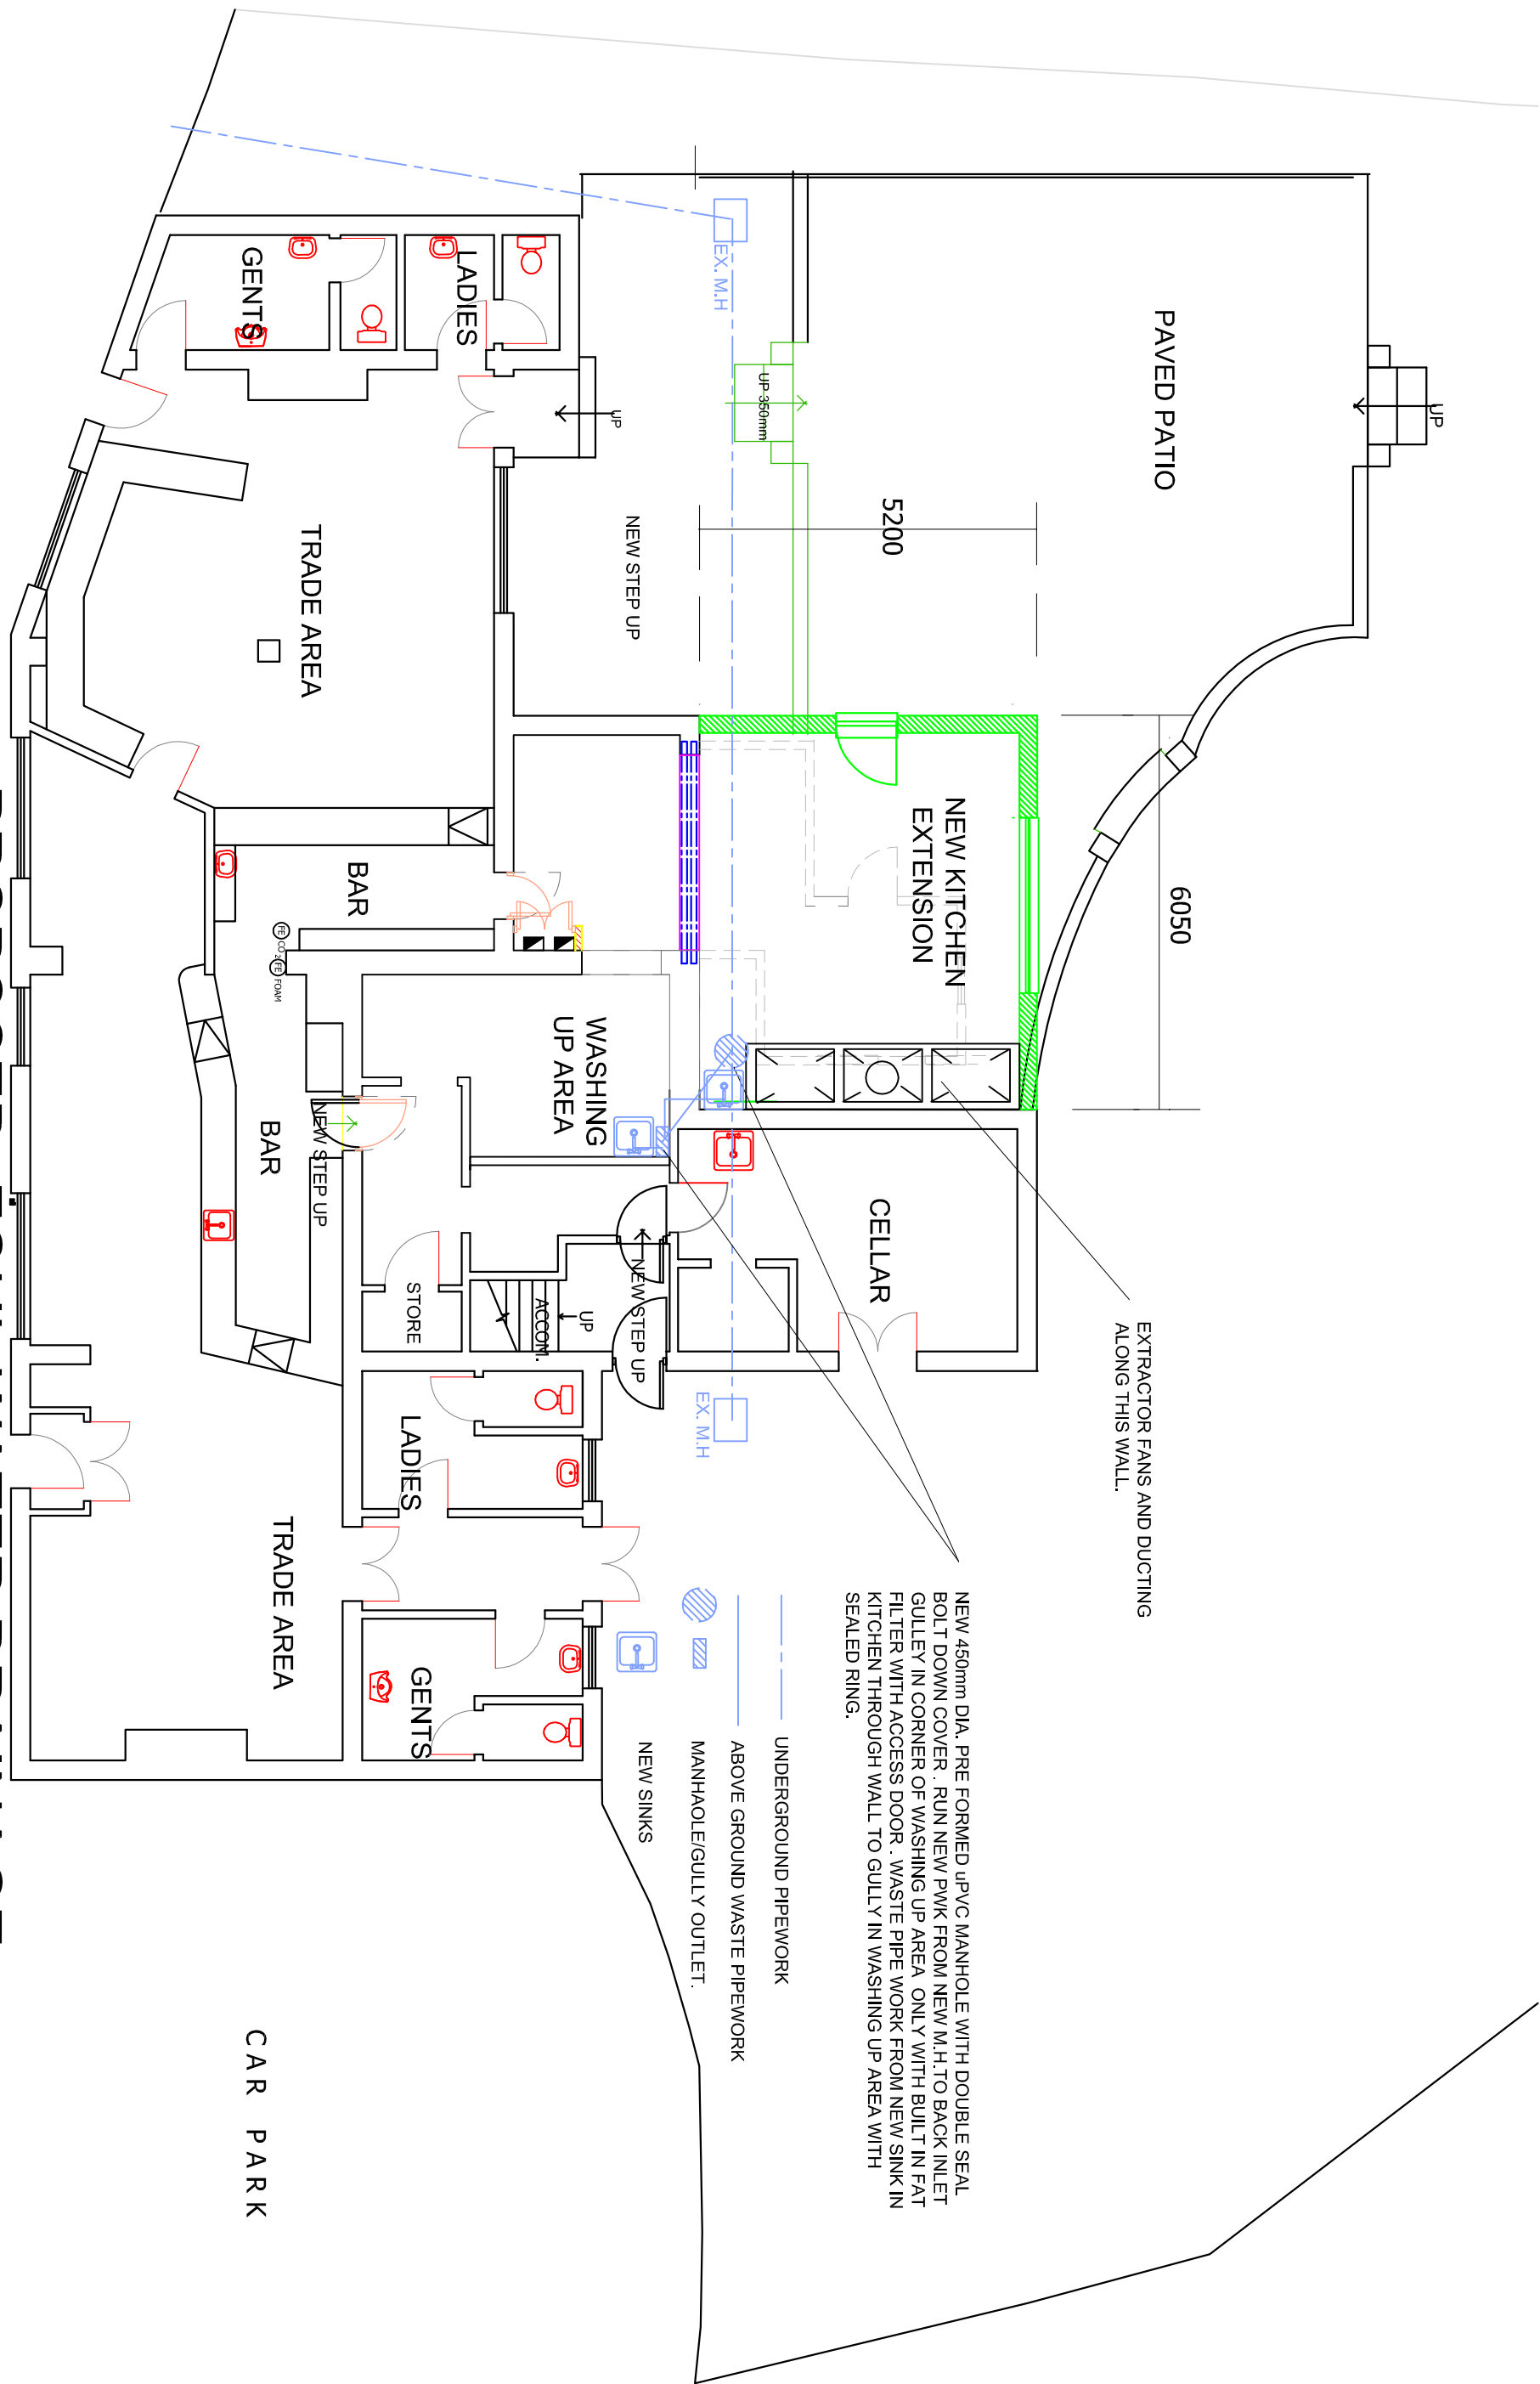

PROPOSED FOUL WATER DRAINAGE
scale 1:100

SITE		DRAWING STATUS		TOWN AND COUNTRY PLANNING DRAWINGS.	
		APPROVAL DRAWING			
CLIENT		SEE DRG. No. 01/02 FOR EXISTING AND PROPOSED PLANS & ELEVATIONS / ROOF PLANS / SOAK AWAY & FOUL WATER LAYOUTS.			
Mr & Mrs A. Hiron		DRAWN BY		DATE	
		Tony McCarthy		12-12-2013	
TITLE		CHECKED BY		DATE	
Proposed New Kitchen Extension - The Fox Inn - Waterloo Road - Felpham Village - PO22 7EG					
Roof Plans - Foul & Soakaway Layouts.		SCALE		DRAWING NUMBER	
		1 : 100 @ A1		A1 - 2013 - 100 - 03	
REV		BY		DATE	
A		TM		12-12-13	
B		TM		05.01.14	
DRG. 03 / ROOF PLANS / FOUL & SOAKAWAY PLANS ALSO CONSTRUCTION NOTES ADDED.					
ISSUED FOR COMMENT					
DESCRIPTION					