




EXISTING GROUND FLOOR PLAN
scale 1:100

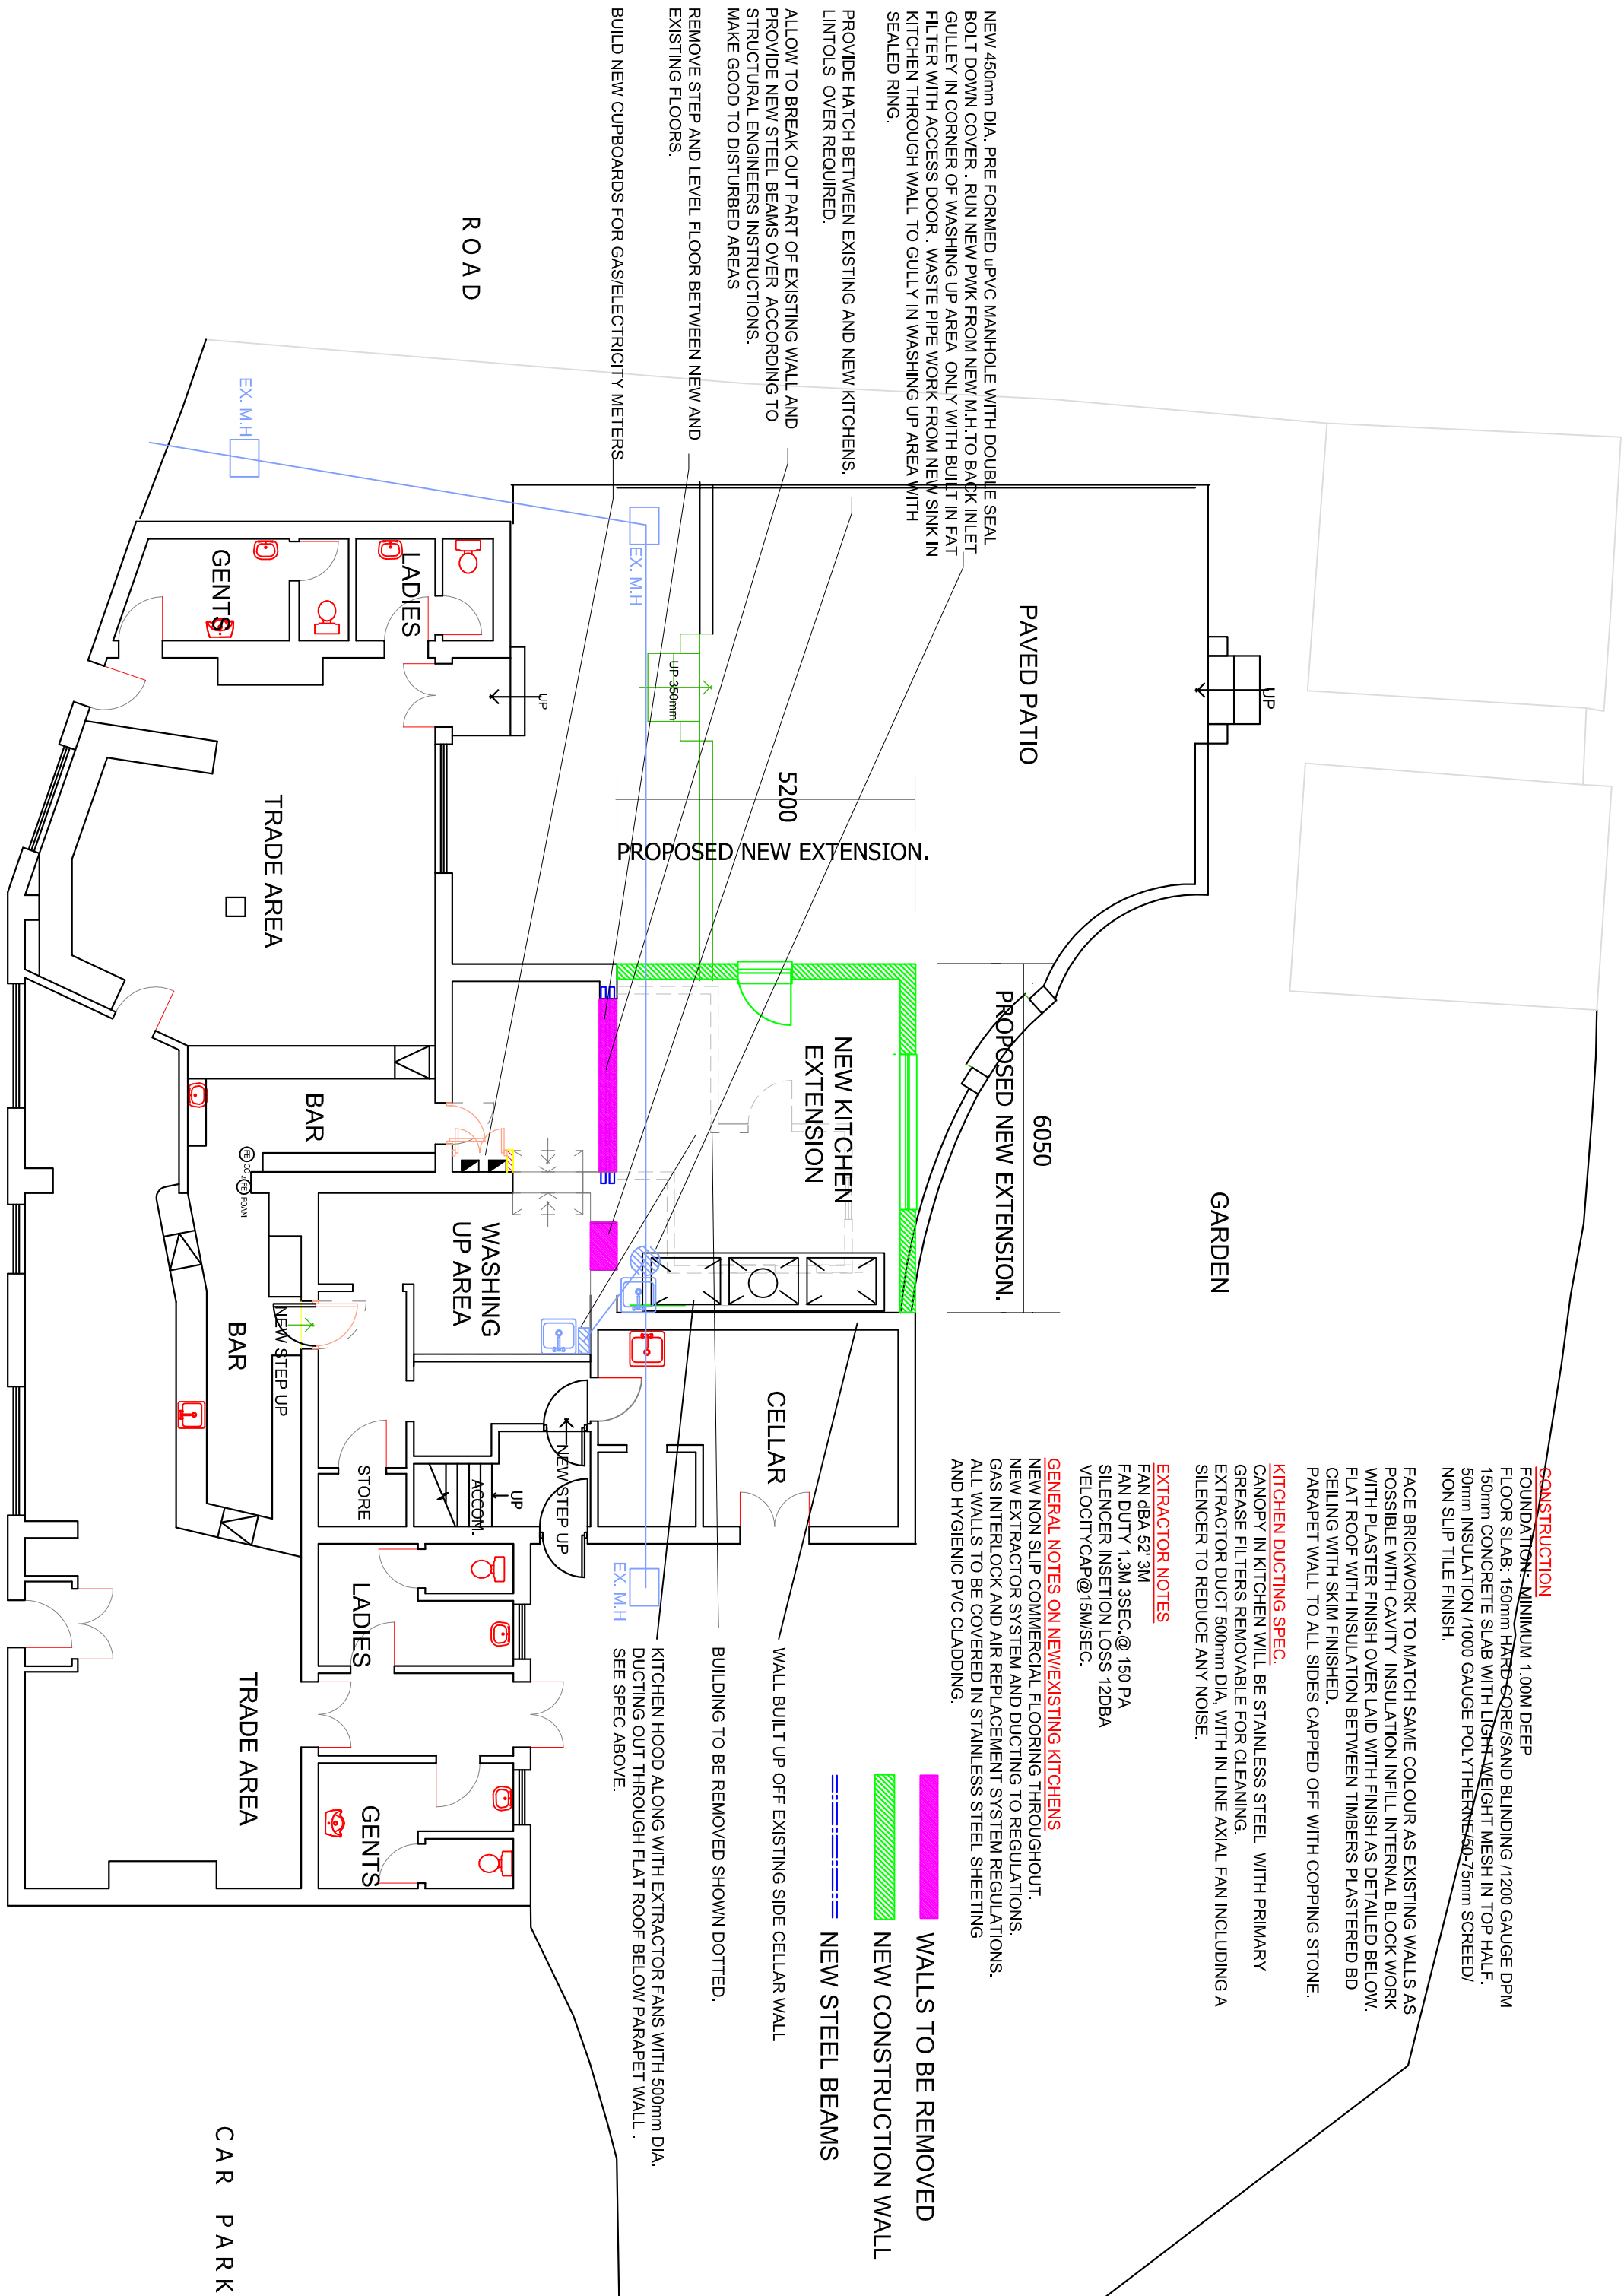

PROPOSED GROUND FLOOR PLAN
scale 1:100

SITE		DRAWING STATUS		TOWN AND COUNTRY PLANNING DRAWINGS.	
		APPROVAL DRAWING		SEE DRG. No. 02/03 FOR EXISTING AND PROPOSED ELEVATIONS/ROOF PLANS /SOAK AWAY & Foul WATER LAYOUTS.	
CLIENT THE FOX INN – Felpham Village Mr & Mrs A. Hiron		DRAWN BY Tony McCarthy		DATE 12-12-2013	
TITLE Proposed New Kitchen Extension - The Fox Inn - Waterloo Road - Felpham Village - PO22 7EG Existing & Proposed Plans		DATE 12-12-13		CHECKED BY -	
B DRG. 03 / ROOF PLANS /FOUL & SOAKAWAY PLANS ALSO CONSTRUCTION NOTES ADDED.		TM 16-12-13		DATE -	
A DRAWING AND NOTES REVISED.		TM 12-12-13		DATE -	
REV DESCRIPTION		BY DATE		REV DESCRIPTION	
1 : 100 @ A1		A1 - 2013 - 100 - 01		B	