


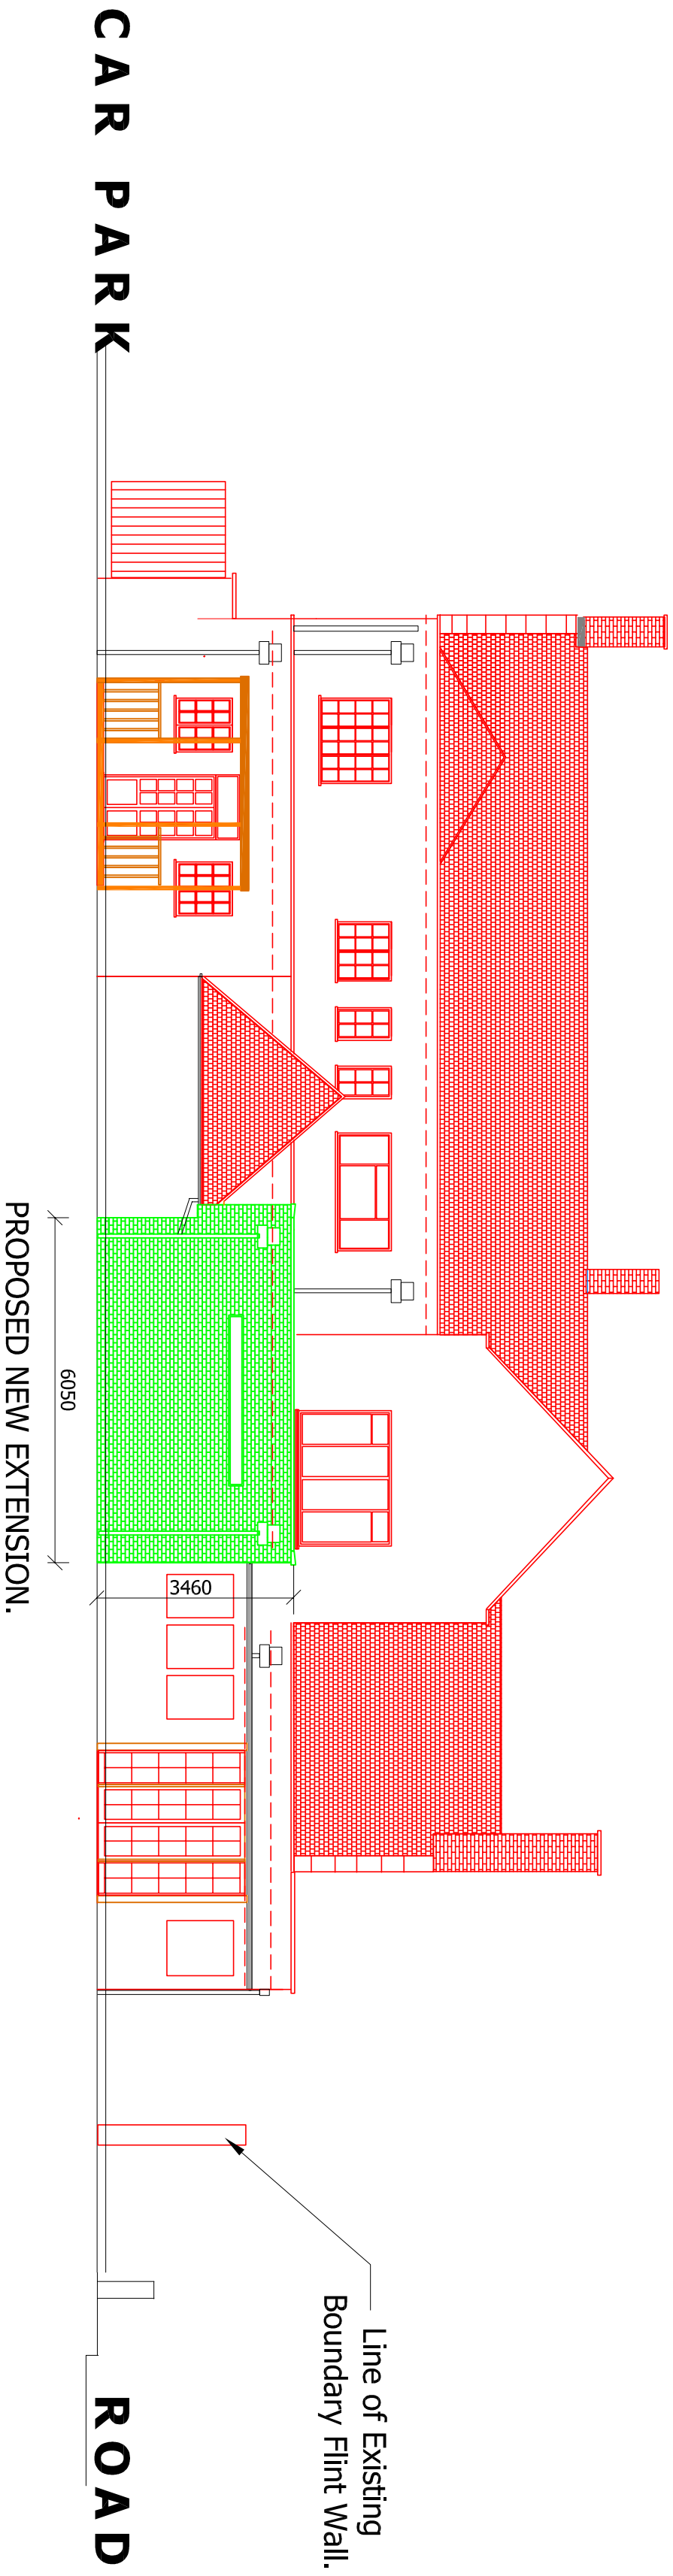
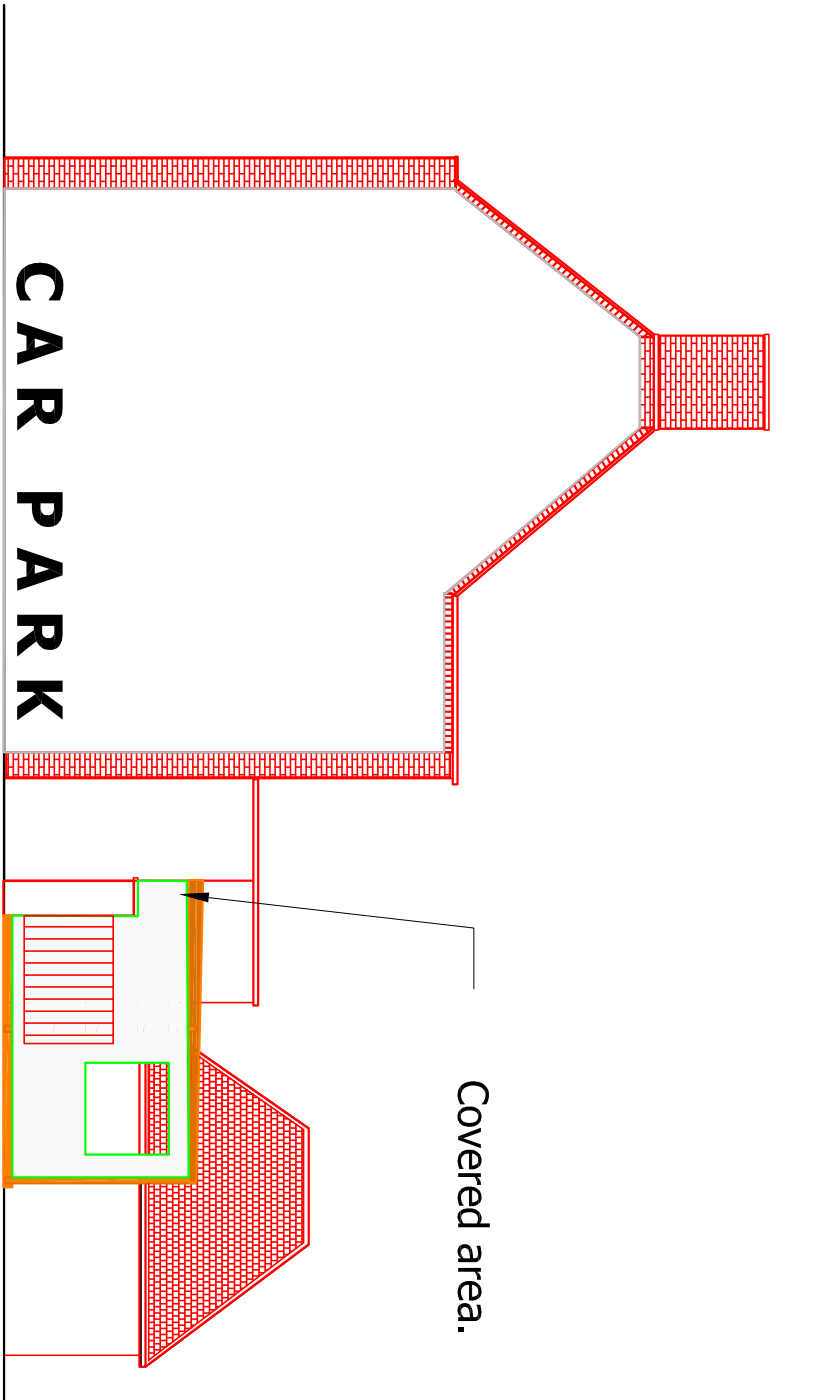


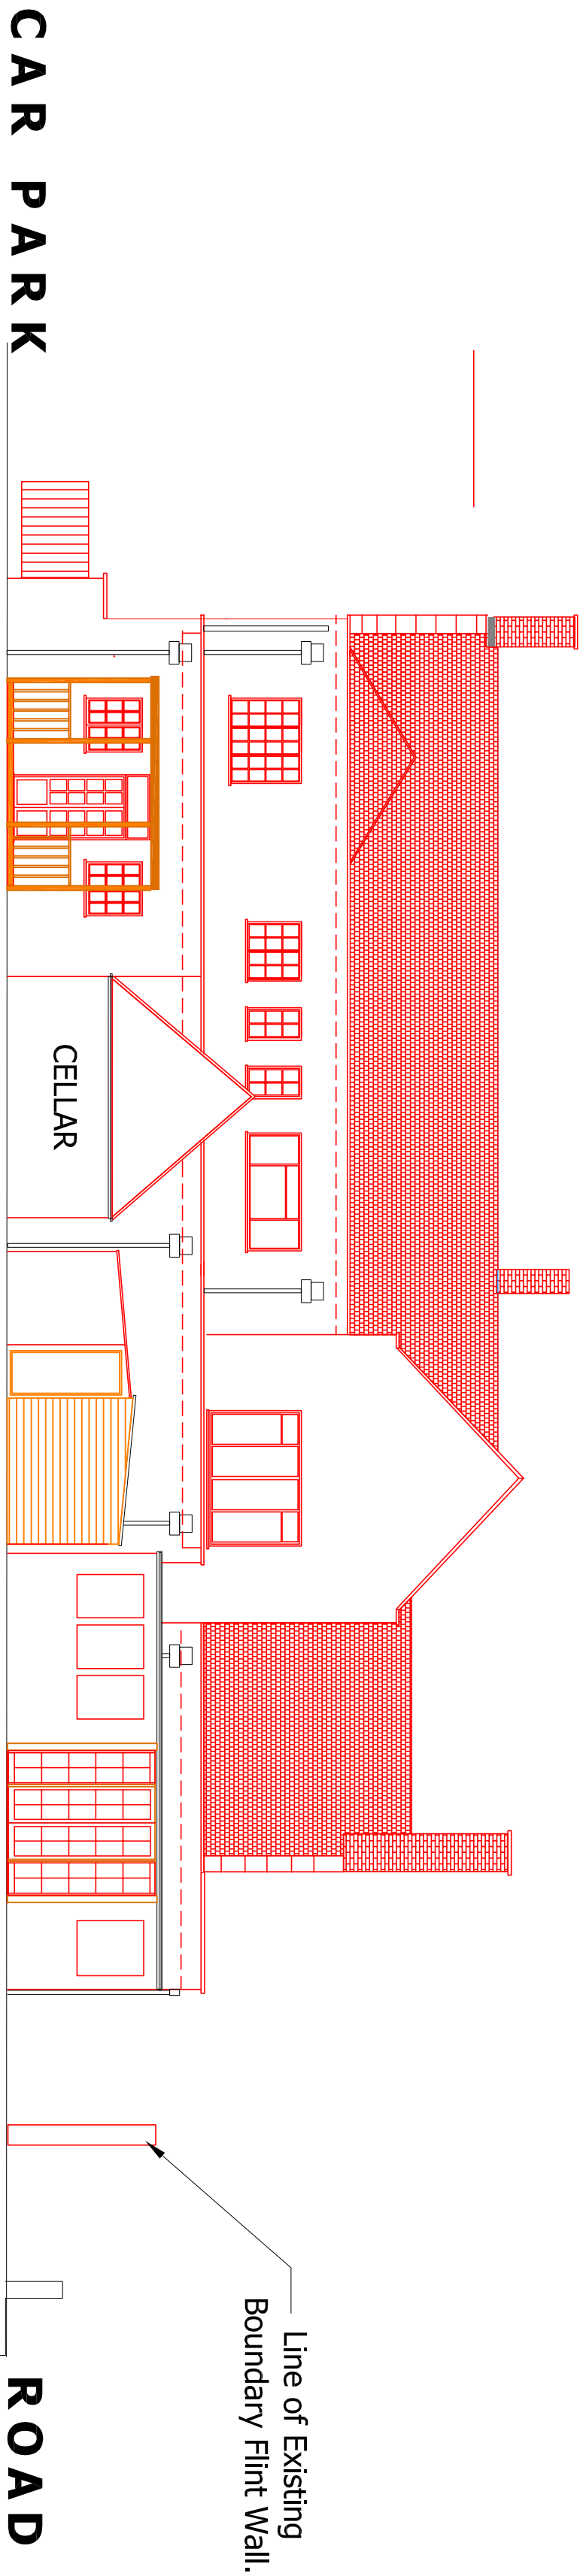

PROPOSED REAR ELEVATION

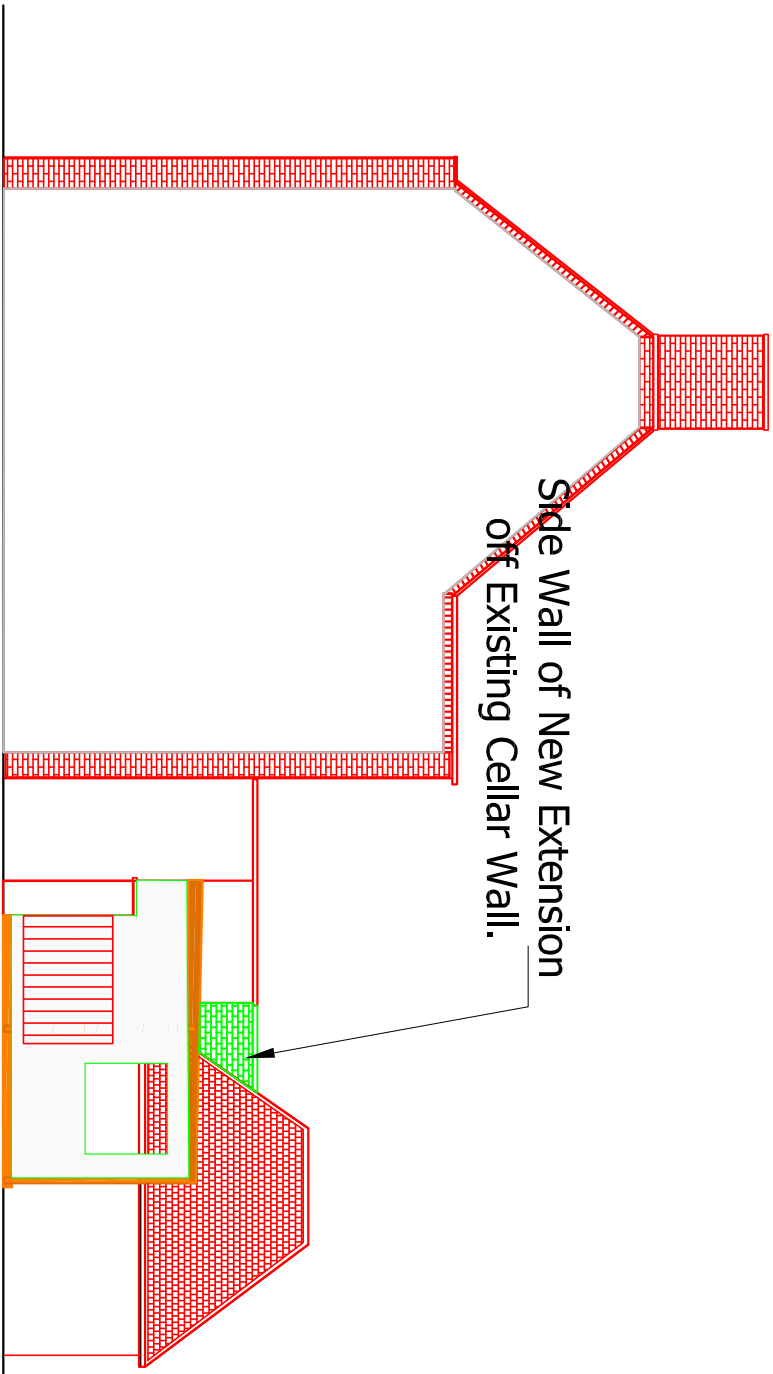

PROPOSED ELEVATION FROM CAR PARK.

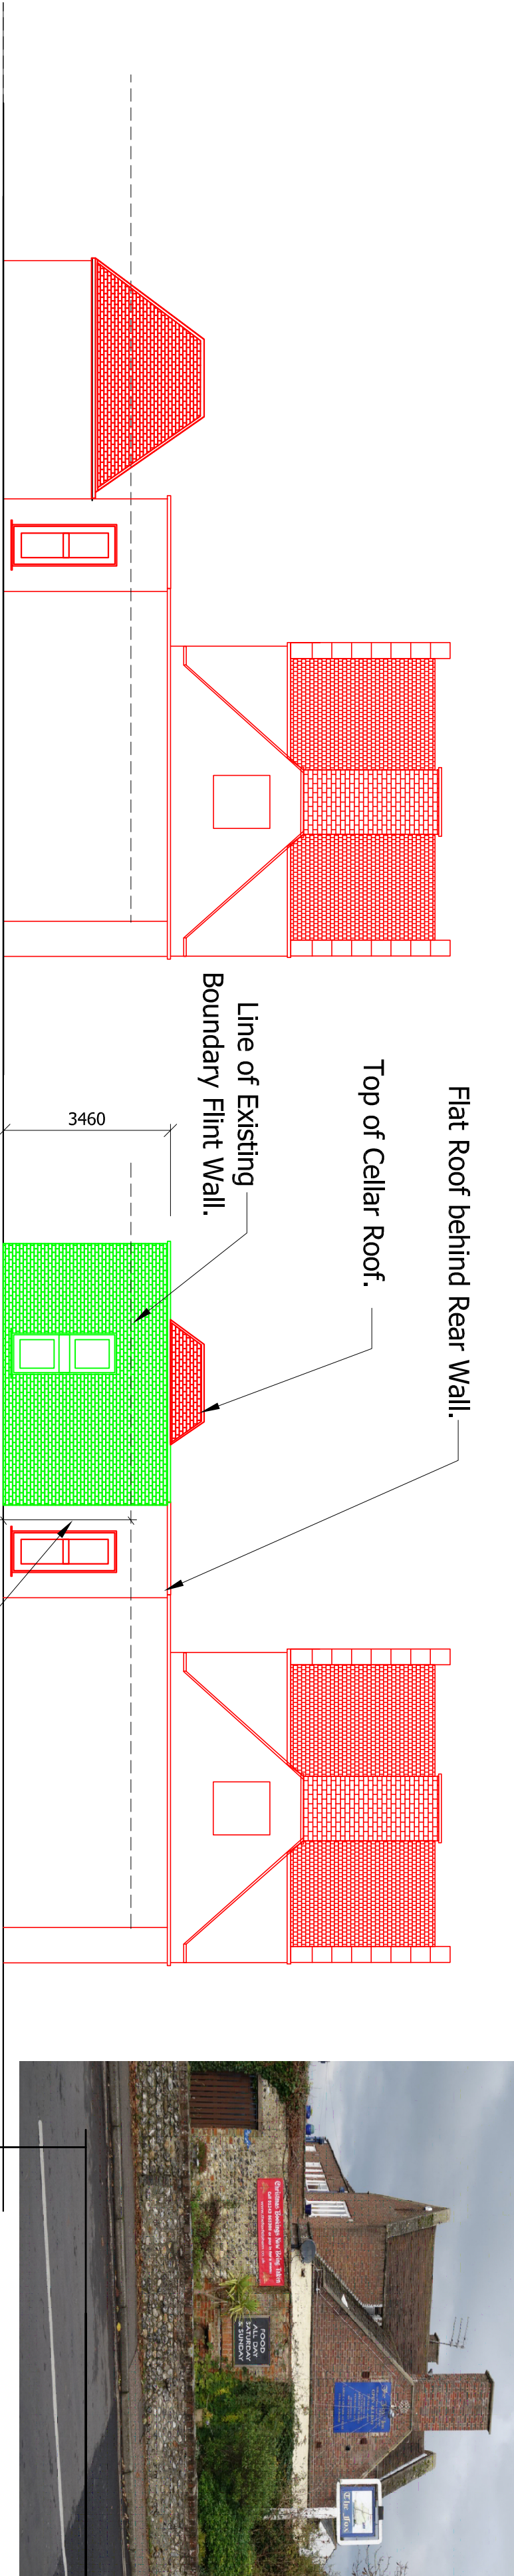

SITE		DRAWING STATUS		TOWN AND COUNTRY PLANNING DRAWINGS.	
		APPROVAL DRAWING		SEE DRG. No. 01/03 FOR EXISTING AND PROPOSED PLANS/ROOF PLANS /SOAK AWAY & FOUL WATER LAYOUTS.	
CLIENT		DRAWN BY		DATE	
THE FOX INN - Felpham Village		Tony McCarthy		12-12-2013	
Mr & Mrs A. Hiron		CHECKED BY		-	
TITLE		SCALE		DRAWING NUMBER	
Proposed New Kitchen Extension - The Fox Inn - Waterloo Road - Felpham Village - PO22 7EG		1 : 100 @ A1		A1 - 2013 - 100 - 02	
Existing & Proposed Elevations		REV		B	
REV		DESCRIPTION		DATE	
B		DRG. 03 / ROOF PLANS /FOUL & SOAKAWAY PLANS ALSO CONSTRUCTION NOTES ADDED.		05.01.14	
A		DRAWING AND NOTES REVISED.		16-12-13	
-		ISSUED FOR COMMENT		12-12-13	
-		BY		DATE	