




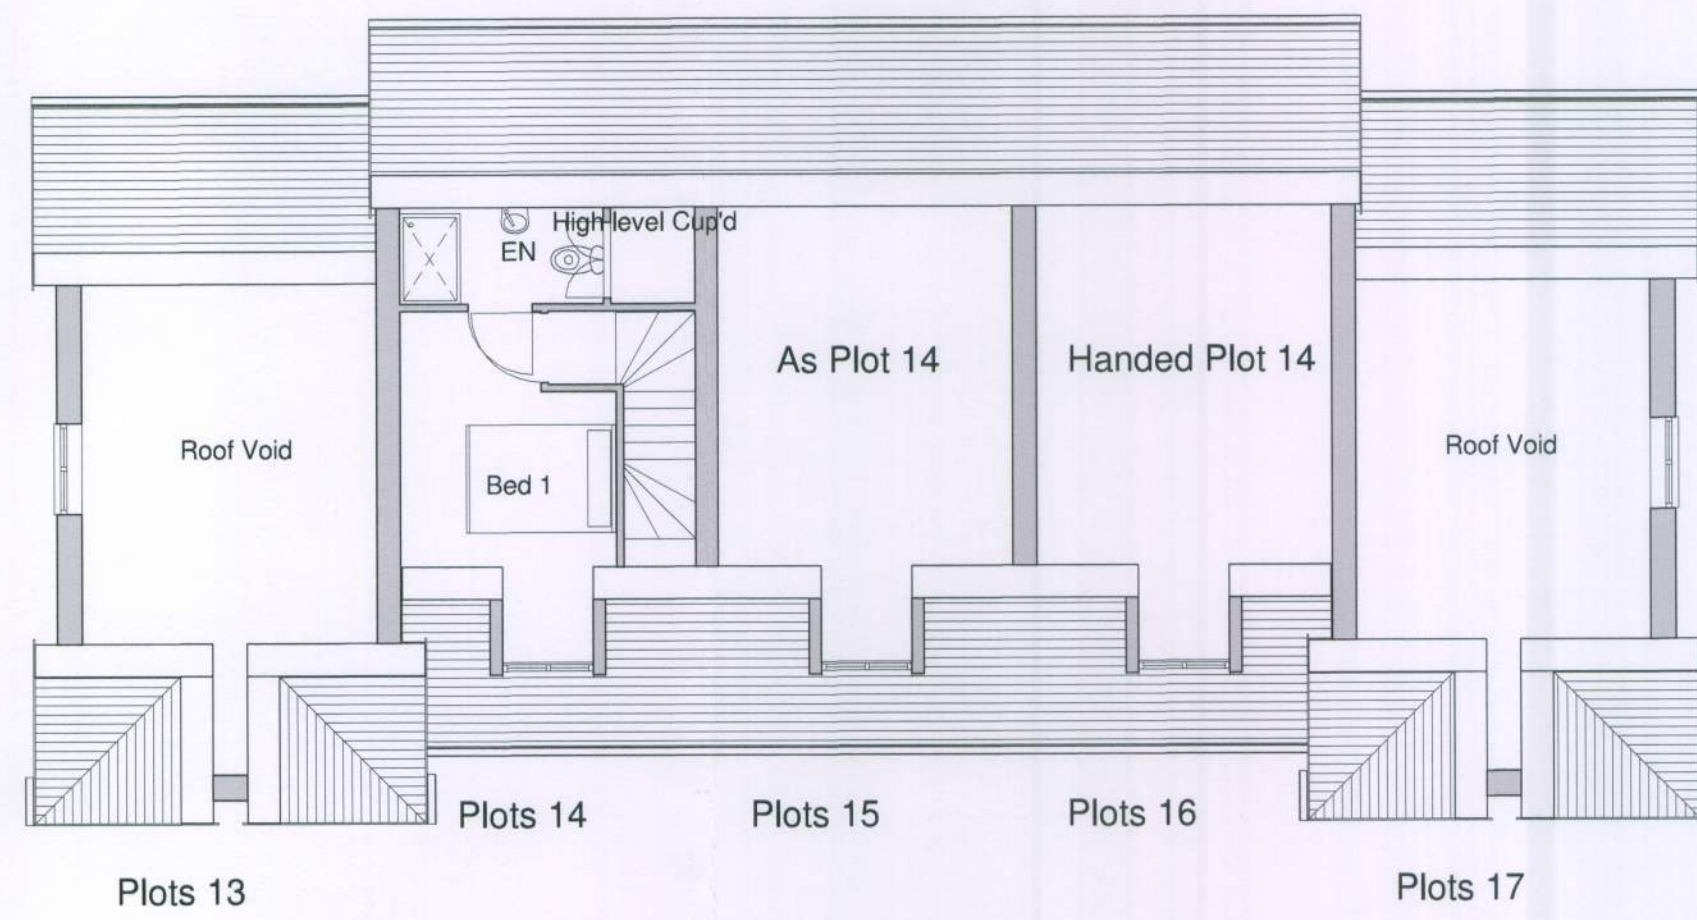

Level 02-Second Floor
1 : 100

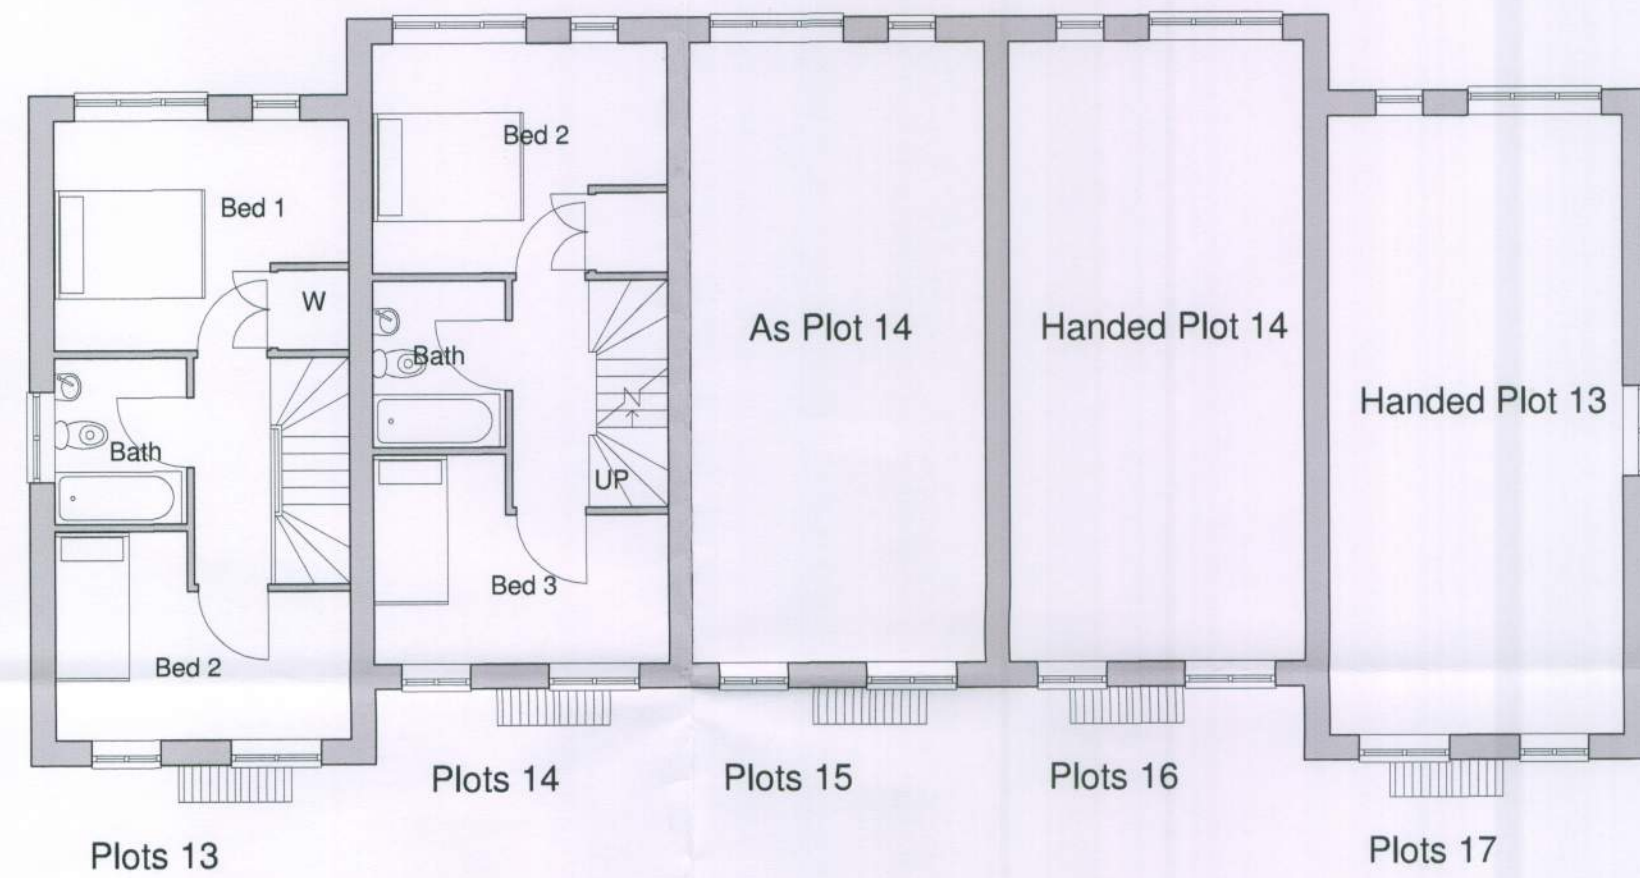


Level 01-First Floor
1 : 100

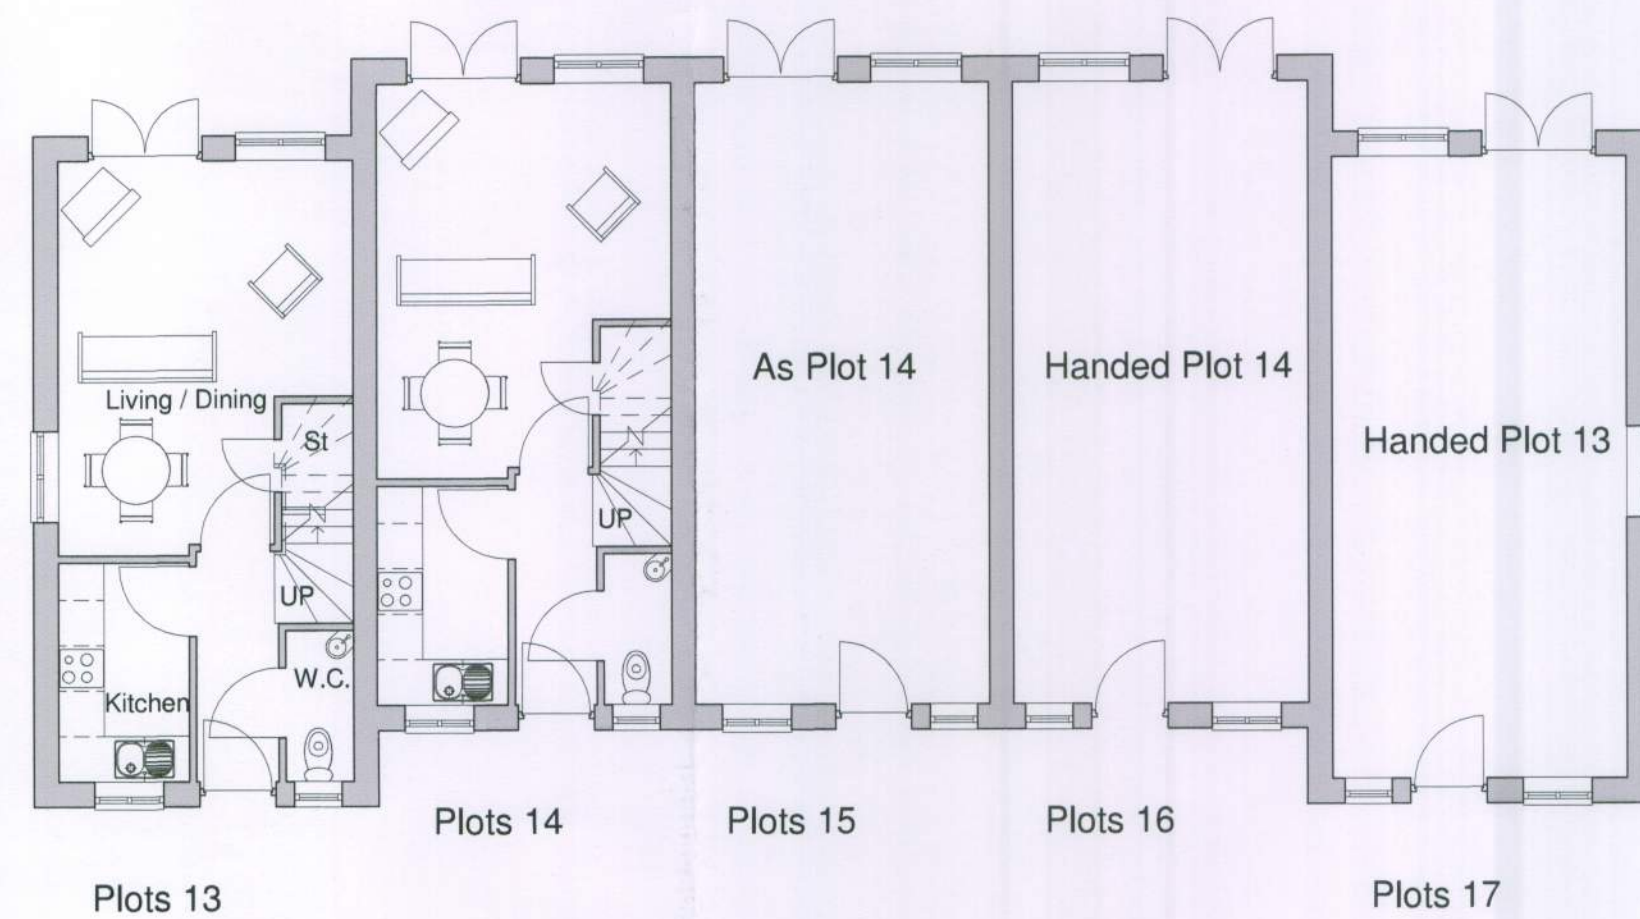

Level 00-Ground Floor
1 : 100




Front Elevation
1 : 200

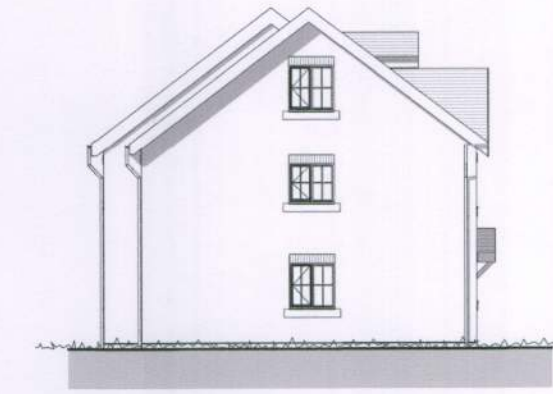

Side Elevation A
1 : 200



Rear Elevation
1 : 200

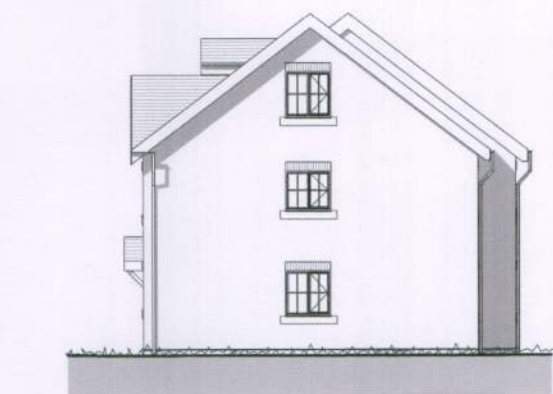

Side Elevation B
1 : 200



3D Perspective View

Rev	Date	Description	By	PM
REVISIONS				

NOTES:

Area Schedule (Plots 13 & 17)		
Name	Level	Area
Plots 13 & 17	Level 00-Ground Floor	32.1 m ²
Plots 13 & 17	Level 01-First Floor	32.1 m ²
		64.2 m ²

Area Schedule (Plots 14, 15 & 16)		
Name	Level	Area
Plots 14, 15 & 16	Level 00-Ground Floor	32.1 m ²
Plots 14, 15 & 16	Level 01-First Floor	32.1 m ²
Plots 14, 15 & 16	Level 02-Second Floor	18.6 m ²
		82.8 m ²

PLANNING

CLIENT
Foreman Homes

TITLE
Ivy Cottage, Felpham

Plots 13 to 17 - Proposed Plans,
Elevations and 3D Perspective View

Scale: As indicated
Date: Dec 11

Drawn by:
Checked by:

Drawing No.:
11,040, 14

Revision:



HGP ARCHITECTS
FURZEHALL FARM, WICKHAM ROAD
FAREHAM, HAMPSHIRE, PO16 7JH
T: 01329 283 225
F: 01329 237 004
E: EMAIL@HGP-ARCHITECTS.CO.UK
W: WWW.HGP-ARCHITECTS.CO.UK
HGP Architects Ltd.
Copyright Reserved
Check dimensions on site.