


FP/235

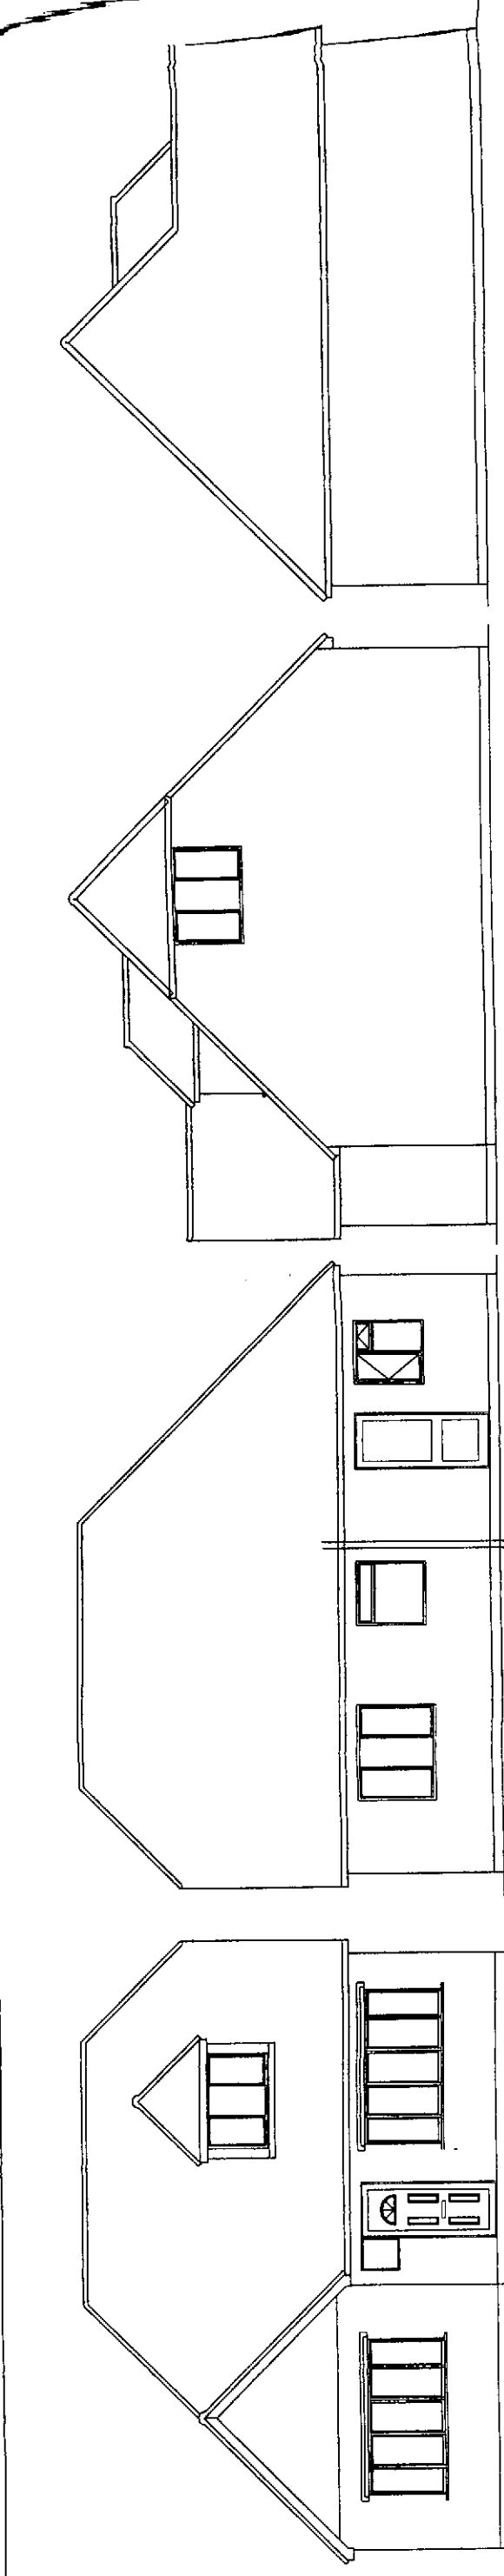


EXISTING SOUTH ELEVATION

EXISTING NORTH ELEVATION

EXISTING WEST ELEVATION

EXISTING EAST ELEVATION

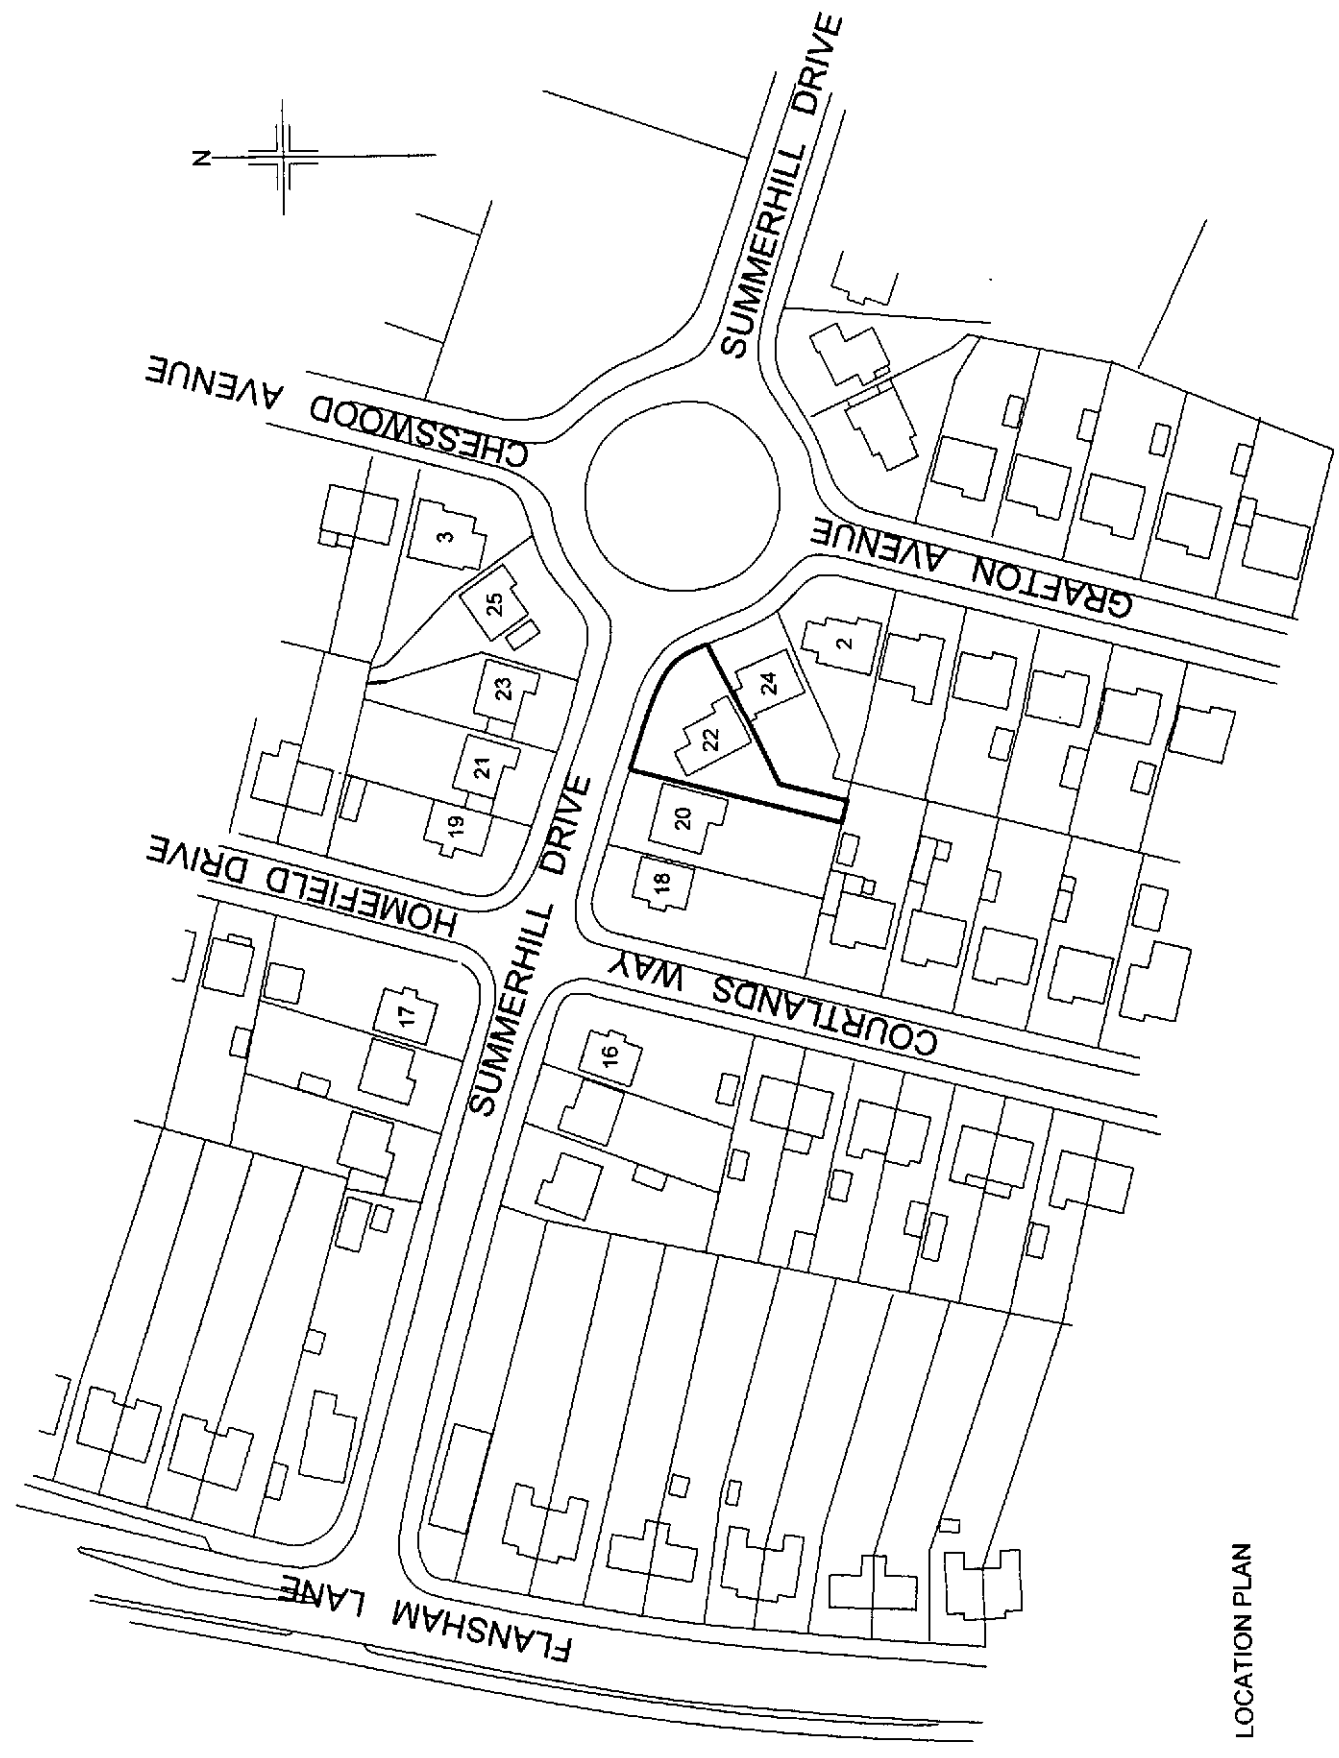

LOCATION PLAN

Do not scale from drawings (excepting Local Authorities)
All dimensions to be checked on site

All work to comply with Building Regulations. British Standards, manufacturer's instructions / specifications and engineer's calculations at all times. Construction must also comply with all safety at work regulations. Additional work may be requested by the building inspector as work proceeds to ensure the new building complies with all building regulations.

No.	Drawn by	Date	Scale

BKM PLANS
architectural
plans and
drawing
service

Title:
22, Summerhill Drive,
Felpham,
Bognor regis.

Scale: 1:100 1:1250
Date: 7th November 2011
Drawn by:

Drawing 2 / 4
All drawings are copyright of BKM
architectural plans and drawings service
and may not be reproduced without prior
permissions