




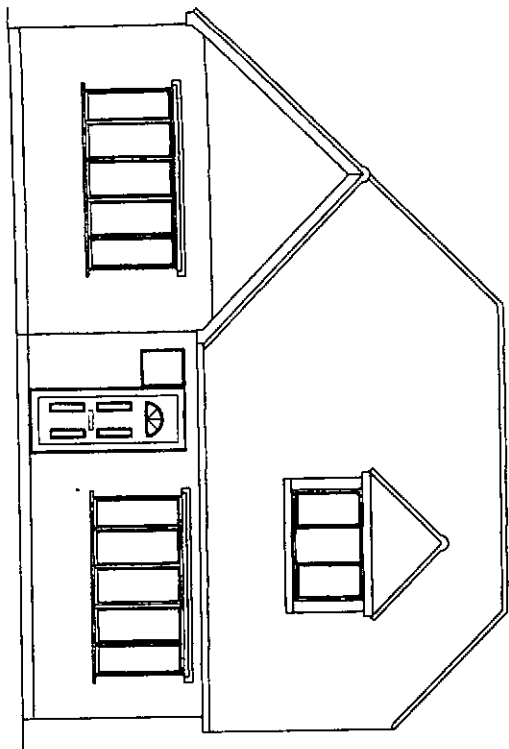


NEW EAST ELEVATION

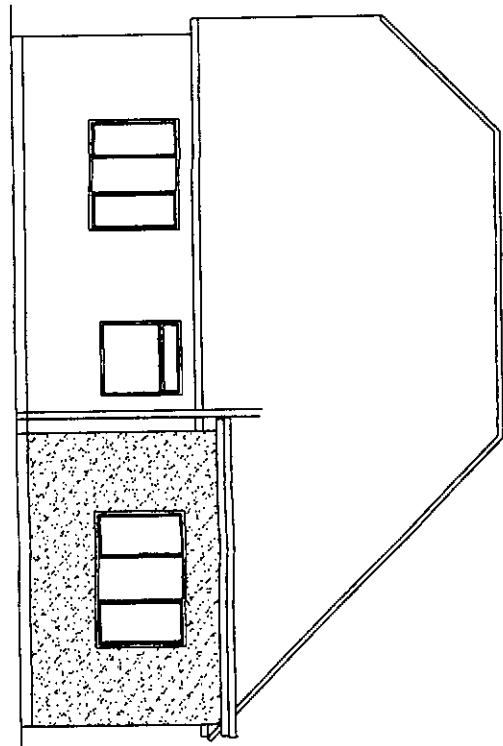


NEW WEST ELEVATION

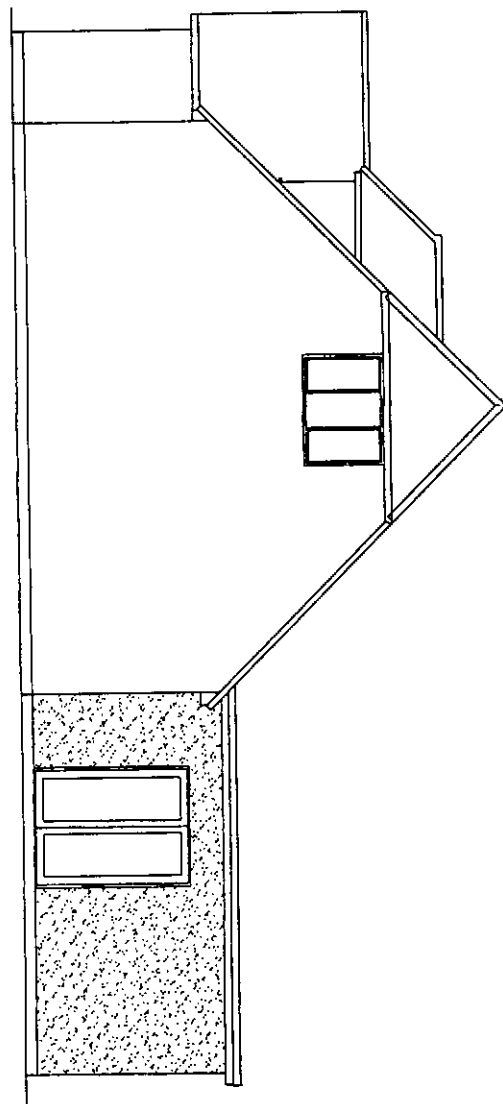

NEW NORTH ELEVATION

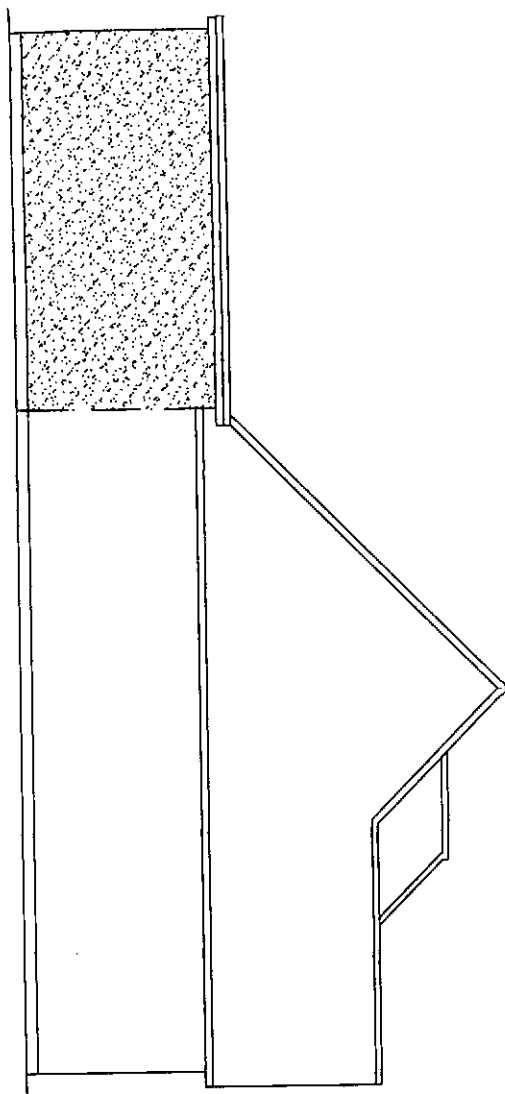

NEW SOUTH ELEVATION

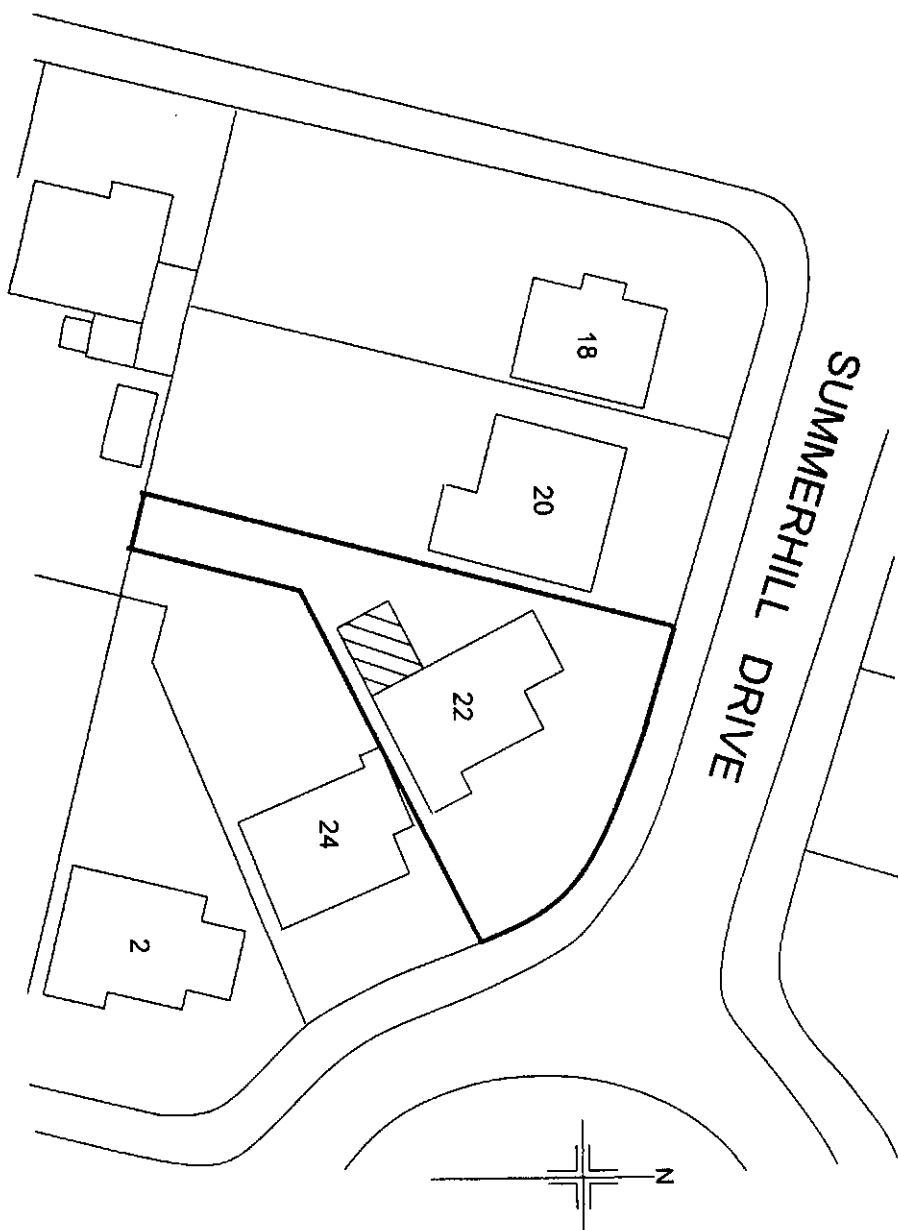

SITE PLAN

Do not scale from drawings (excepting Local Authorities) All dimensions to be checked on site			
All work to comply with Building Regulations, British Standards, manufacturer's instructions at all times. Construction must also comply with all safety at work regulations. Additional work may be requested by the building inspector as work proceeds to ensure the new building complies with all building regulations.			
18	20	22	24
2			
BKM PLANS architectural plans and drawing service			
Title: 22, Summerhill Drive, Felpham, Bognor regis.			
Scale: 1:100 1:500			
Date: 7th November 2011			
Drawn By:			
Drawing 4 / 4			
All drawings are copyright of BKM architectural plans and drawings service and may not be reproduced without prior permissions			