


Subshelter

Drawn by : CMI. Checked by :

Date: OCT'13.

© This drawing and the works depicted contains information that is the copyright of Carlton Design Partnership Ltd. This drawing may also contain copyrighted information of third parties. This drawing or part thereof may not be reproduced, re-used or altered except with the written permission of the originators. No liability will be accepted for amendments made by third parties. Scaled measurements must not be taken from this drawing. Any discrepancy or disparity must be notified to the originator in writing. This drawing may contain Ordnance Survey Data that is subject to Crown Copyright. All Rights reserved.


Revisions			
Rev	Date	Drawn	Checked
A	31.01.14.	CMI	
FASCIA AMENDED FROM BARRATT TO DWH.			

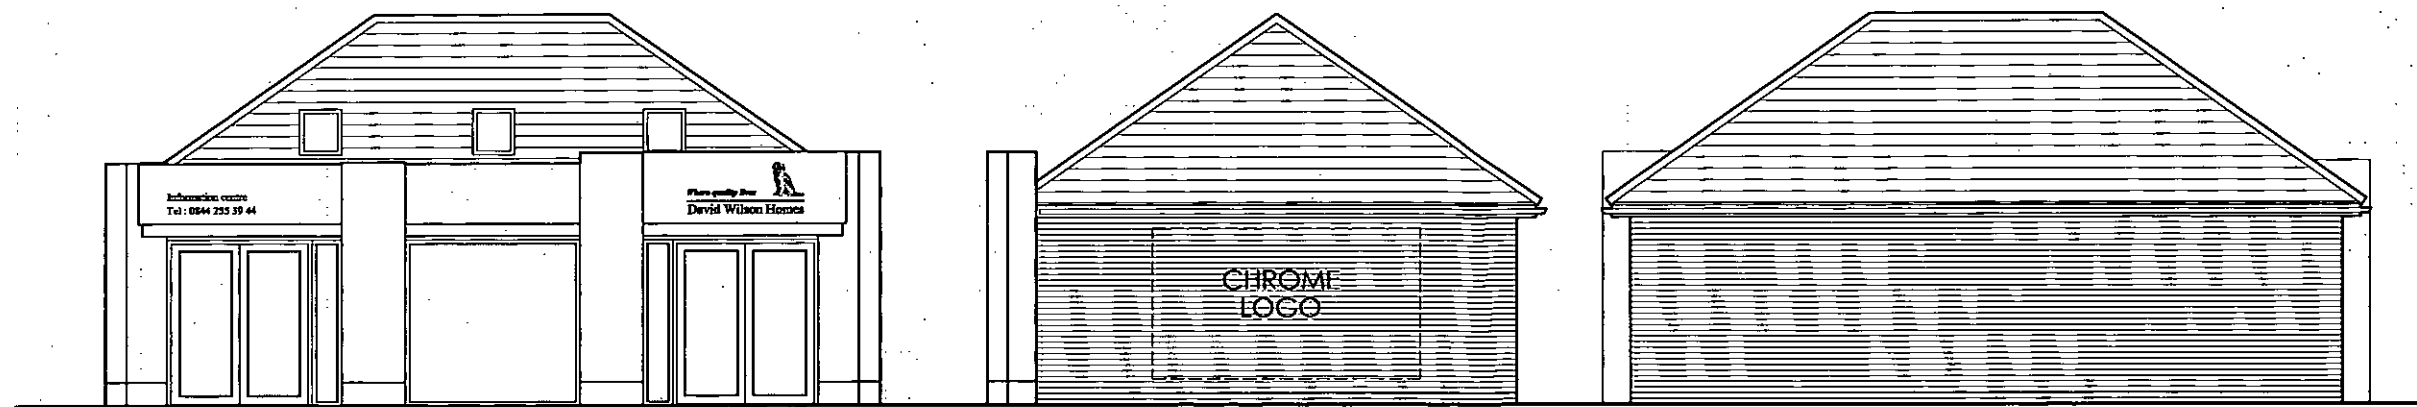


Front Elevation

Side Elevation

Rear Elevation

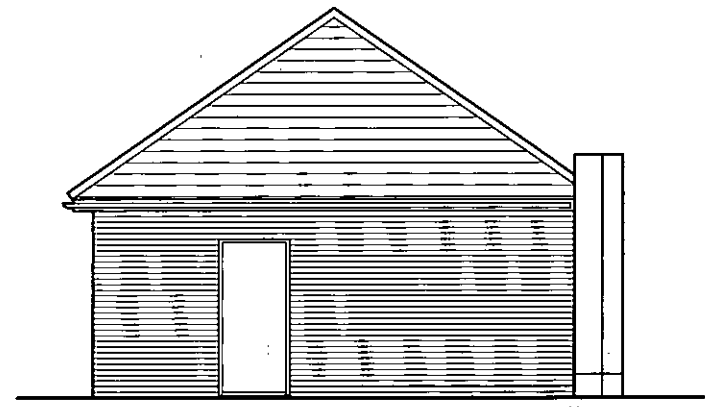

Side Elevation

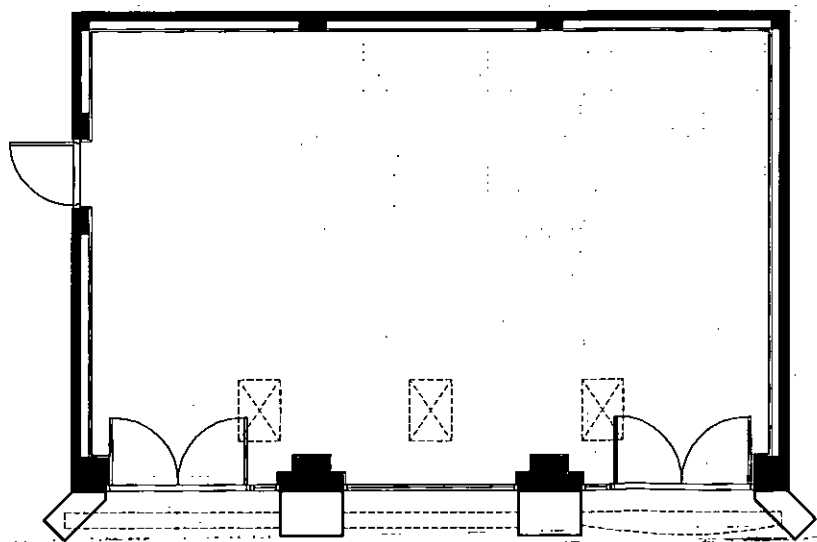

Floor plan



Project:
FELPHAM,
WEST SUSSEX.
PHASE 5.A; REPLAN.

Drawing Title:
MARKETING SUITE
ELEVATIONS AND PLAN



carlton
design partnership

selwyn house, 32a castle way, southampton, so14 2aw tel: 023 8071 9400
carlton design partnership ltd reg7326416 registered office: 7 Welly 1st Old Christchurch Rd B11 1AJ

Scale: 1:100 @ A3

Drg No: MS/PH5A/121114/EP. Rev: A

\\SERVER1\DESIGN\CURRENT PROJECTS\BARRATT SOUTHAMPTON\121114 FELPHAM PHASE 5A REPLAN\SALES ARENA\MARKETING SUITE REV A