

1 North/East Elevation
1 : 100

2 South/West Elevation
1 : 100

3 North/West Elevation
1 : 100

4 South/East Elevation
1 : 100

1:100 @ A1 / 1:200 @ A3
meters 2 4 6 8 10


Do not scale from this drawing except for planning as photocopies will be subject to distortion.

Drawings to be read in conjunction with all other Designers information and structural engineers contract drawings and specifications. Any discrepancies must be brought to the attention of the designer immediately.


The contractor must verify all dimensions by site measurement before ordering materials or manufacturing components.

MATERIALS TO MATCH EXISTING

Substitute materials and products to those named will be acceptable if proven to be of equal or higher performance and not in conflict with other elements


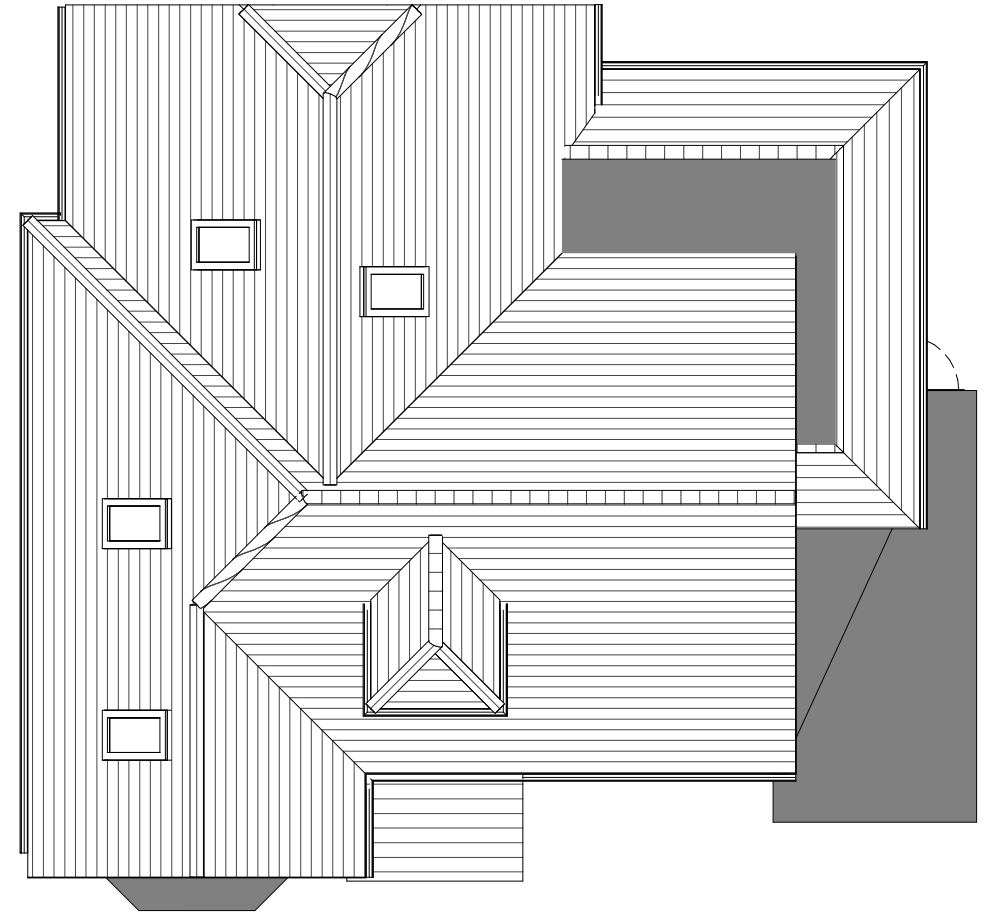


7 Proposed Roof Plan
1 : 100

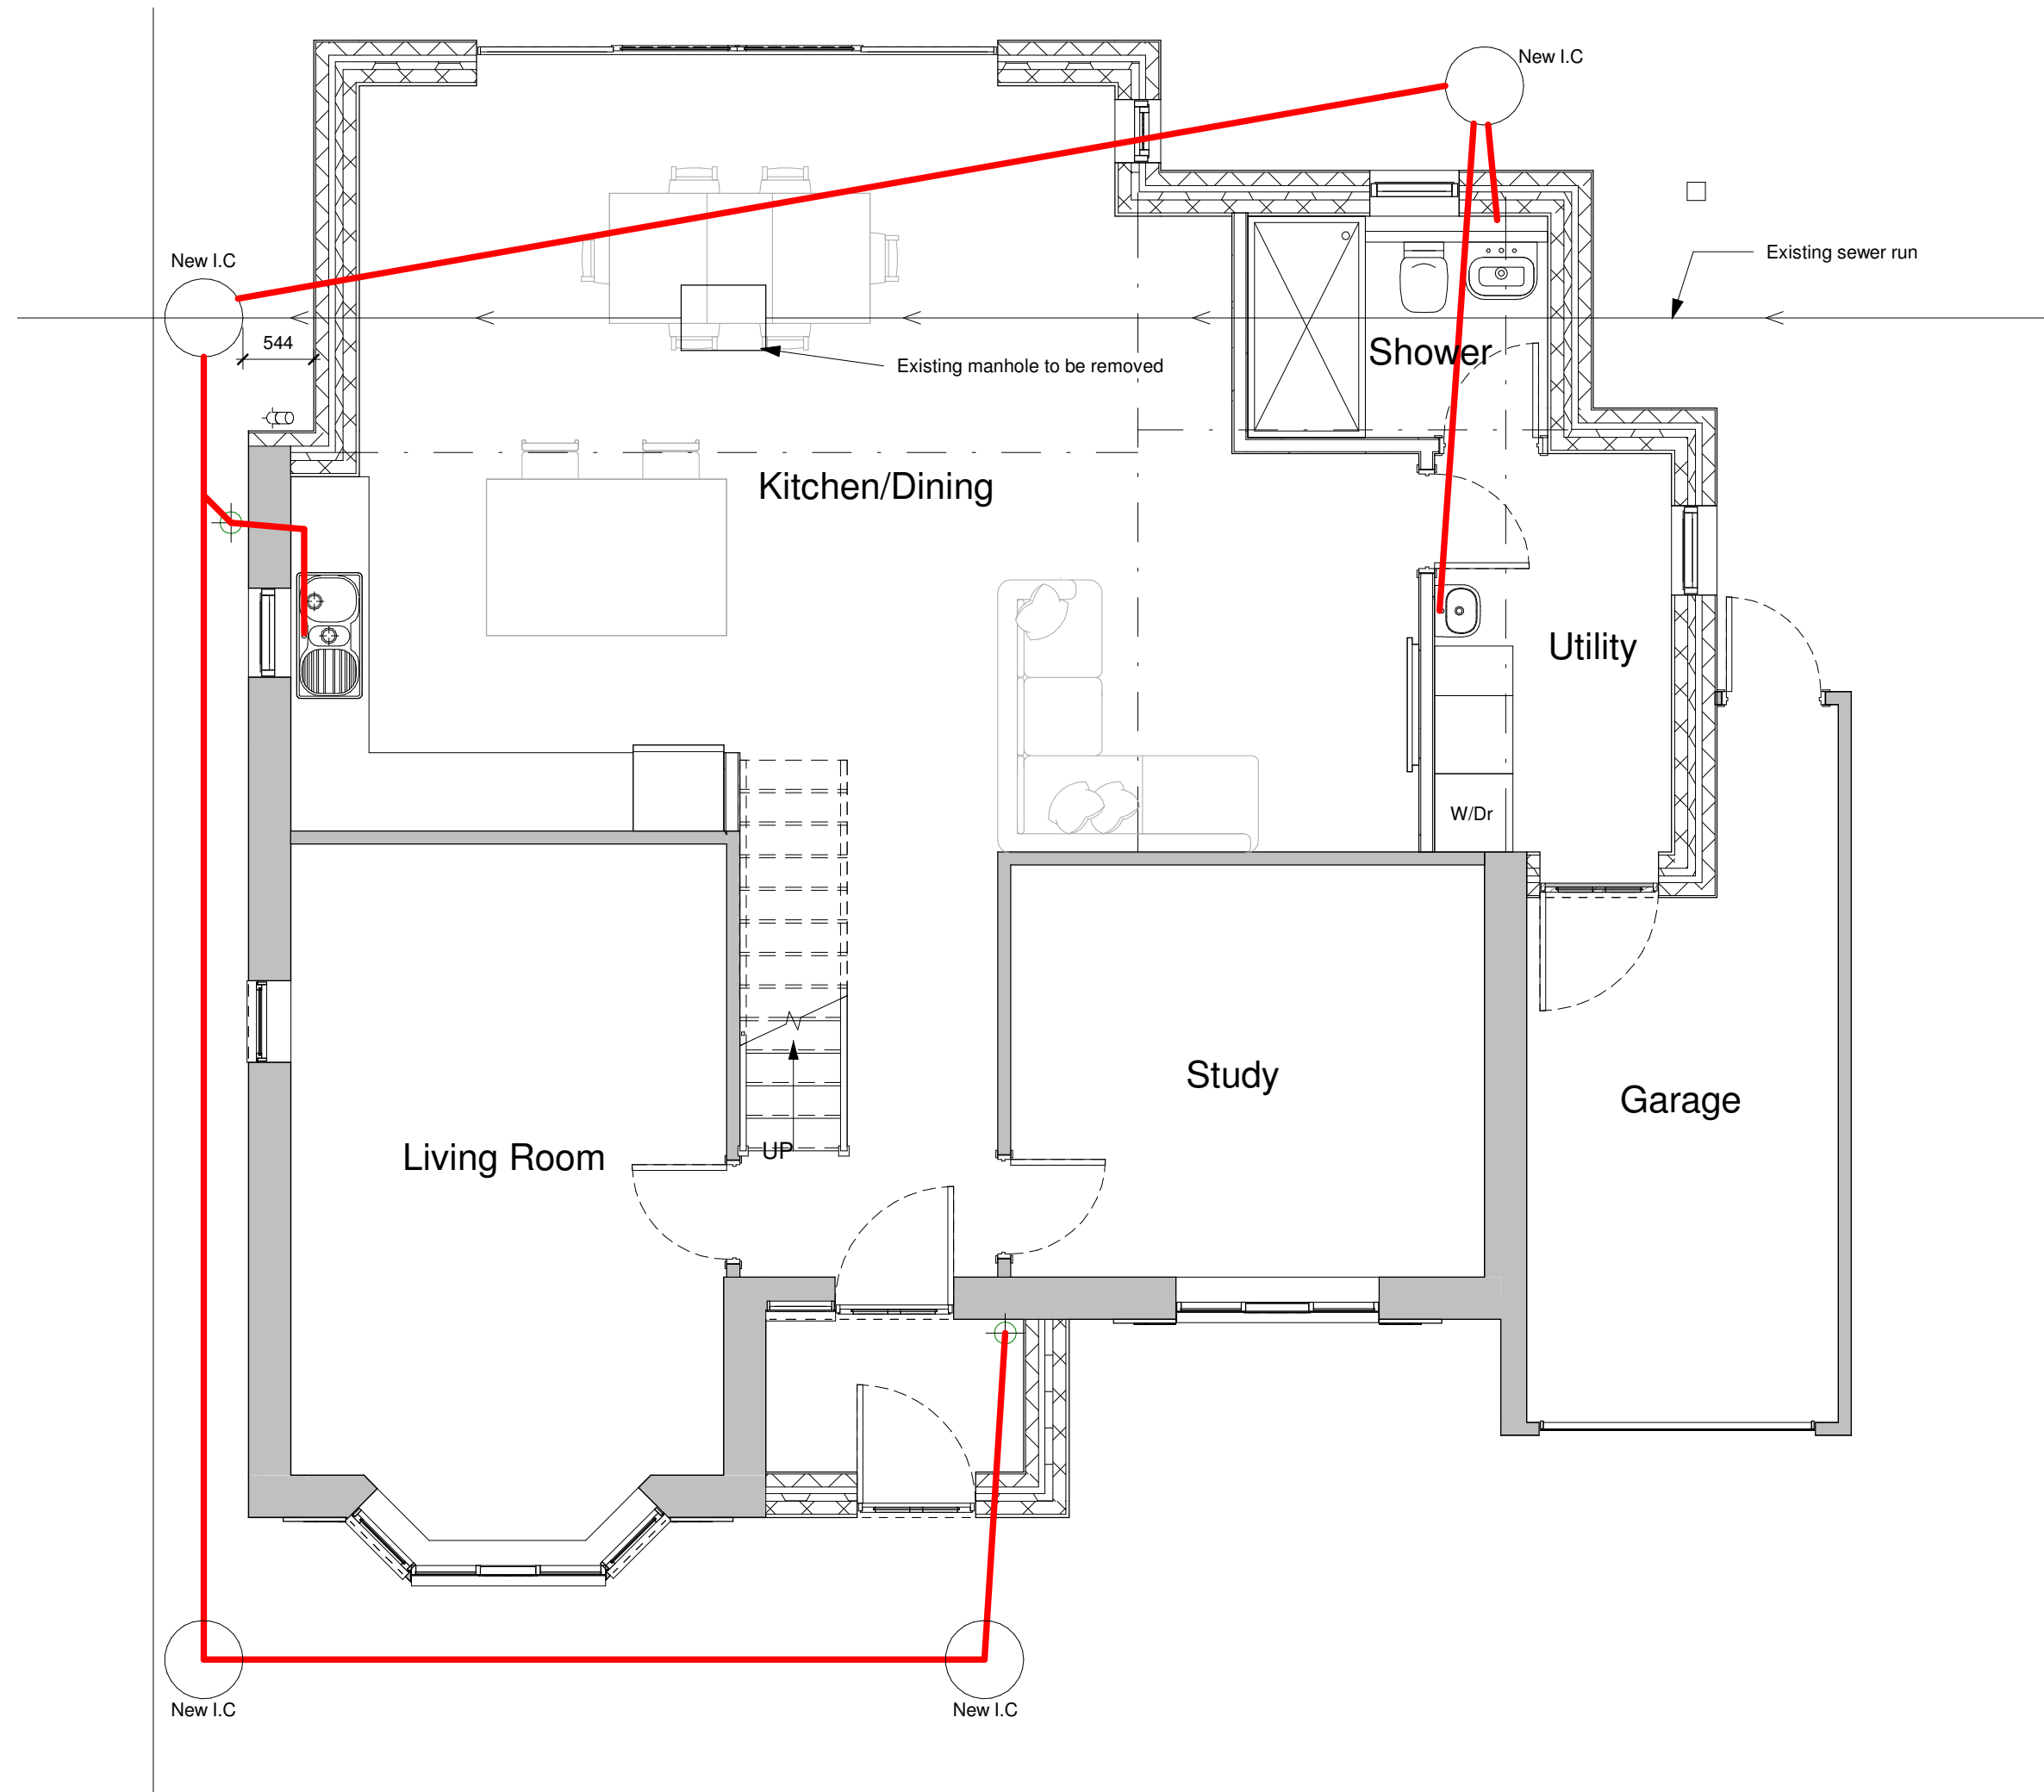

5 Proposed Ground Floor
1 : 50

1:50 @ A1 / 1:100 @ A3
meters 1 2 3 4 5

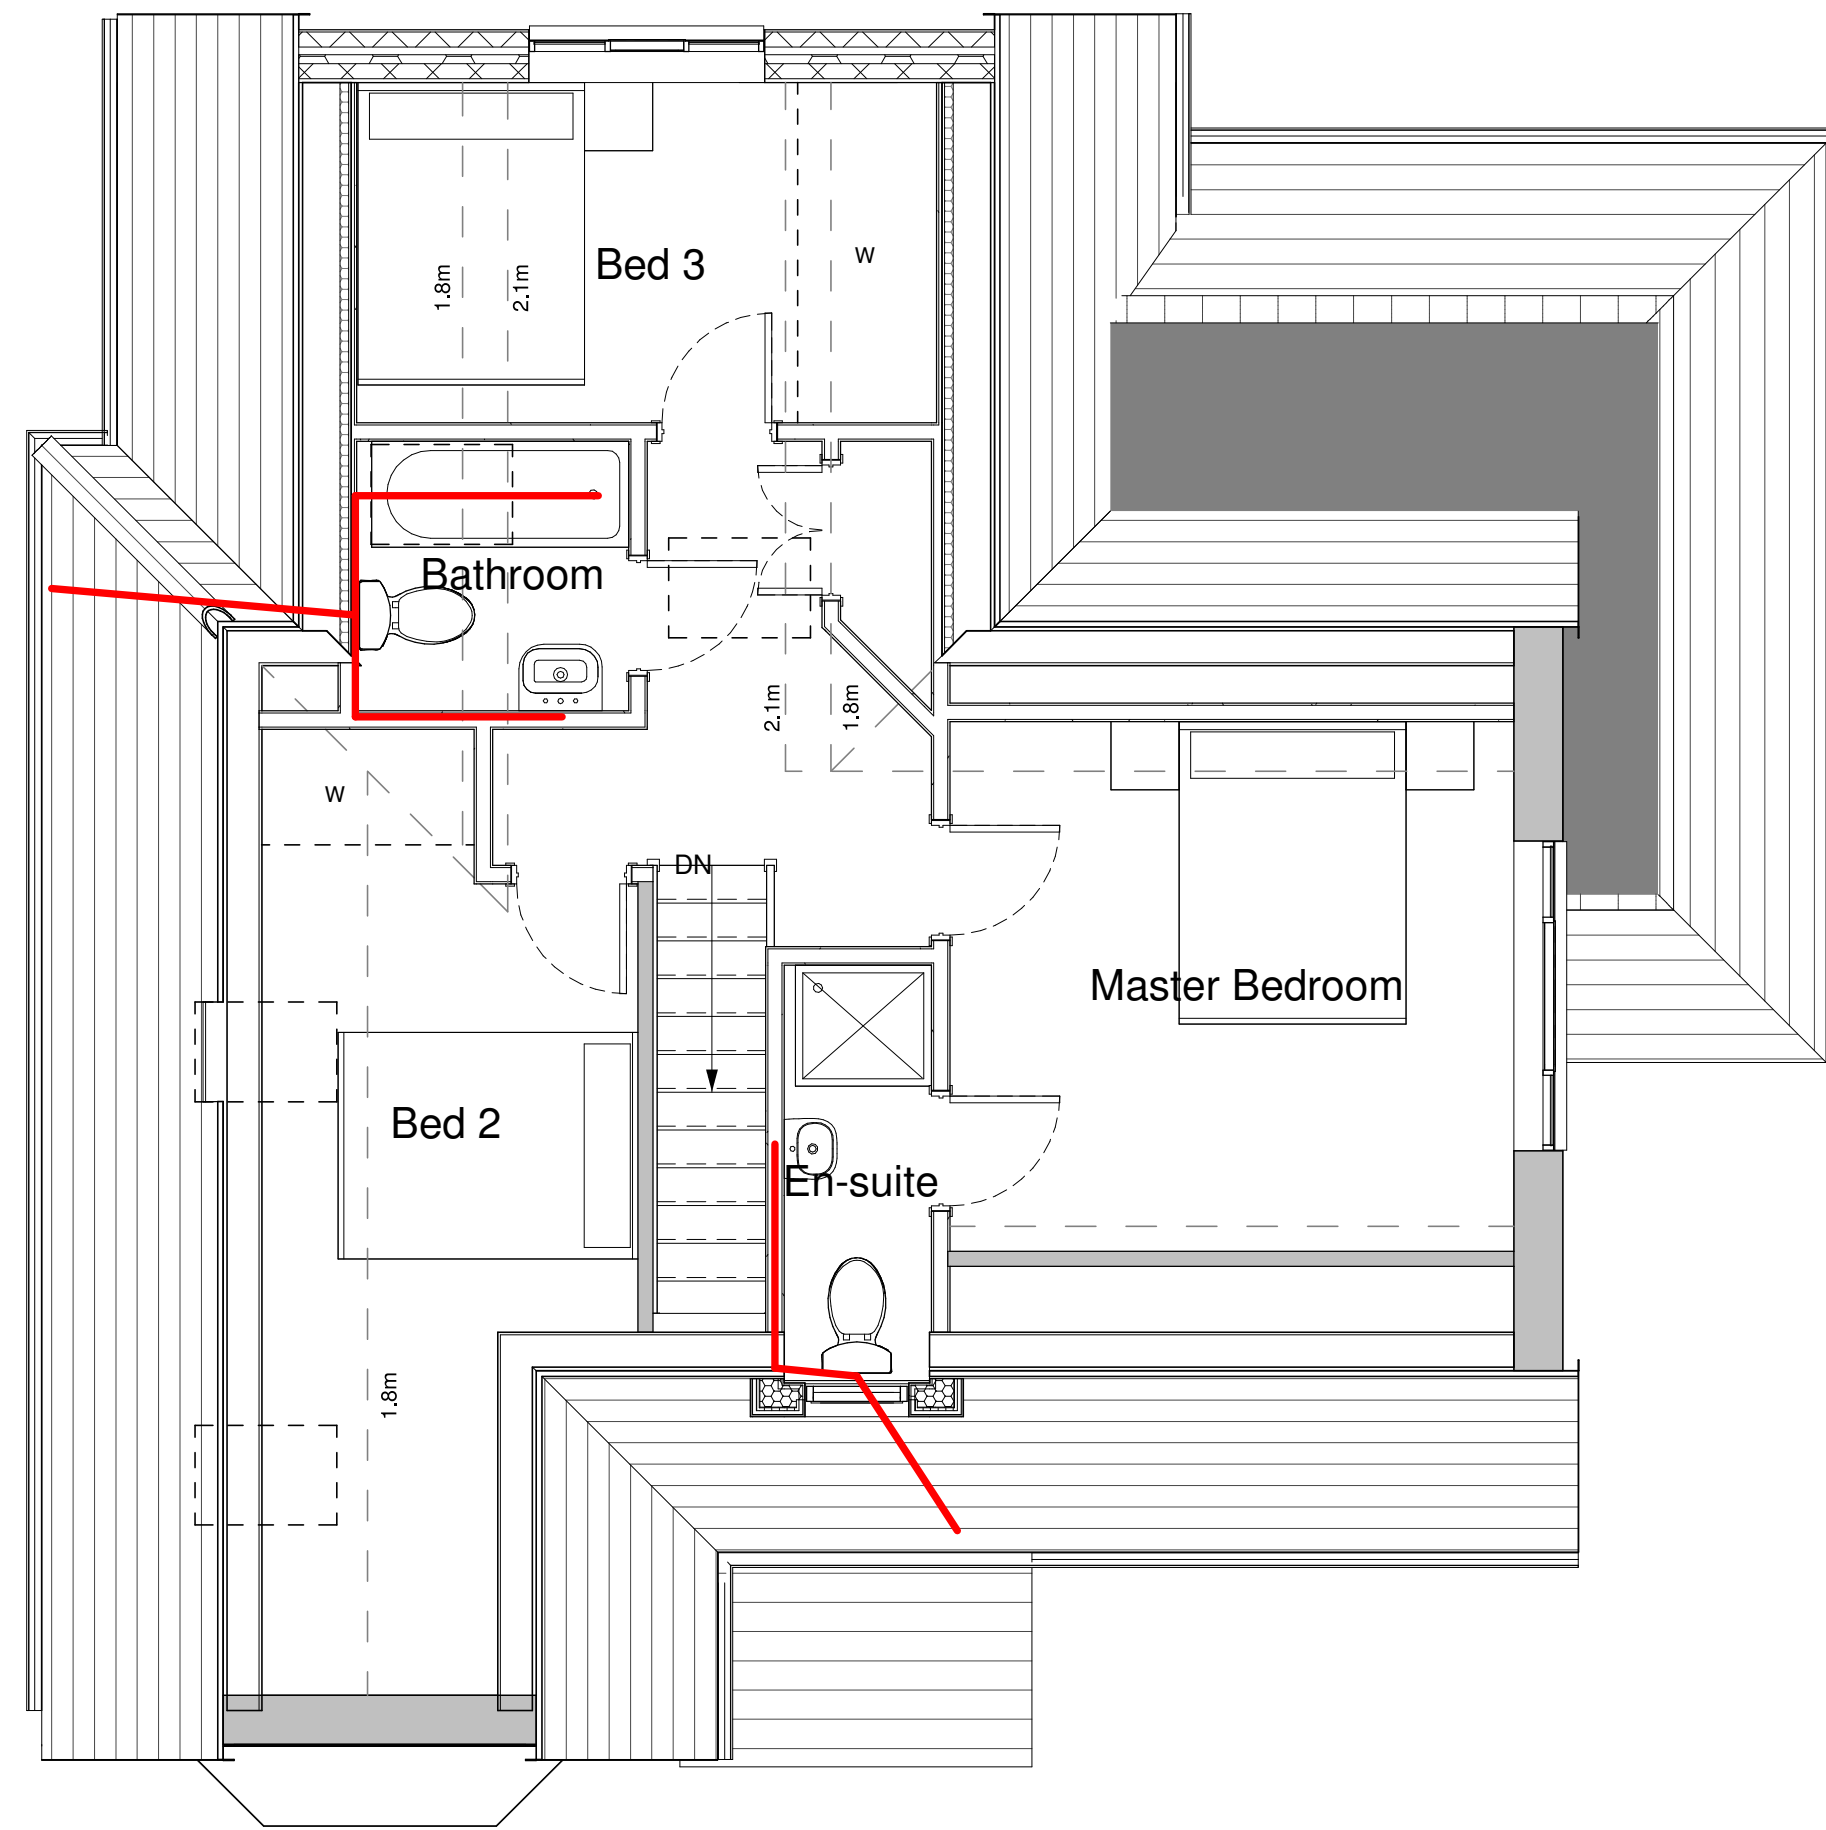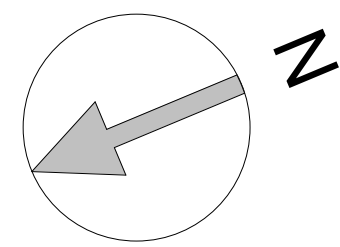

6 Proposed First Floor
1 : 50

Rev.	Description	Date
A	Issued for comment	21.10.19
B	Amended to clients comments	31.10.19
C	Rear door enlarged	01.11.19
D	Issued for Planning	05.11.19
E	Updated to Planning comments	19.11.19



Client
Mr and Mrs Kearns

Project
26 Roundle Ave, Bognor Regis

Sheet
Proposed Plans & Elevations

Project number 160919

Date 22.08.19

Drawn by ng

GA 001

Scale
SCALE VARIES