



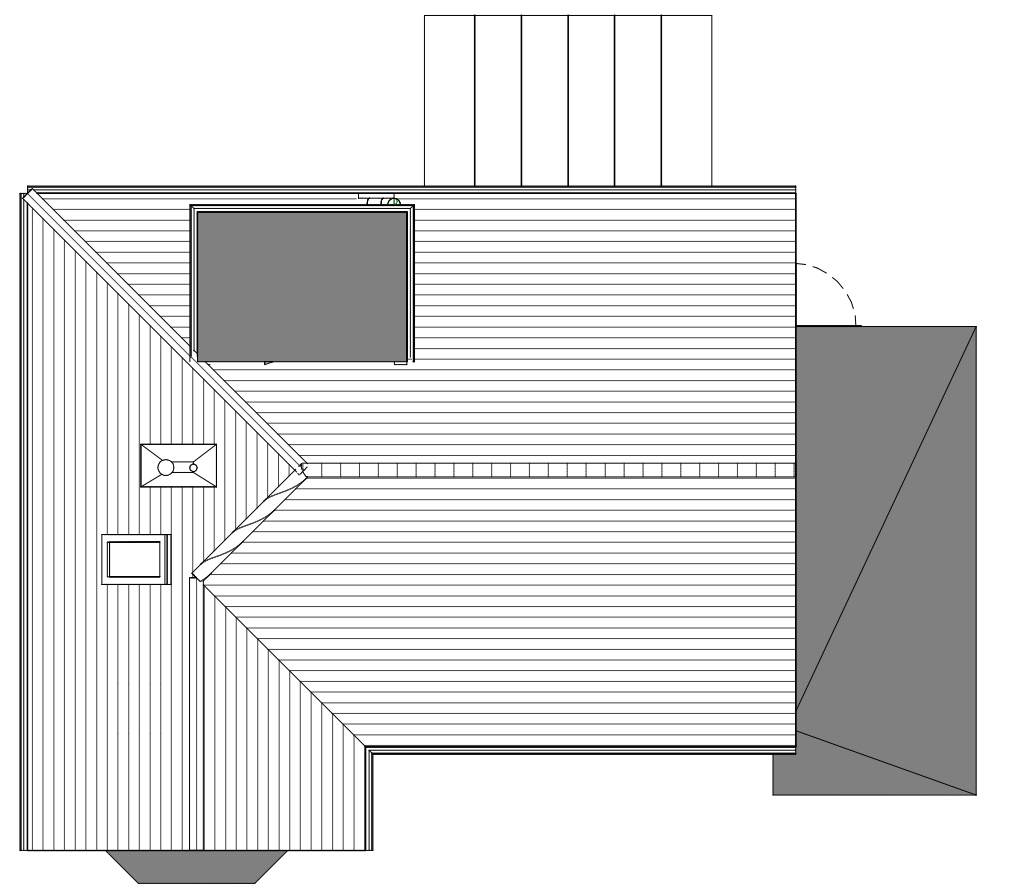

7 **Roof Plan**
1 : 100

Rev.	Description	Date
A	Issued for comment	21.10.19
B	Issued for Planning	05.11.19
C	Updated to Planning comments	19.11.19

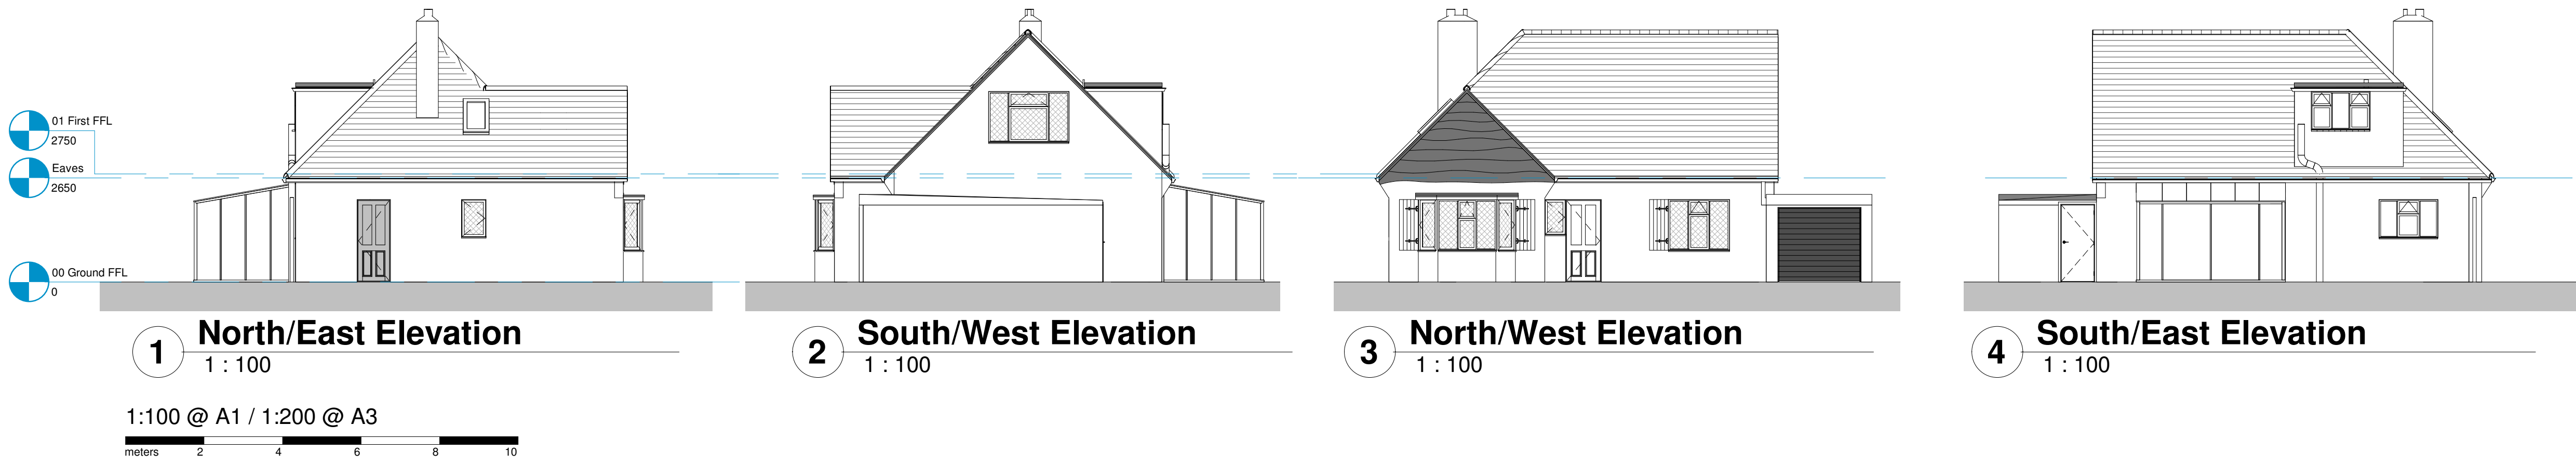

Client
Mr and Mrs Kearns


Project
26 Roundle Ave, Bognor Regis

Sheet
Existing Plans/Elevations




Project number	160919
Date	22.08.19
Drawn by	ng

GA 002

Scale
SCALE VARIES

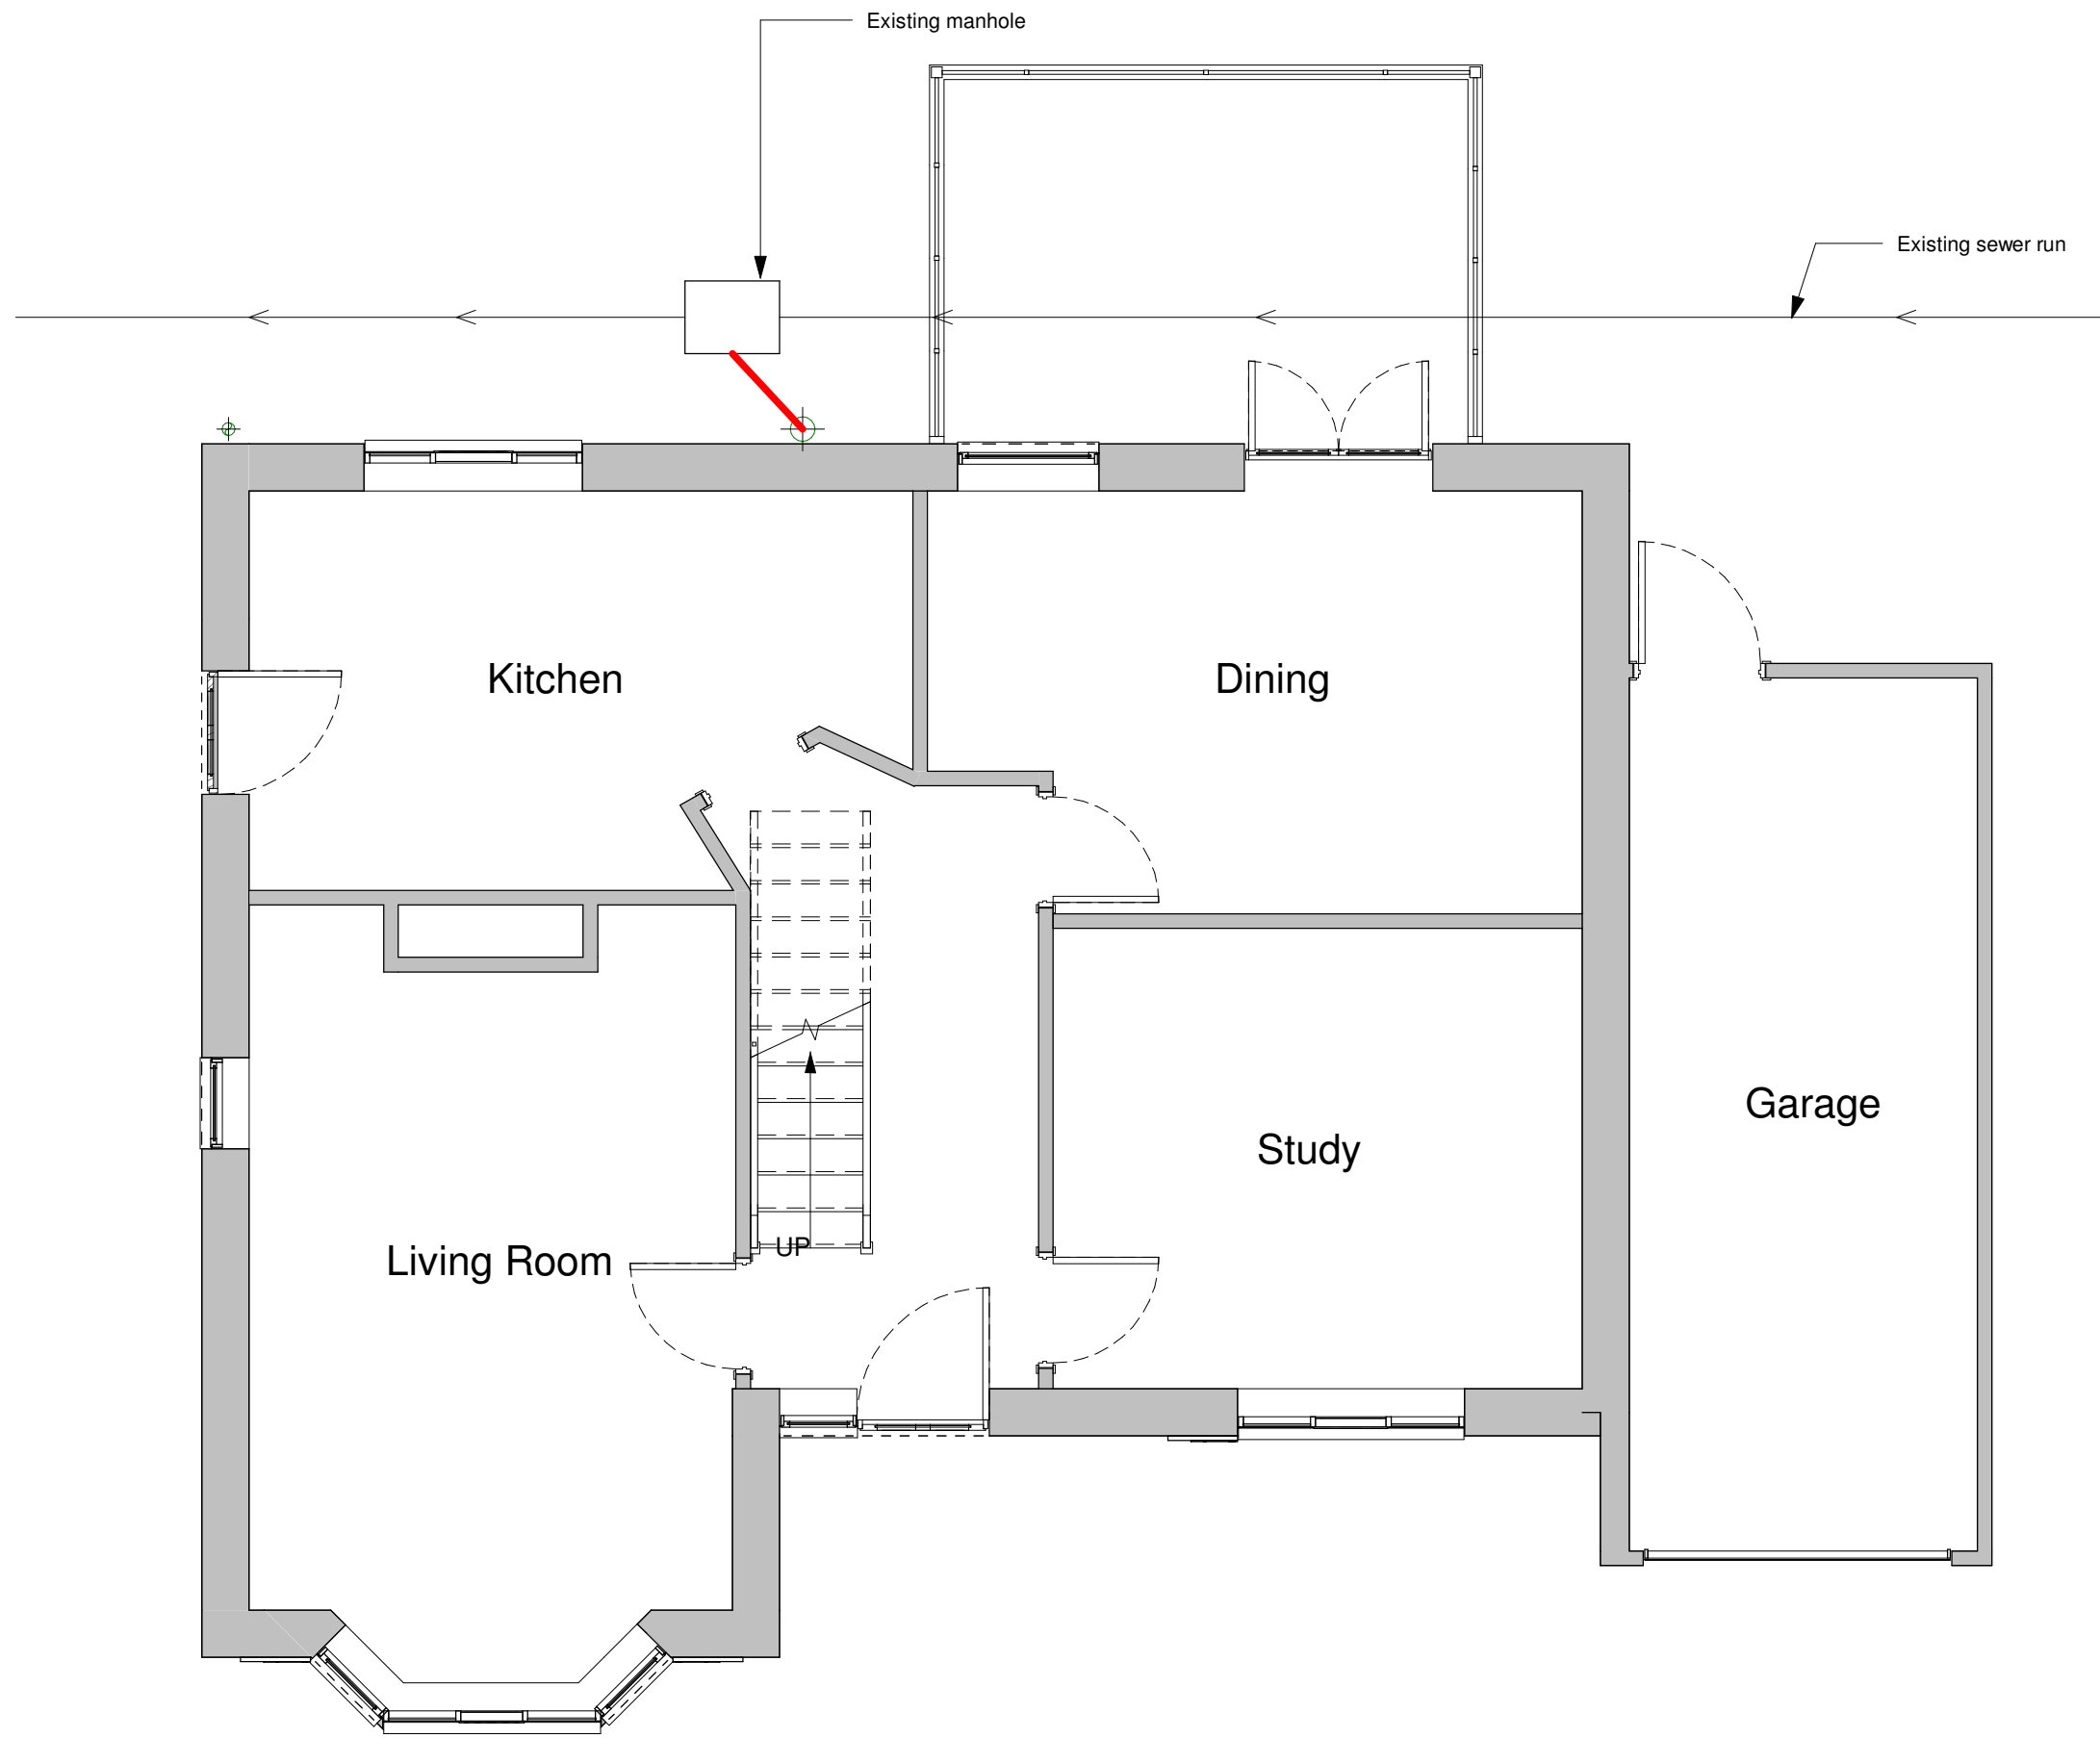

5 **Ground Floor**
1 : 50

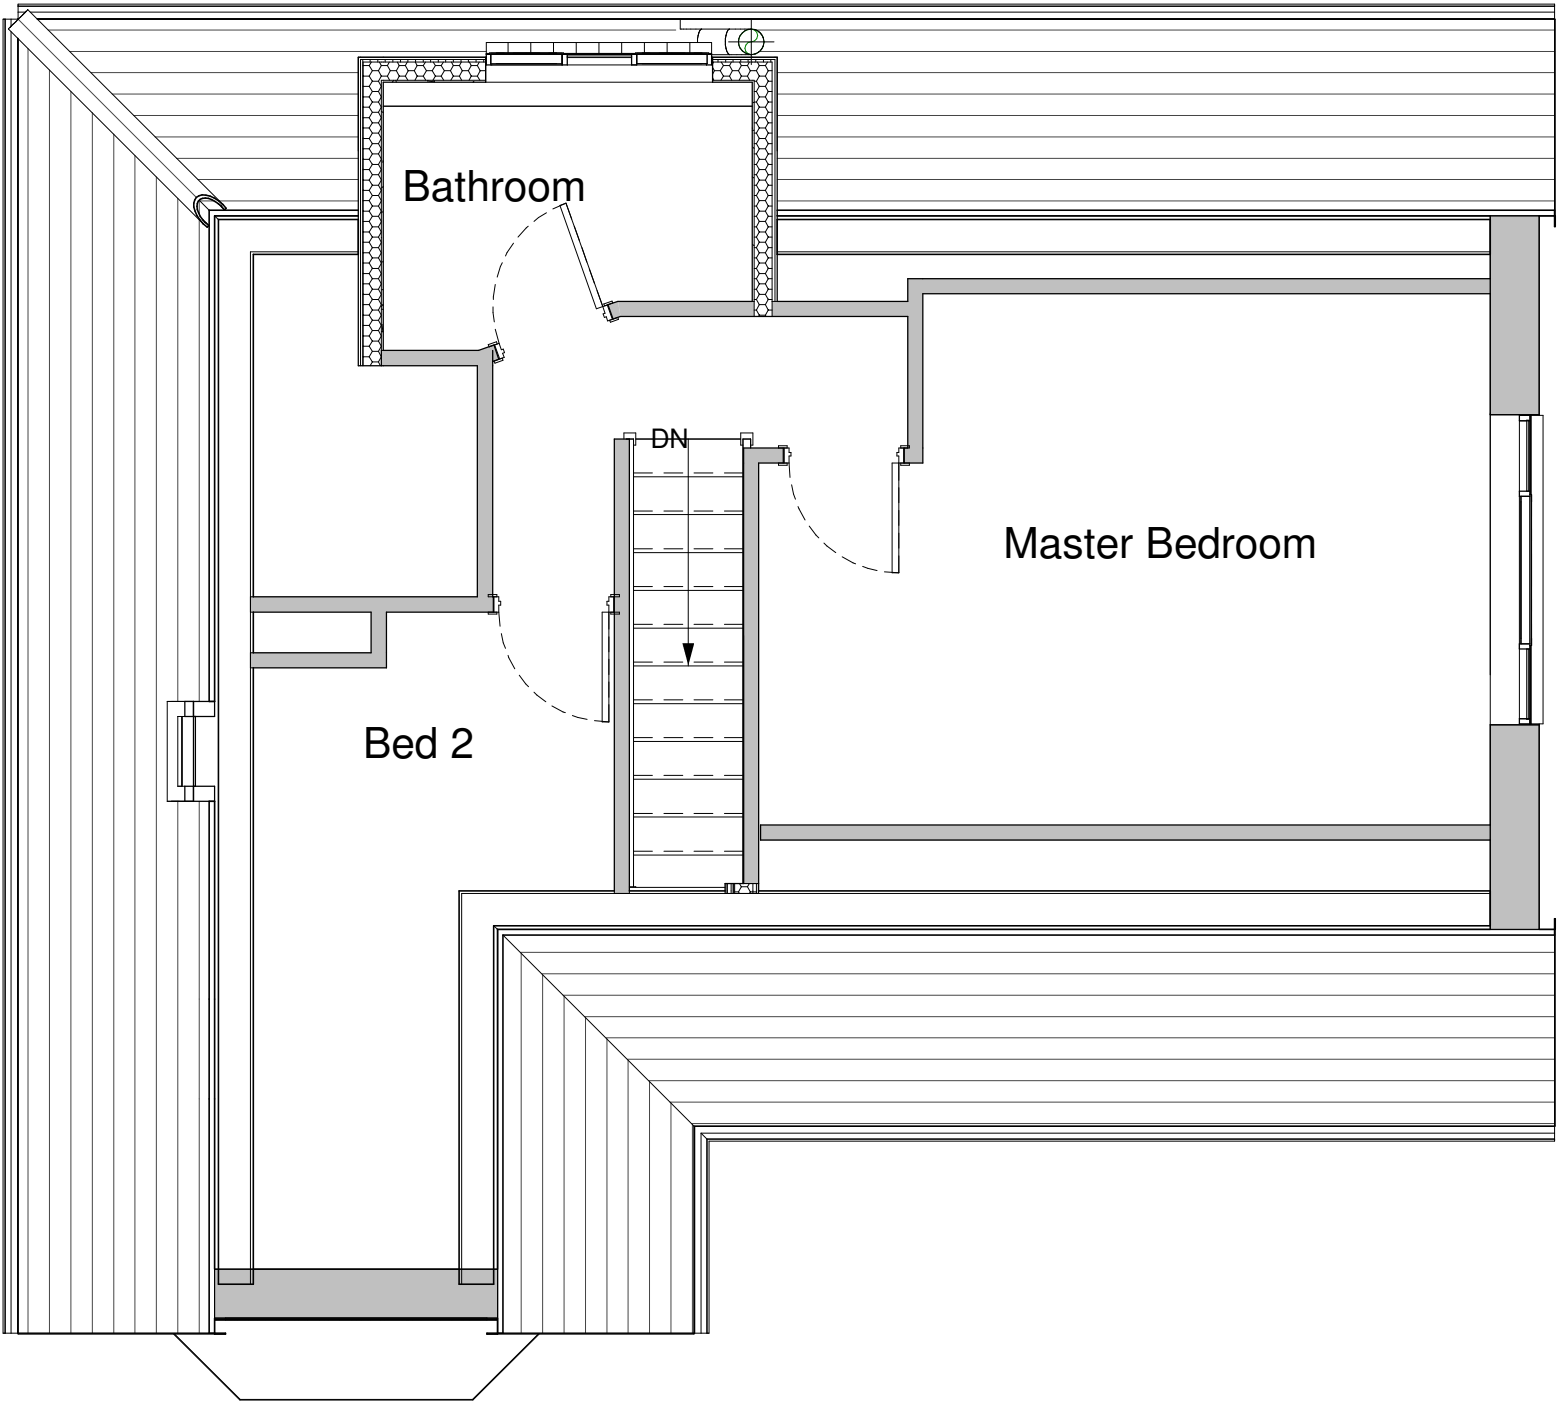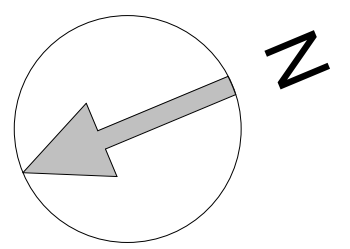 

6 **First Floor**
1 : 50