



ELEVATIONS 1:100
as existing

Front to Southview Road (west)
as proposed

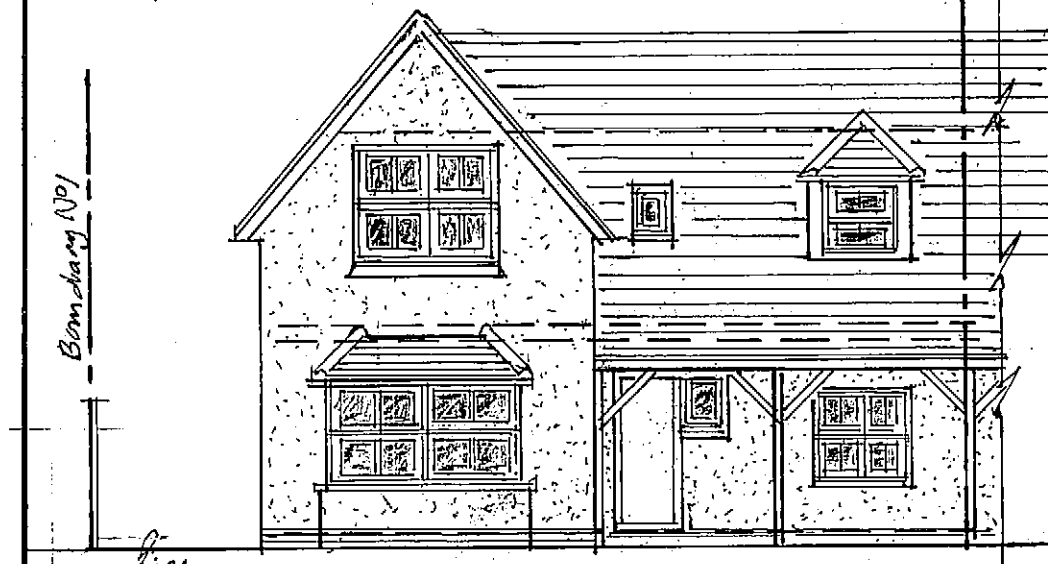


no change


Side to N01

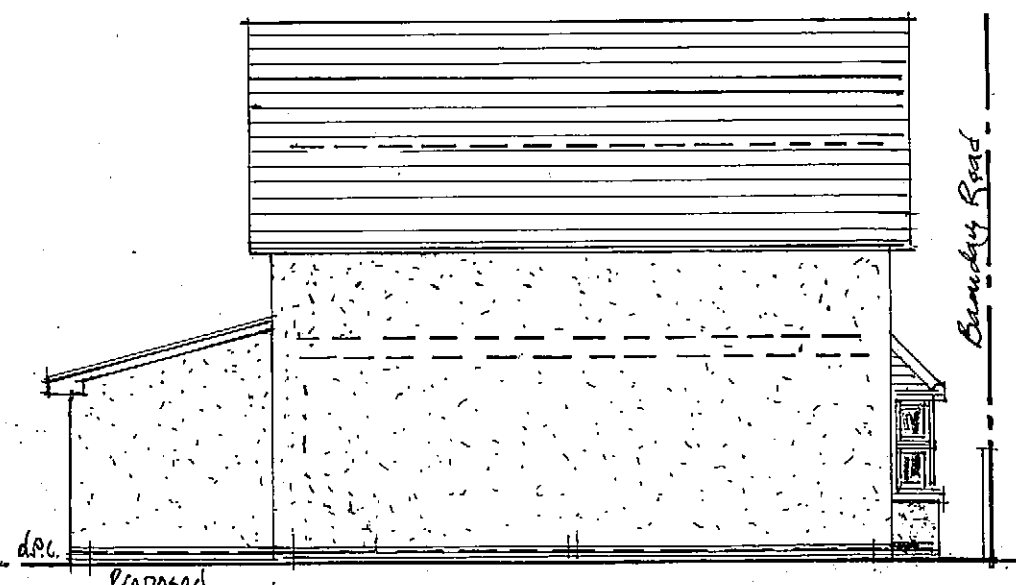


Side to N05

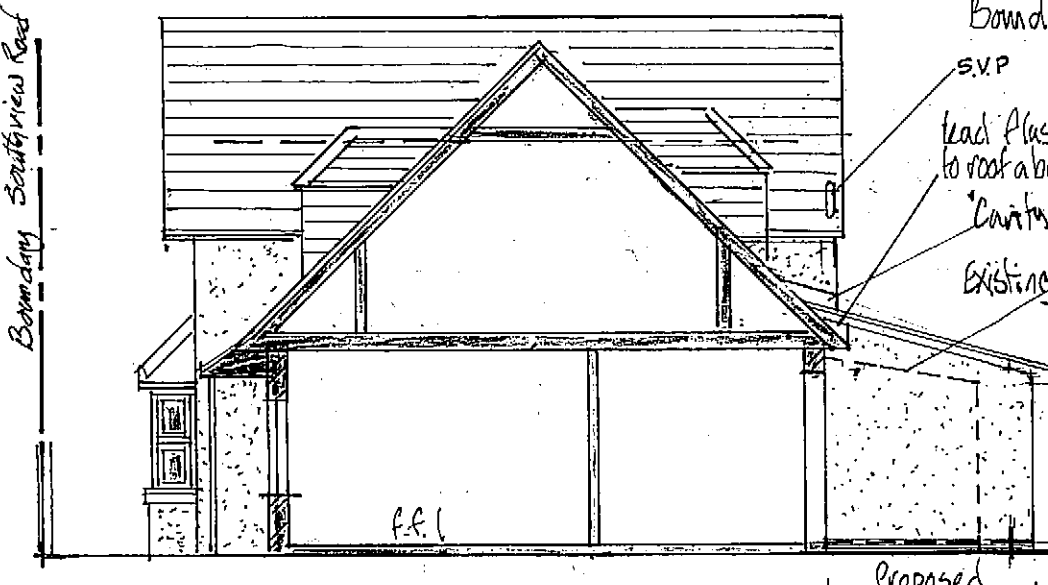


Rear (east)

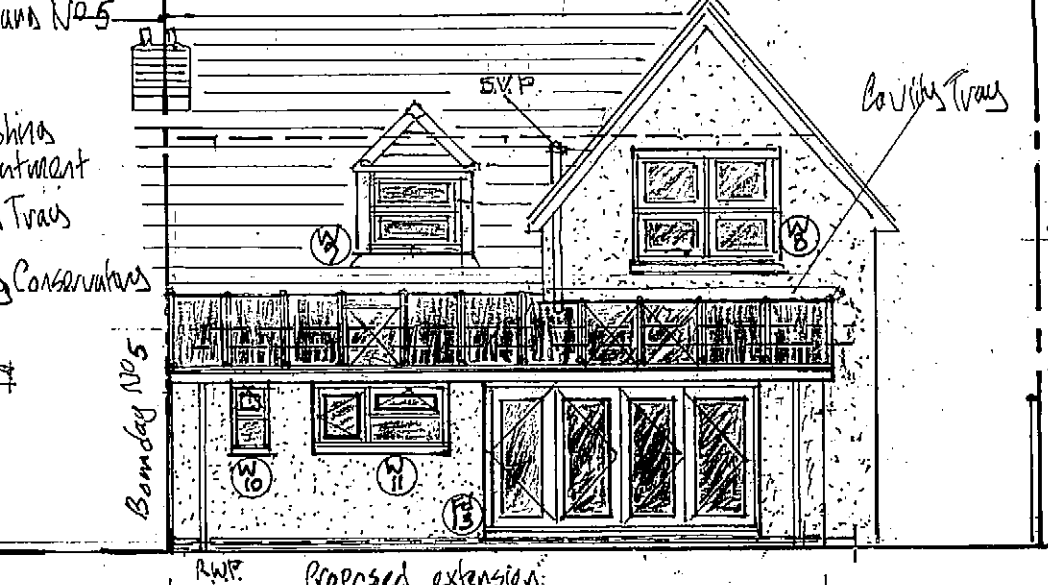

PLANS AS EXISTING 1:100

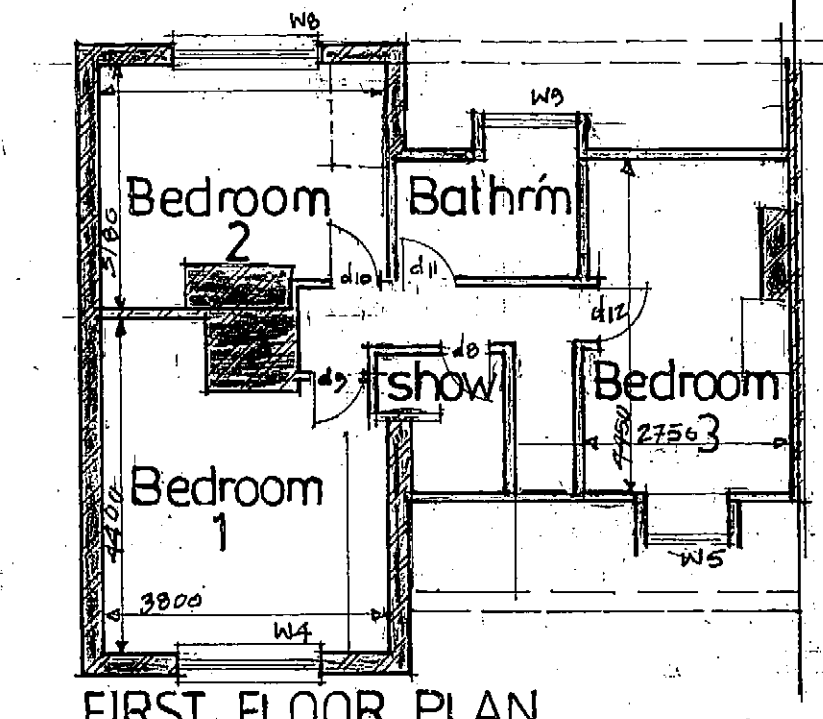


FIRST FLOOR PLAN


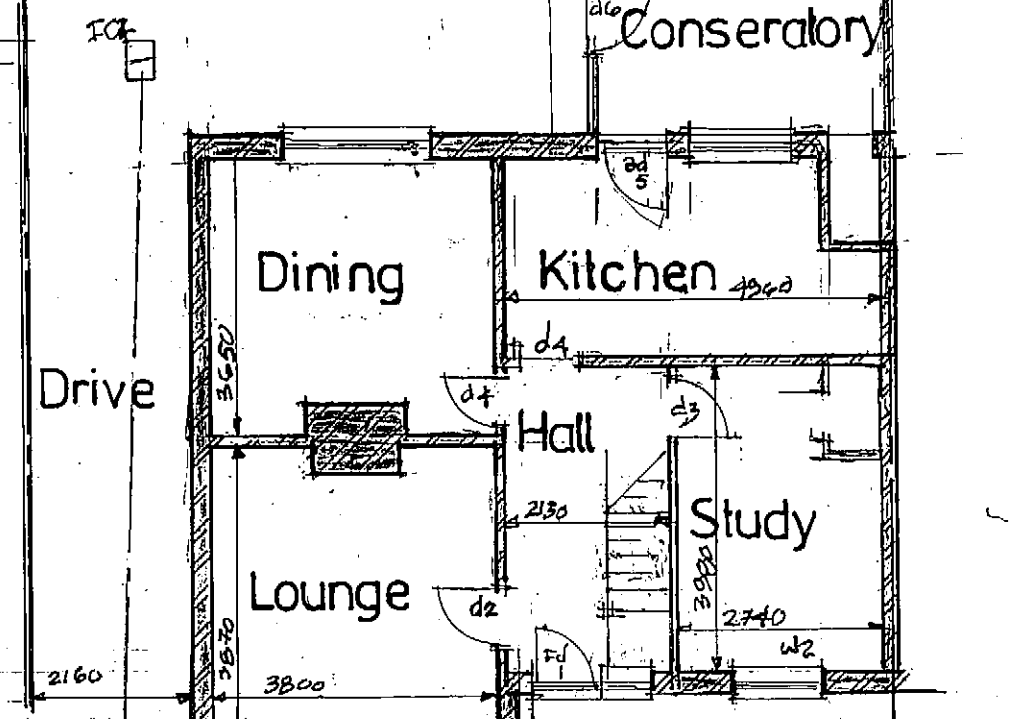


GROUND FLOOR PLAN


Key

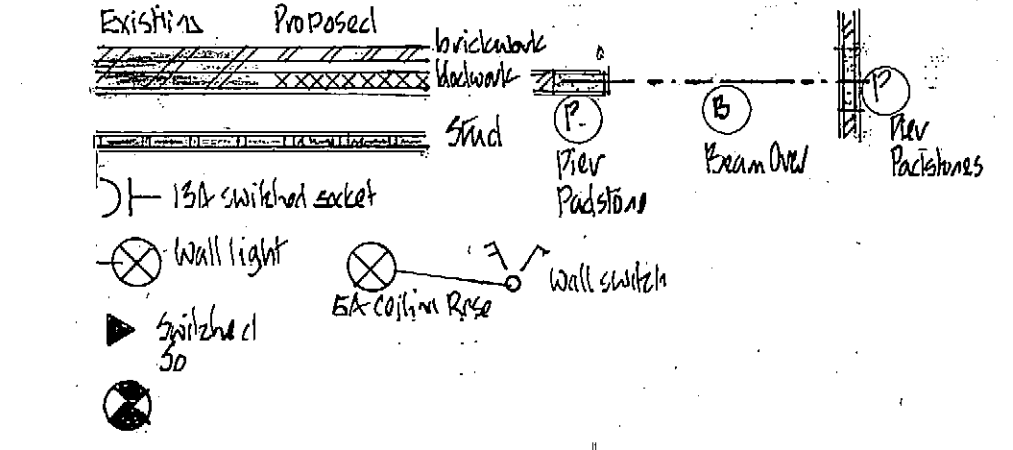


BLOCK PLAN 1:200

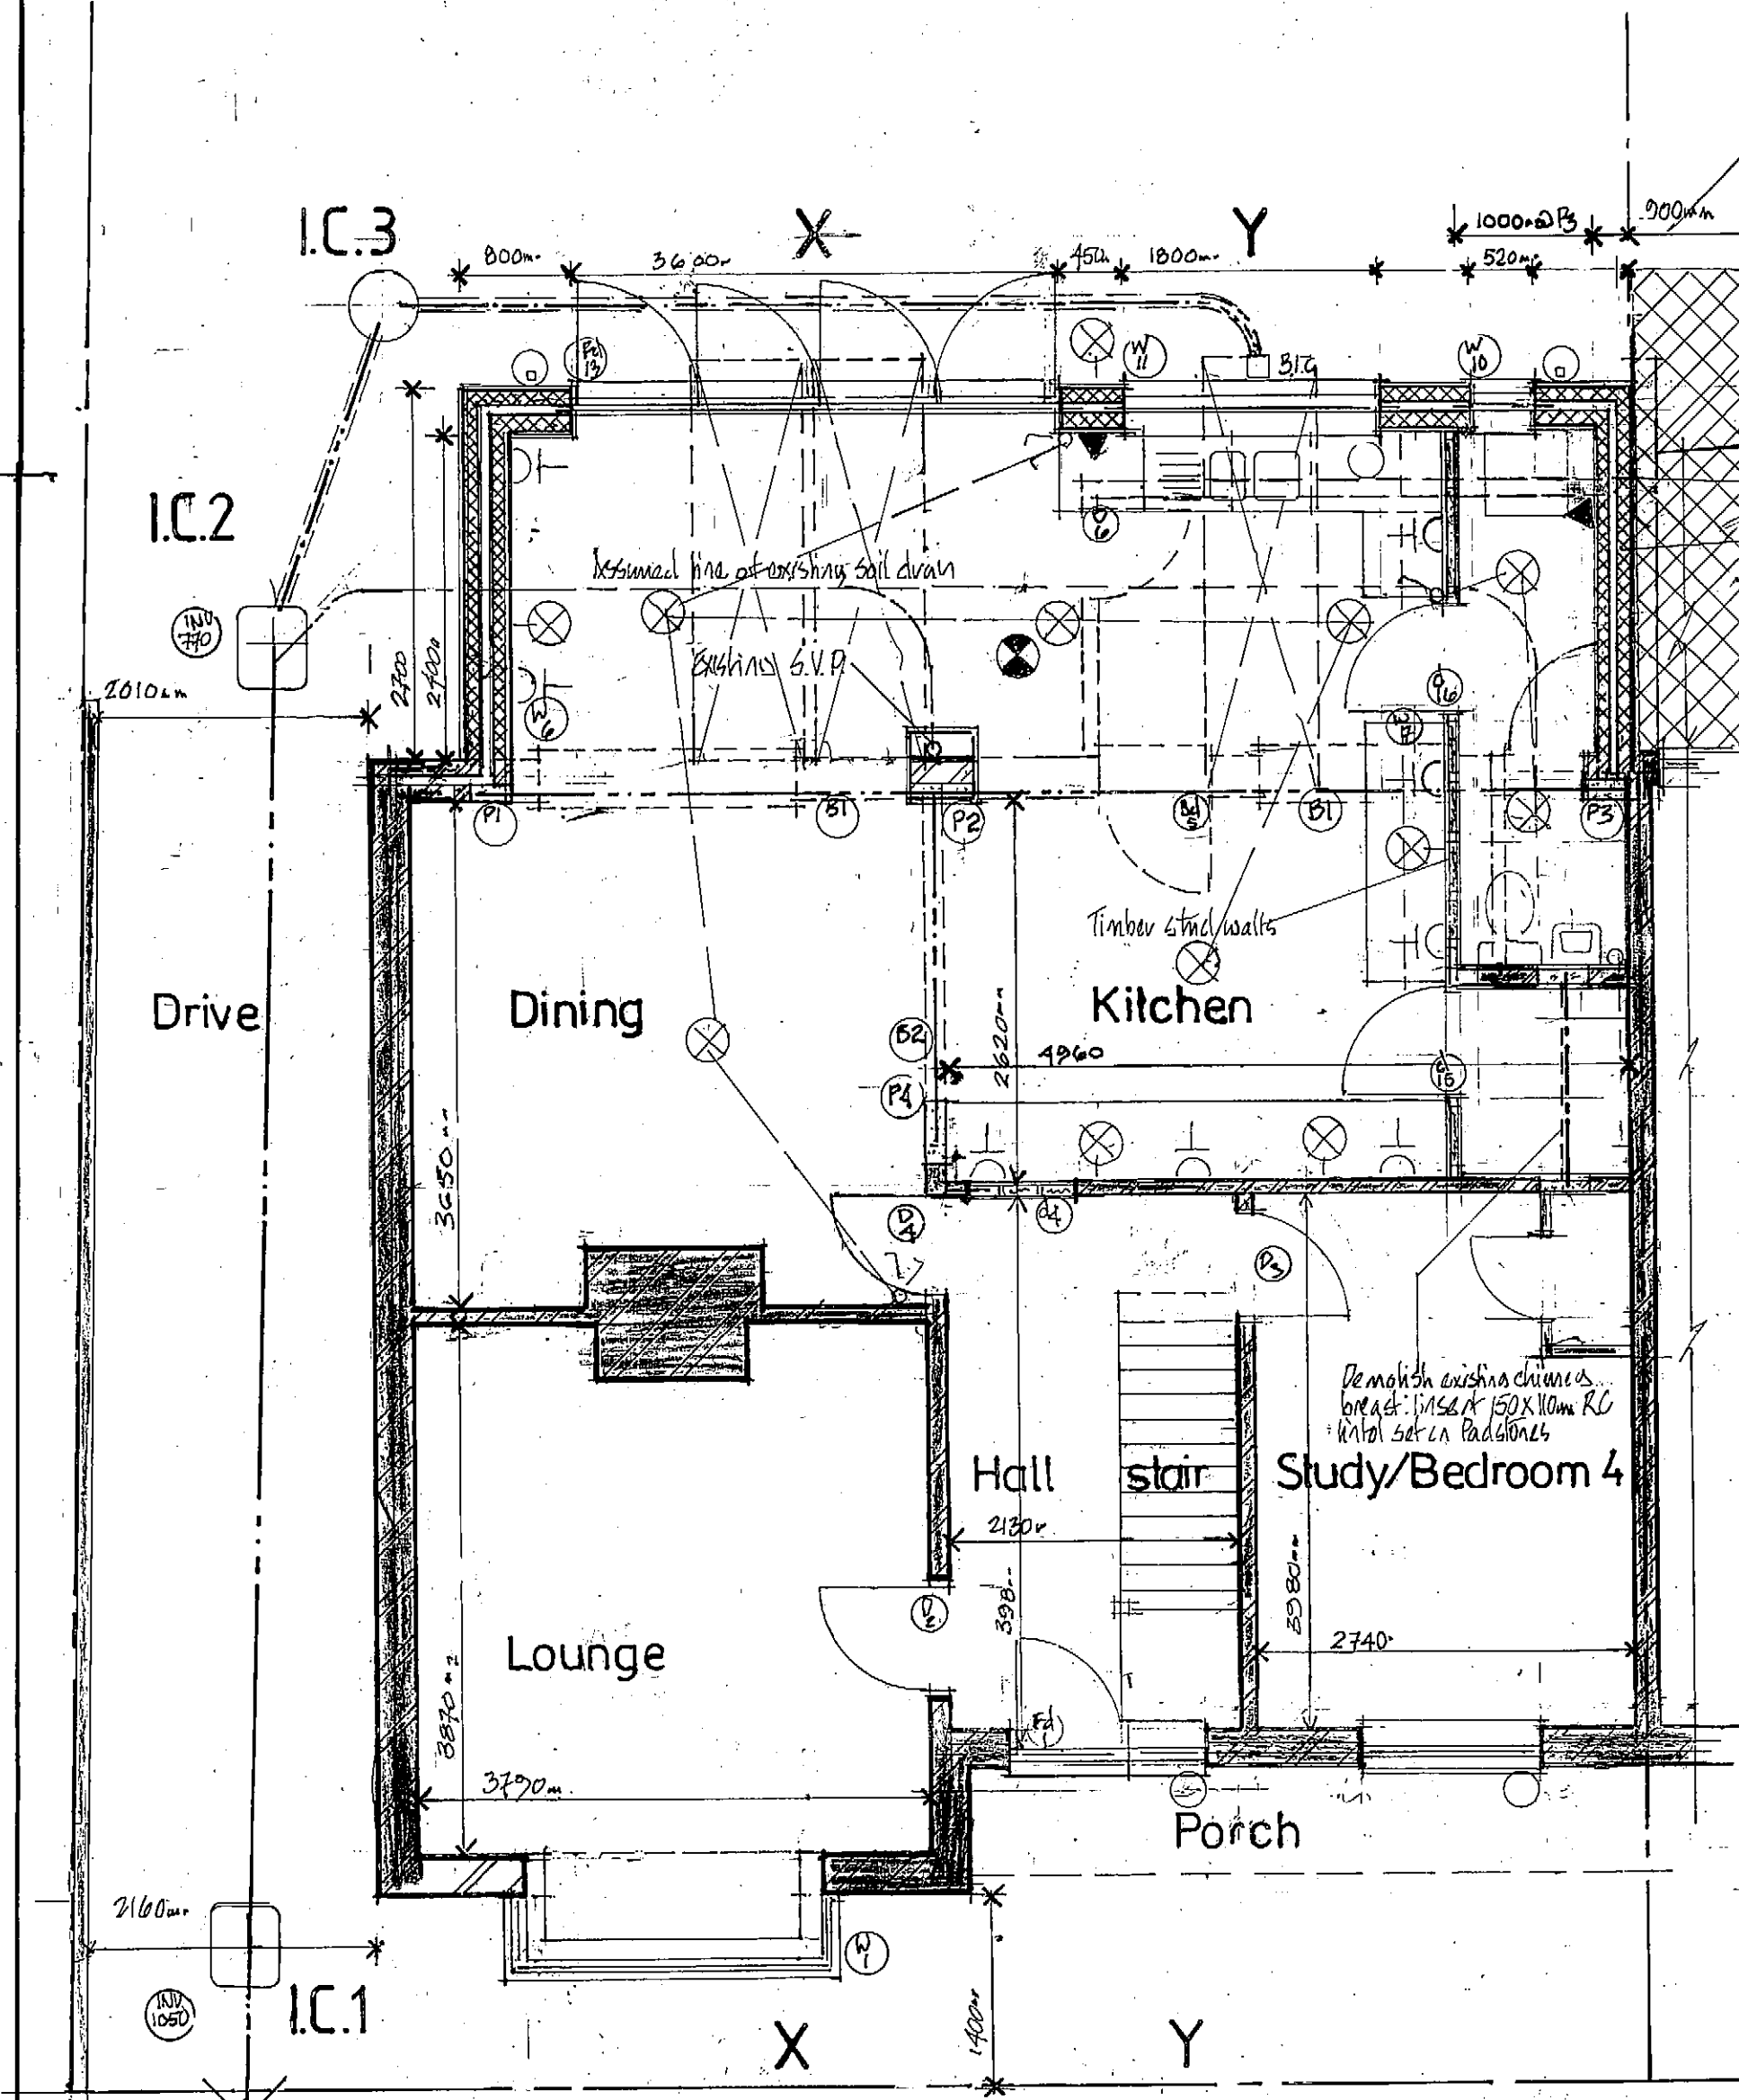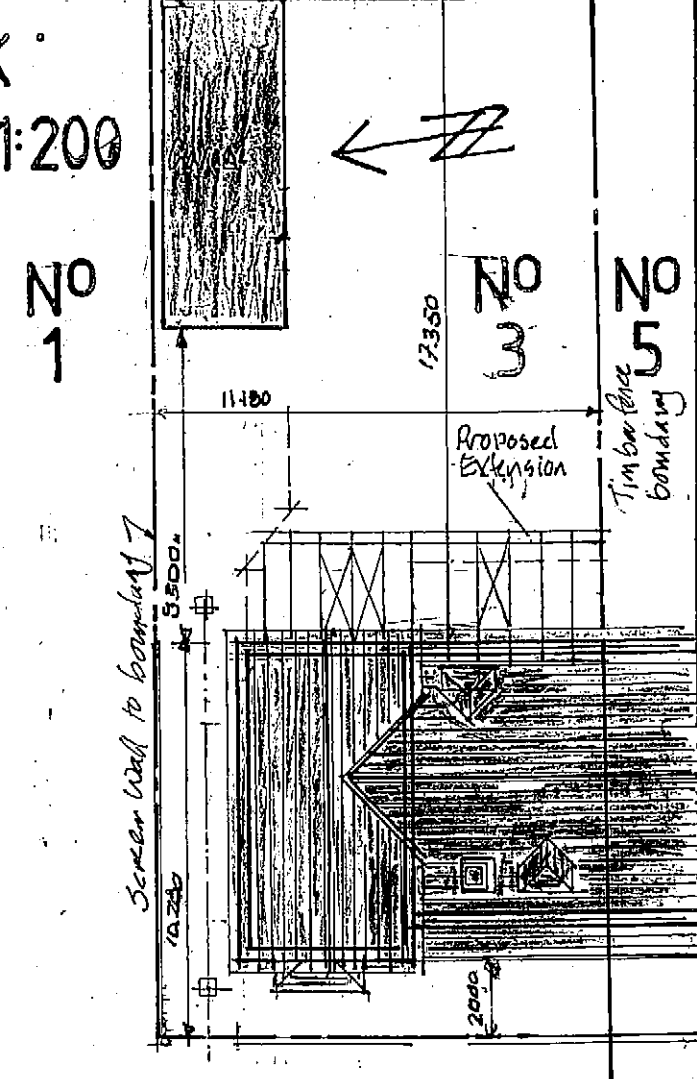


GROUND FLOOR PLAN 1:50

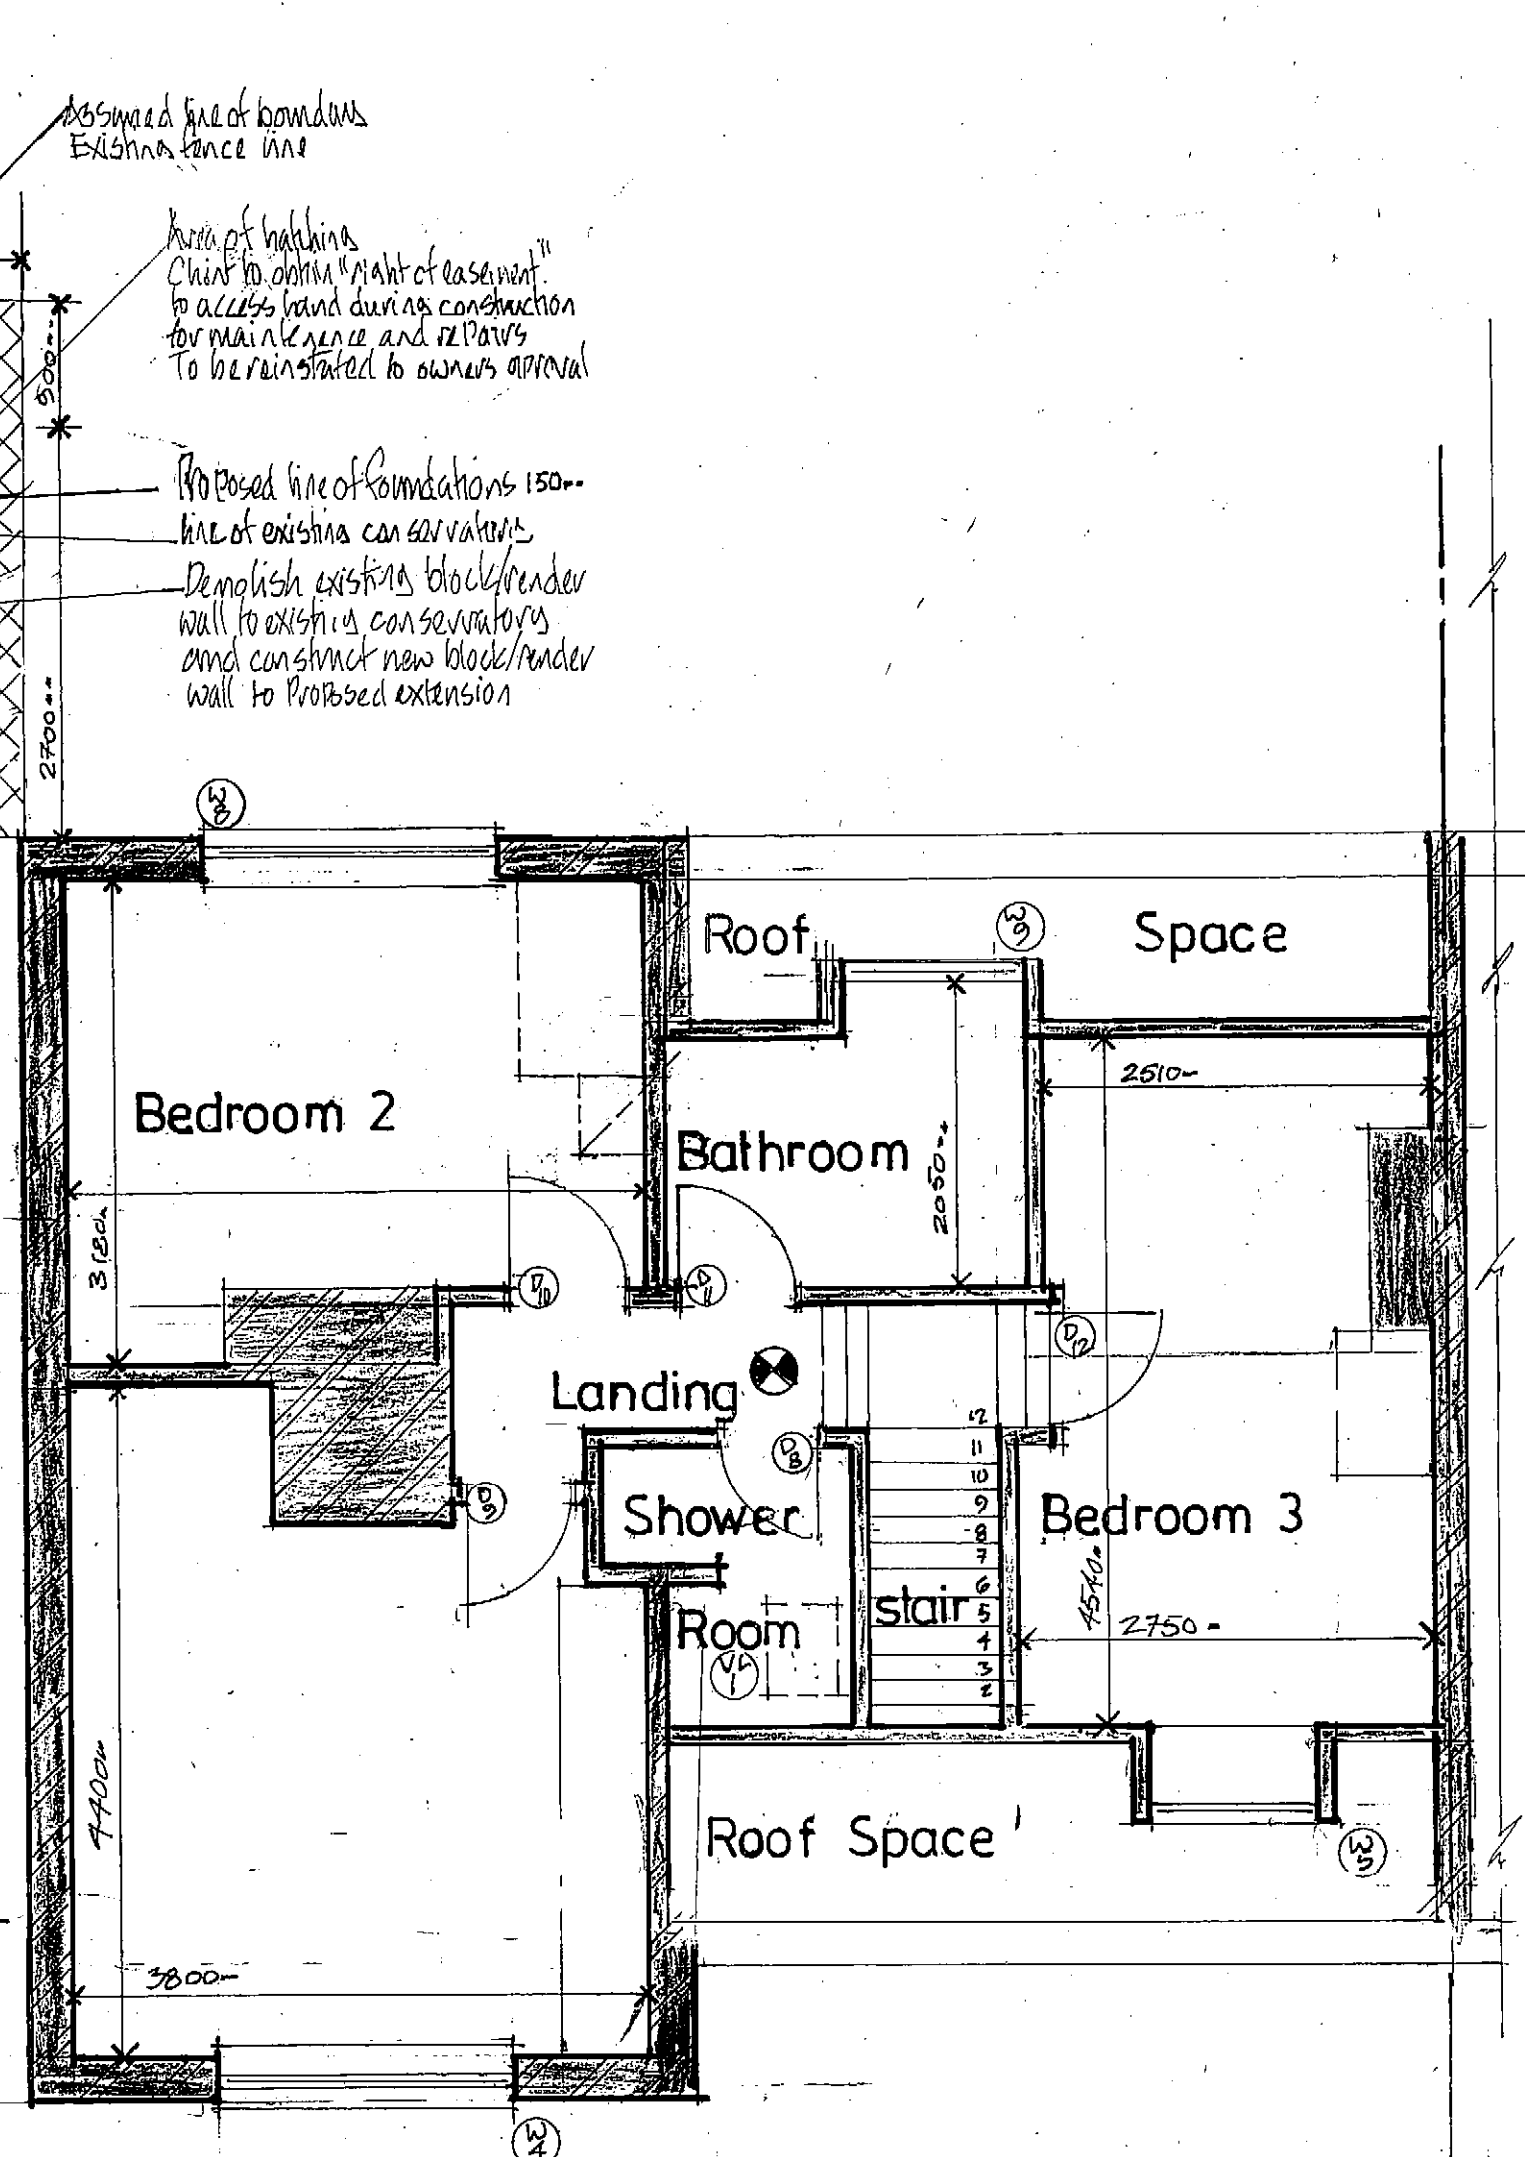

FIRST FLOOR PLAN

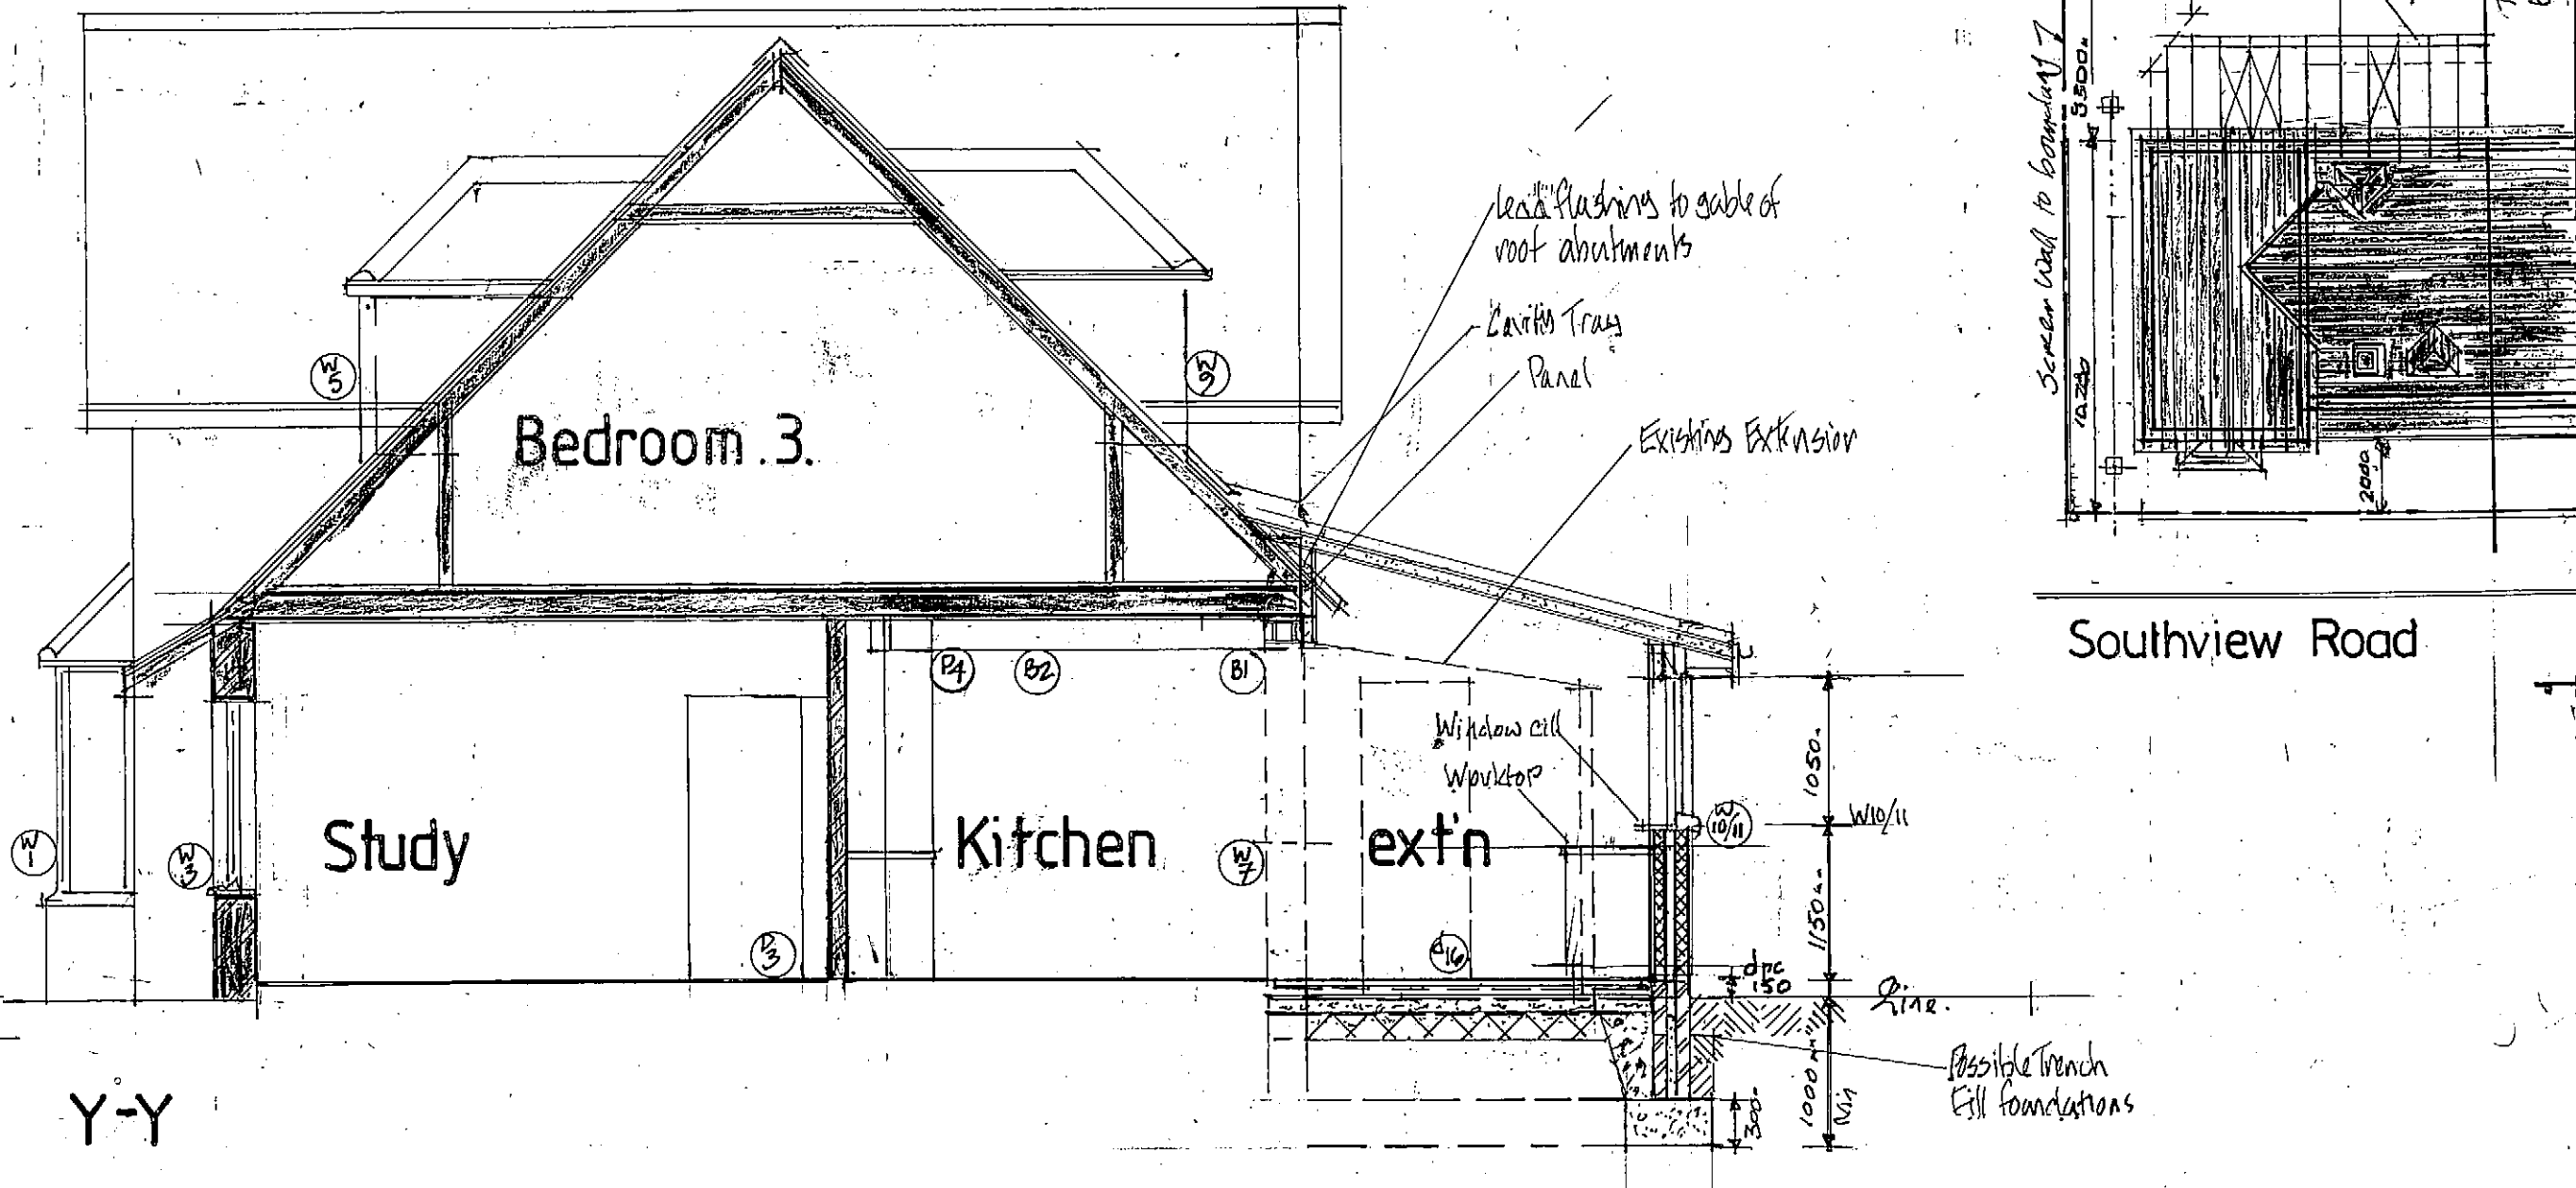

TYPICAL SECTIONS 1:50

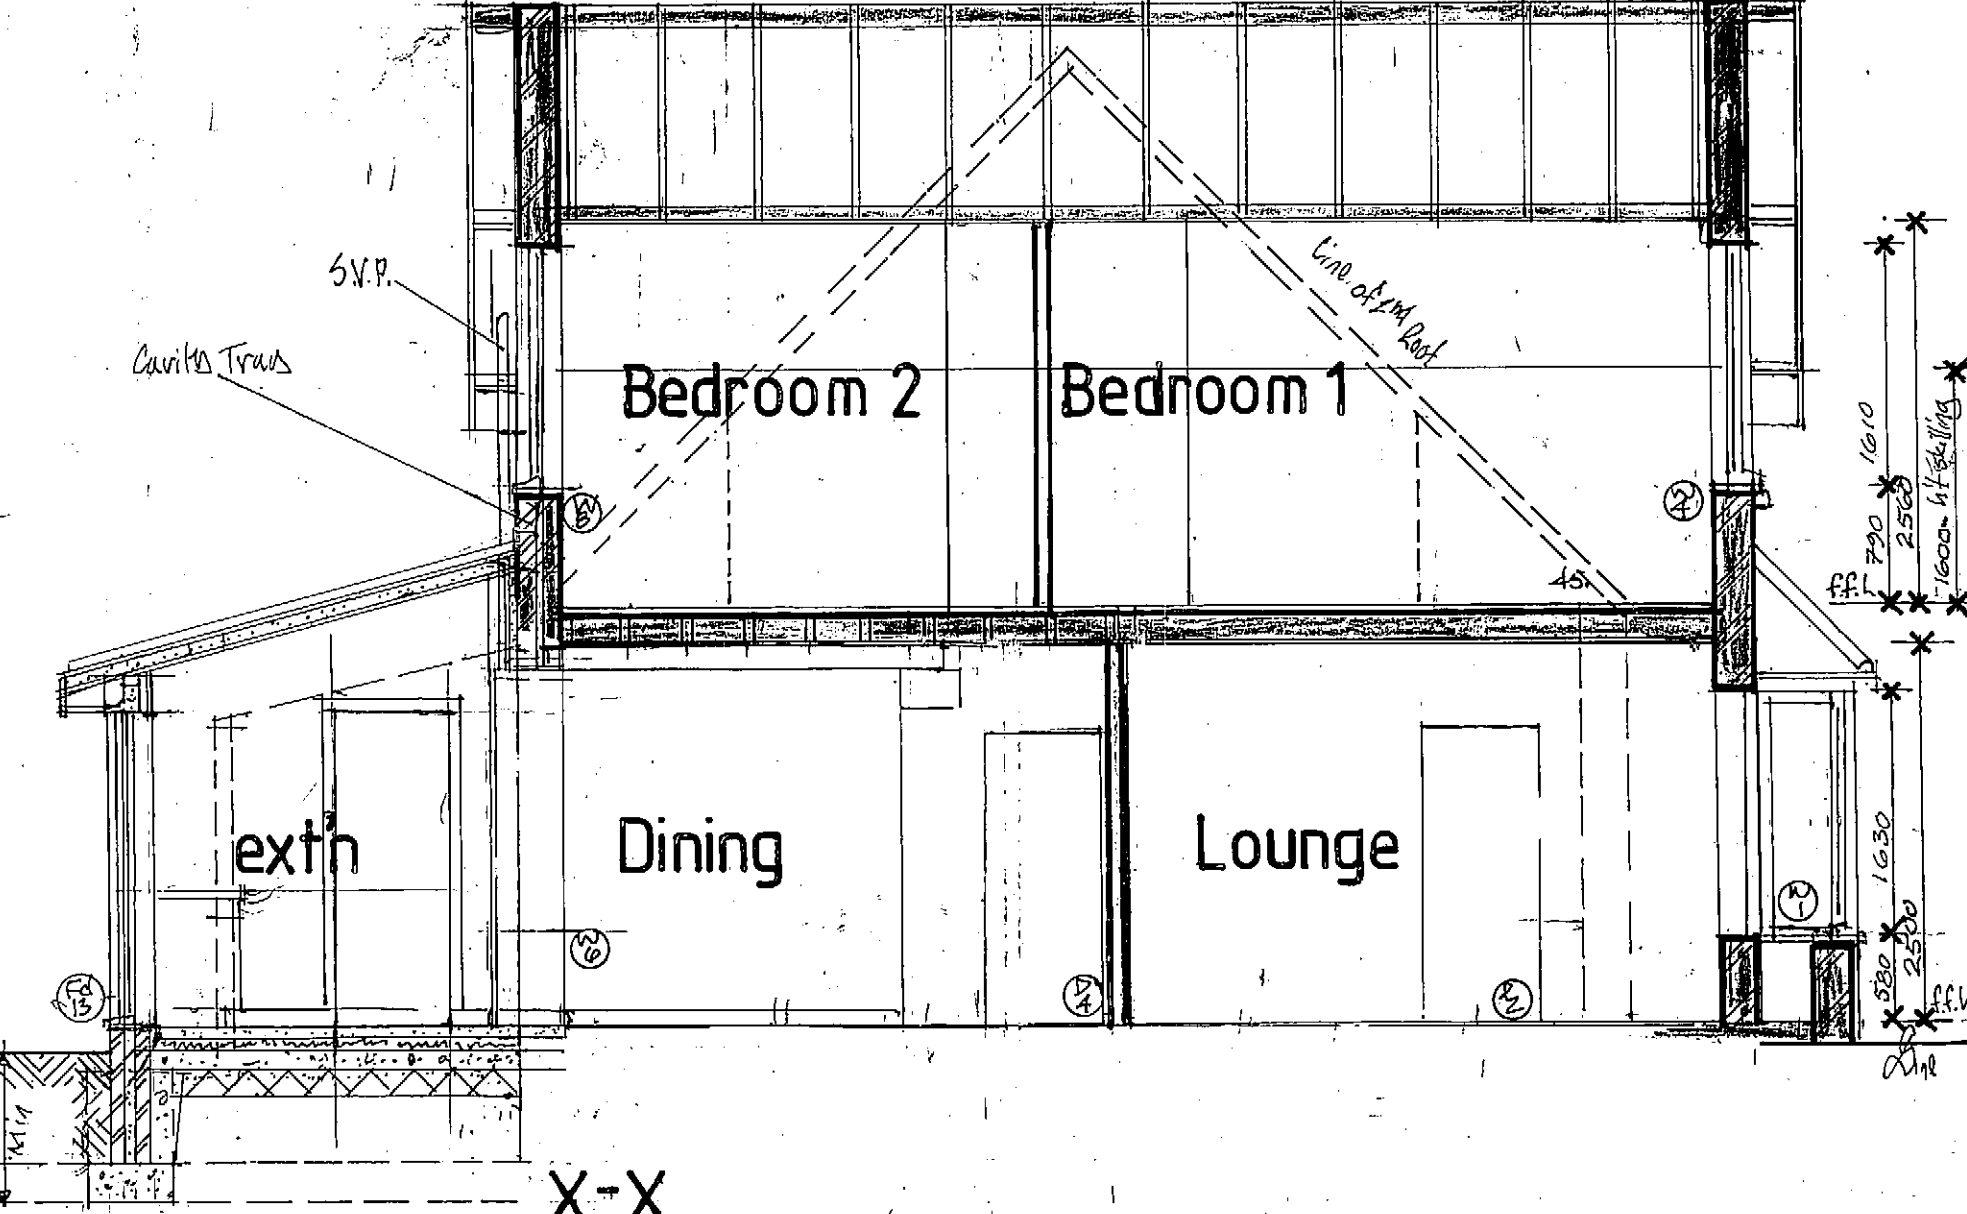

Scales 1:50 1:100 1:200	Structural engineer	N.B. Not suitable for Planning Purposes for construction only. Do not scale this plan. Check all measurements on site. Drawings to be read in conjunction with Specification CMA 05/20 sketch to Local Authority. Provide with structural engineers recommendations.	Clients: D & L EVANS Location: 3, Southview Road, Felpham, Bognor Regis. PO22 7JA Description of works: - Proposed alterations and additions to ground floor.	Sketch Plan.3. Working Drawing	drg NO C.M.G 05/20
---	----------------------------	---	--	--	---