


All materials used in the new work are to match existing

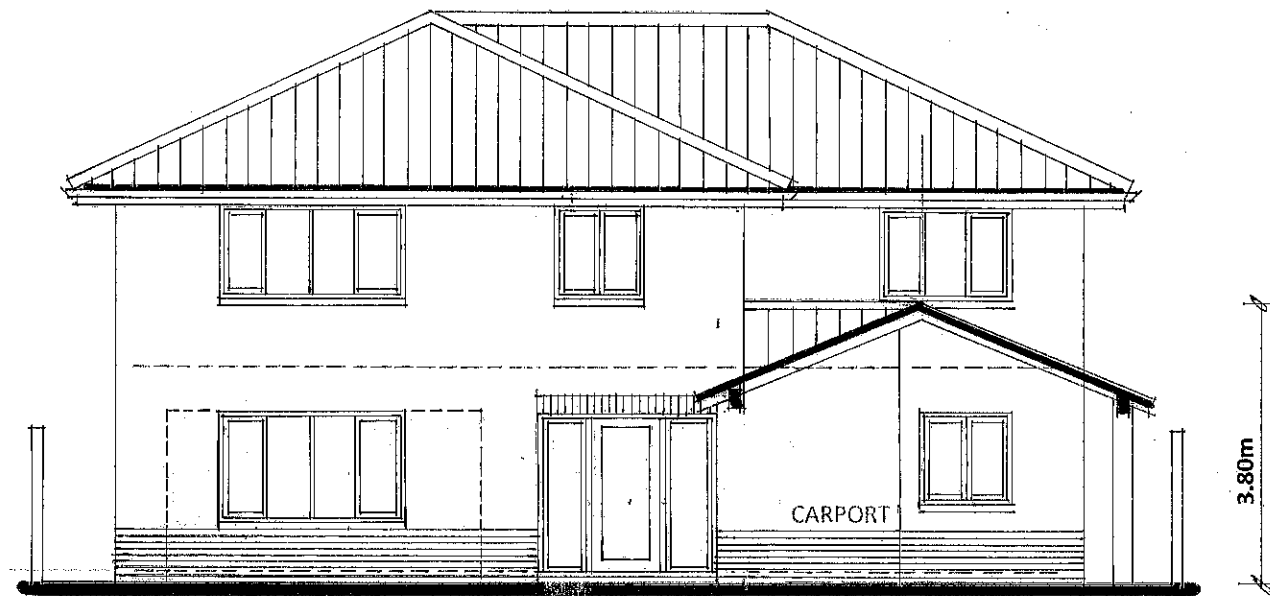


WEST ELEVATION OF HOUSE

Garage door removed and replaced with windows to playroom. All materials to match existing



WEST ELEVATION TO LIMMARD WAY

New roof over store and carport. All materials to match existing

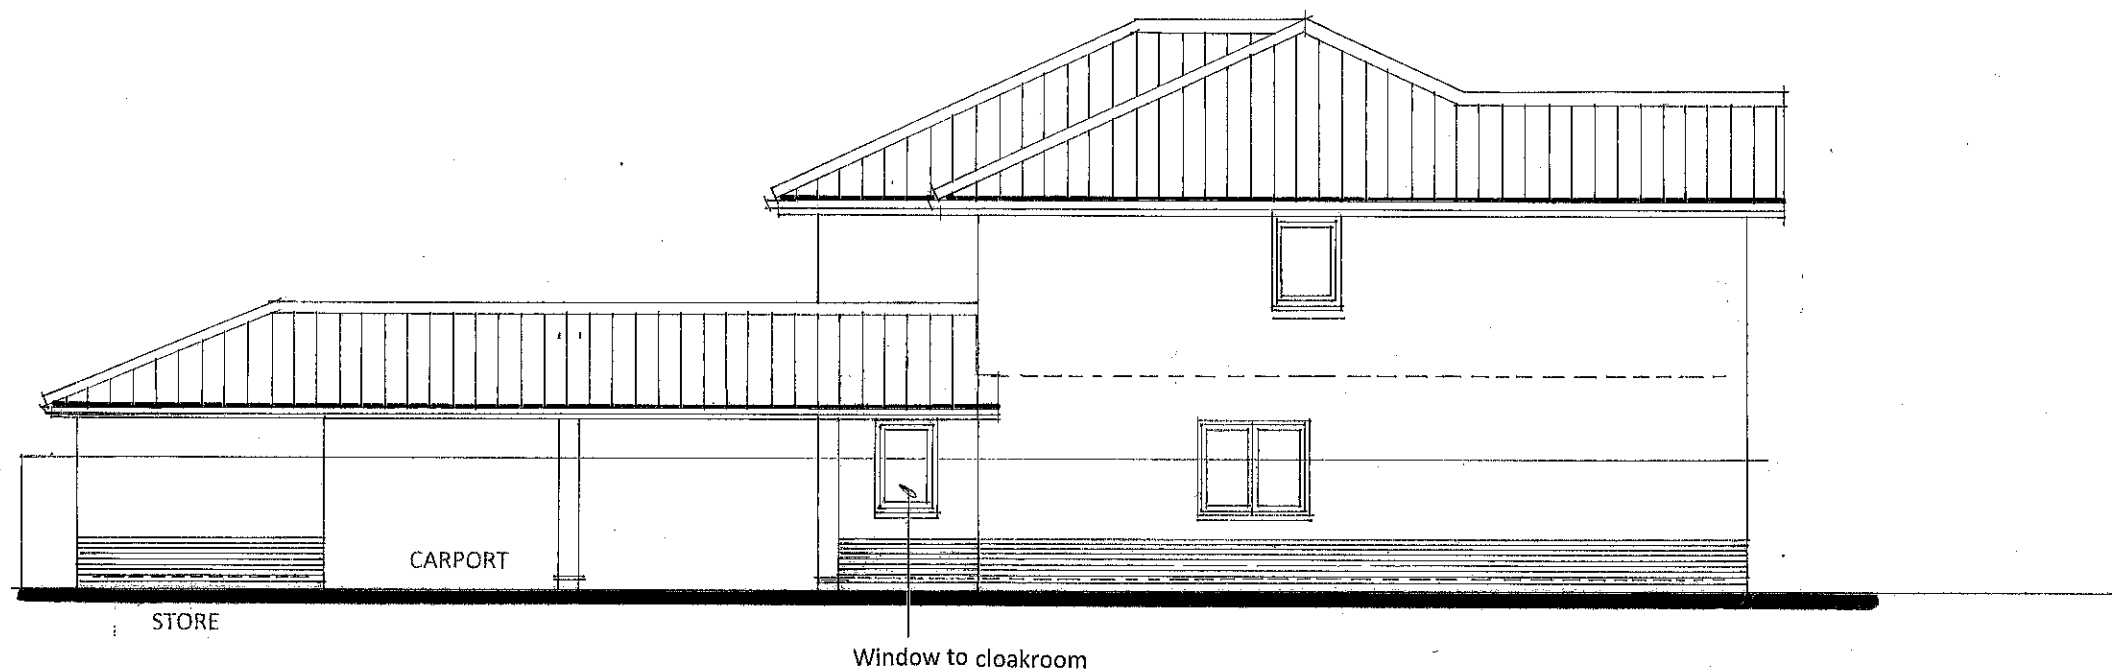

SOUTH ELEVATION

All materials to match existing
Existing boundary not shown (height indicated only)

NOTES

This drawing is the copyright of the Architect and must not be reproduced or used without the Architect's permission. Figured dimensions are to take precedence over scaled dimensions. The Contractor is responsible for checking all figured dimensions on drawings against actual site dimensions. Scaled dimensions are not to be used for construction and setting out purposes. Any discrepancies are to be reported to the Architect. This drawing should be read in conjunction with schedules, specifications and engineers drawings and details where applicable.

**DAVID BENNETT
ARCHITECTS**

THE OLD COTTAGE
10 VICARAGE LANE, FELPHAM
WEST SUSSEX PO22 7EA
tel: 01243 842619 and 07932 757144
e-mail: davidbennettarch@excite.com

CLIENT

MR AND MRS A DUNN

PROJECT

**EXTENSION AND ALTERATIONS
6A LIMMARD WAY SUMMERLEY
BOGNOR REGIS PO22 7NH**

DRAWING TITLE

ELEVATIONS

SCALE

1/100 at A3

REFERENCE

11278.05