


All materials used in the new work are to match existing



EAST ELEVATION TO REAR GARDEN

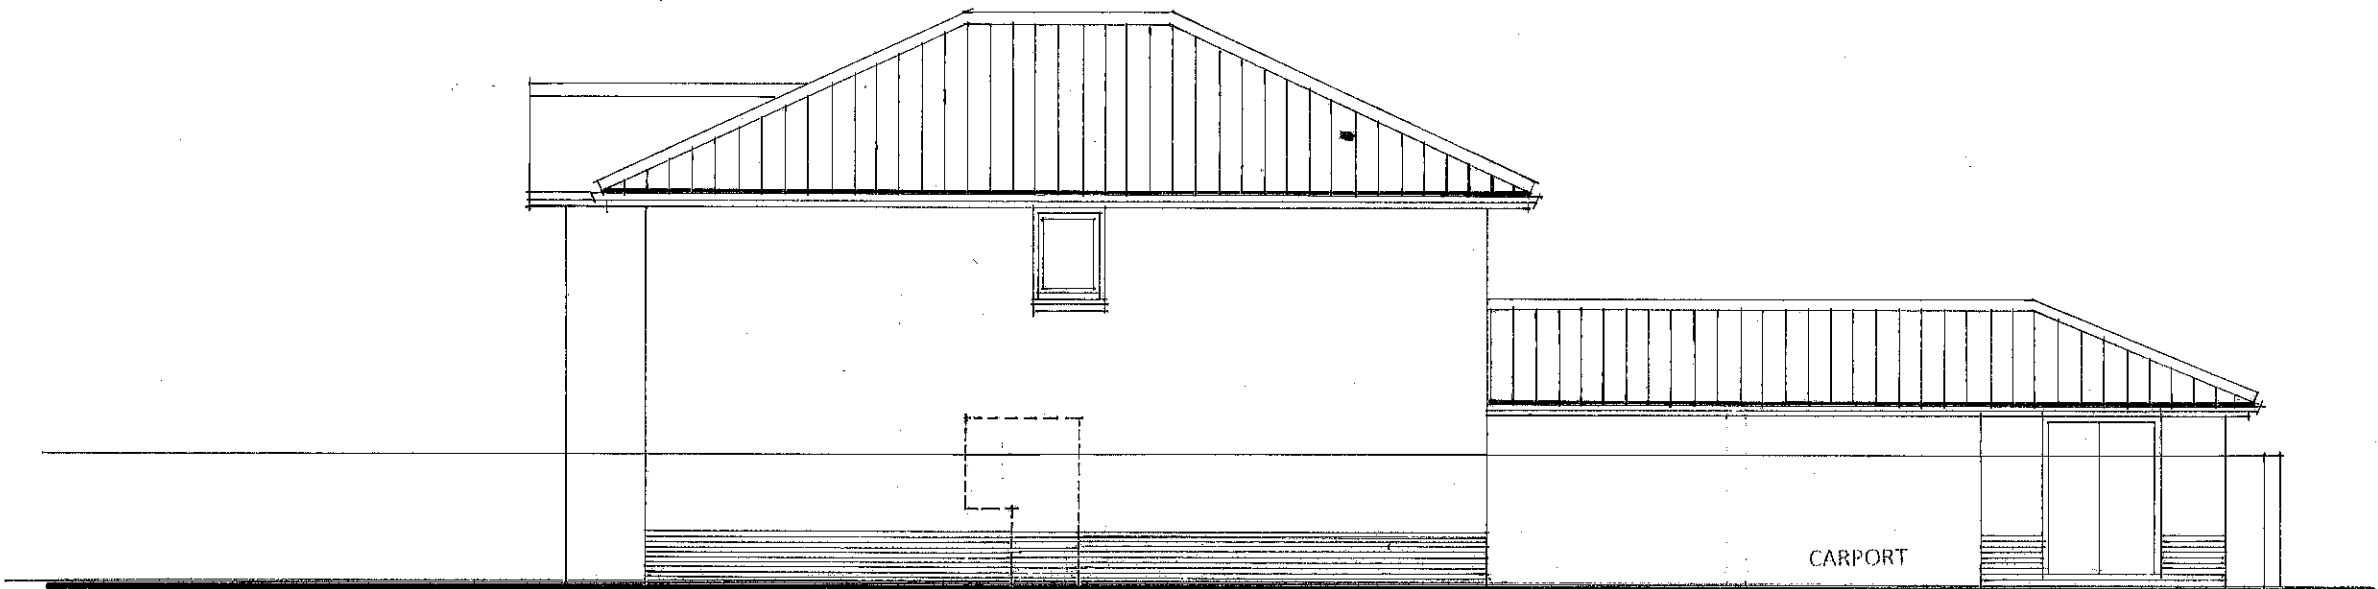

Door and sidelight removed and opening
infilled

NORTH ELEVATION

NOTES

This drawing is the copyright of the Architect and must not be reproduced or used without the Architect's permission. Figured dimensions are to take precedence over scaled dimensions. The Contractor is responsible for checking all figured dimensions on drawings against actual site dimensions. Scaled dimensions are not to be used for construction and setting out purposes. Any discrepancies are to be reported to the Architect. This drawing should be read in conjunction with schedules, specifications and engineers drawings and details where applicable.

DAVID BENNETT
ARCHITECTS

THE OLD COTTAGE
10 VICARAGE LANE, FELPHAM
WEST SUSSEX PO22 7EA
tel: 01243 842619 and 07932 757144
e-mail: davidbennettarch@excite.com

CLIENT

MR AND MRS A DUNN

PROJECT

EXTENSION AND ALTERATIONS
6A LIMMARD WAY SUMMERLEY
BOGNOR REGIS PO22 7NH

DRAWING TITLE

PROPOSED NORTH AND EAST ELEVATIONS

SCALE

1/100 at A3

REFERENCE

11278.06