


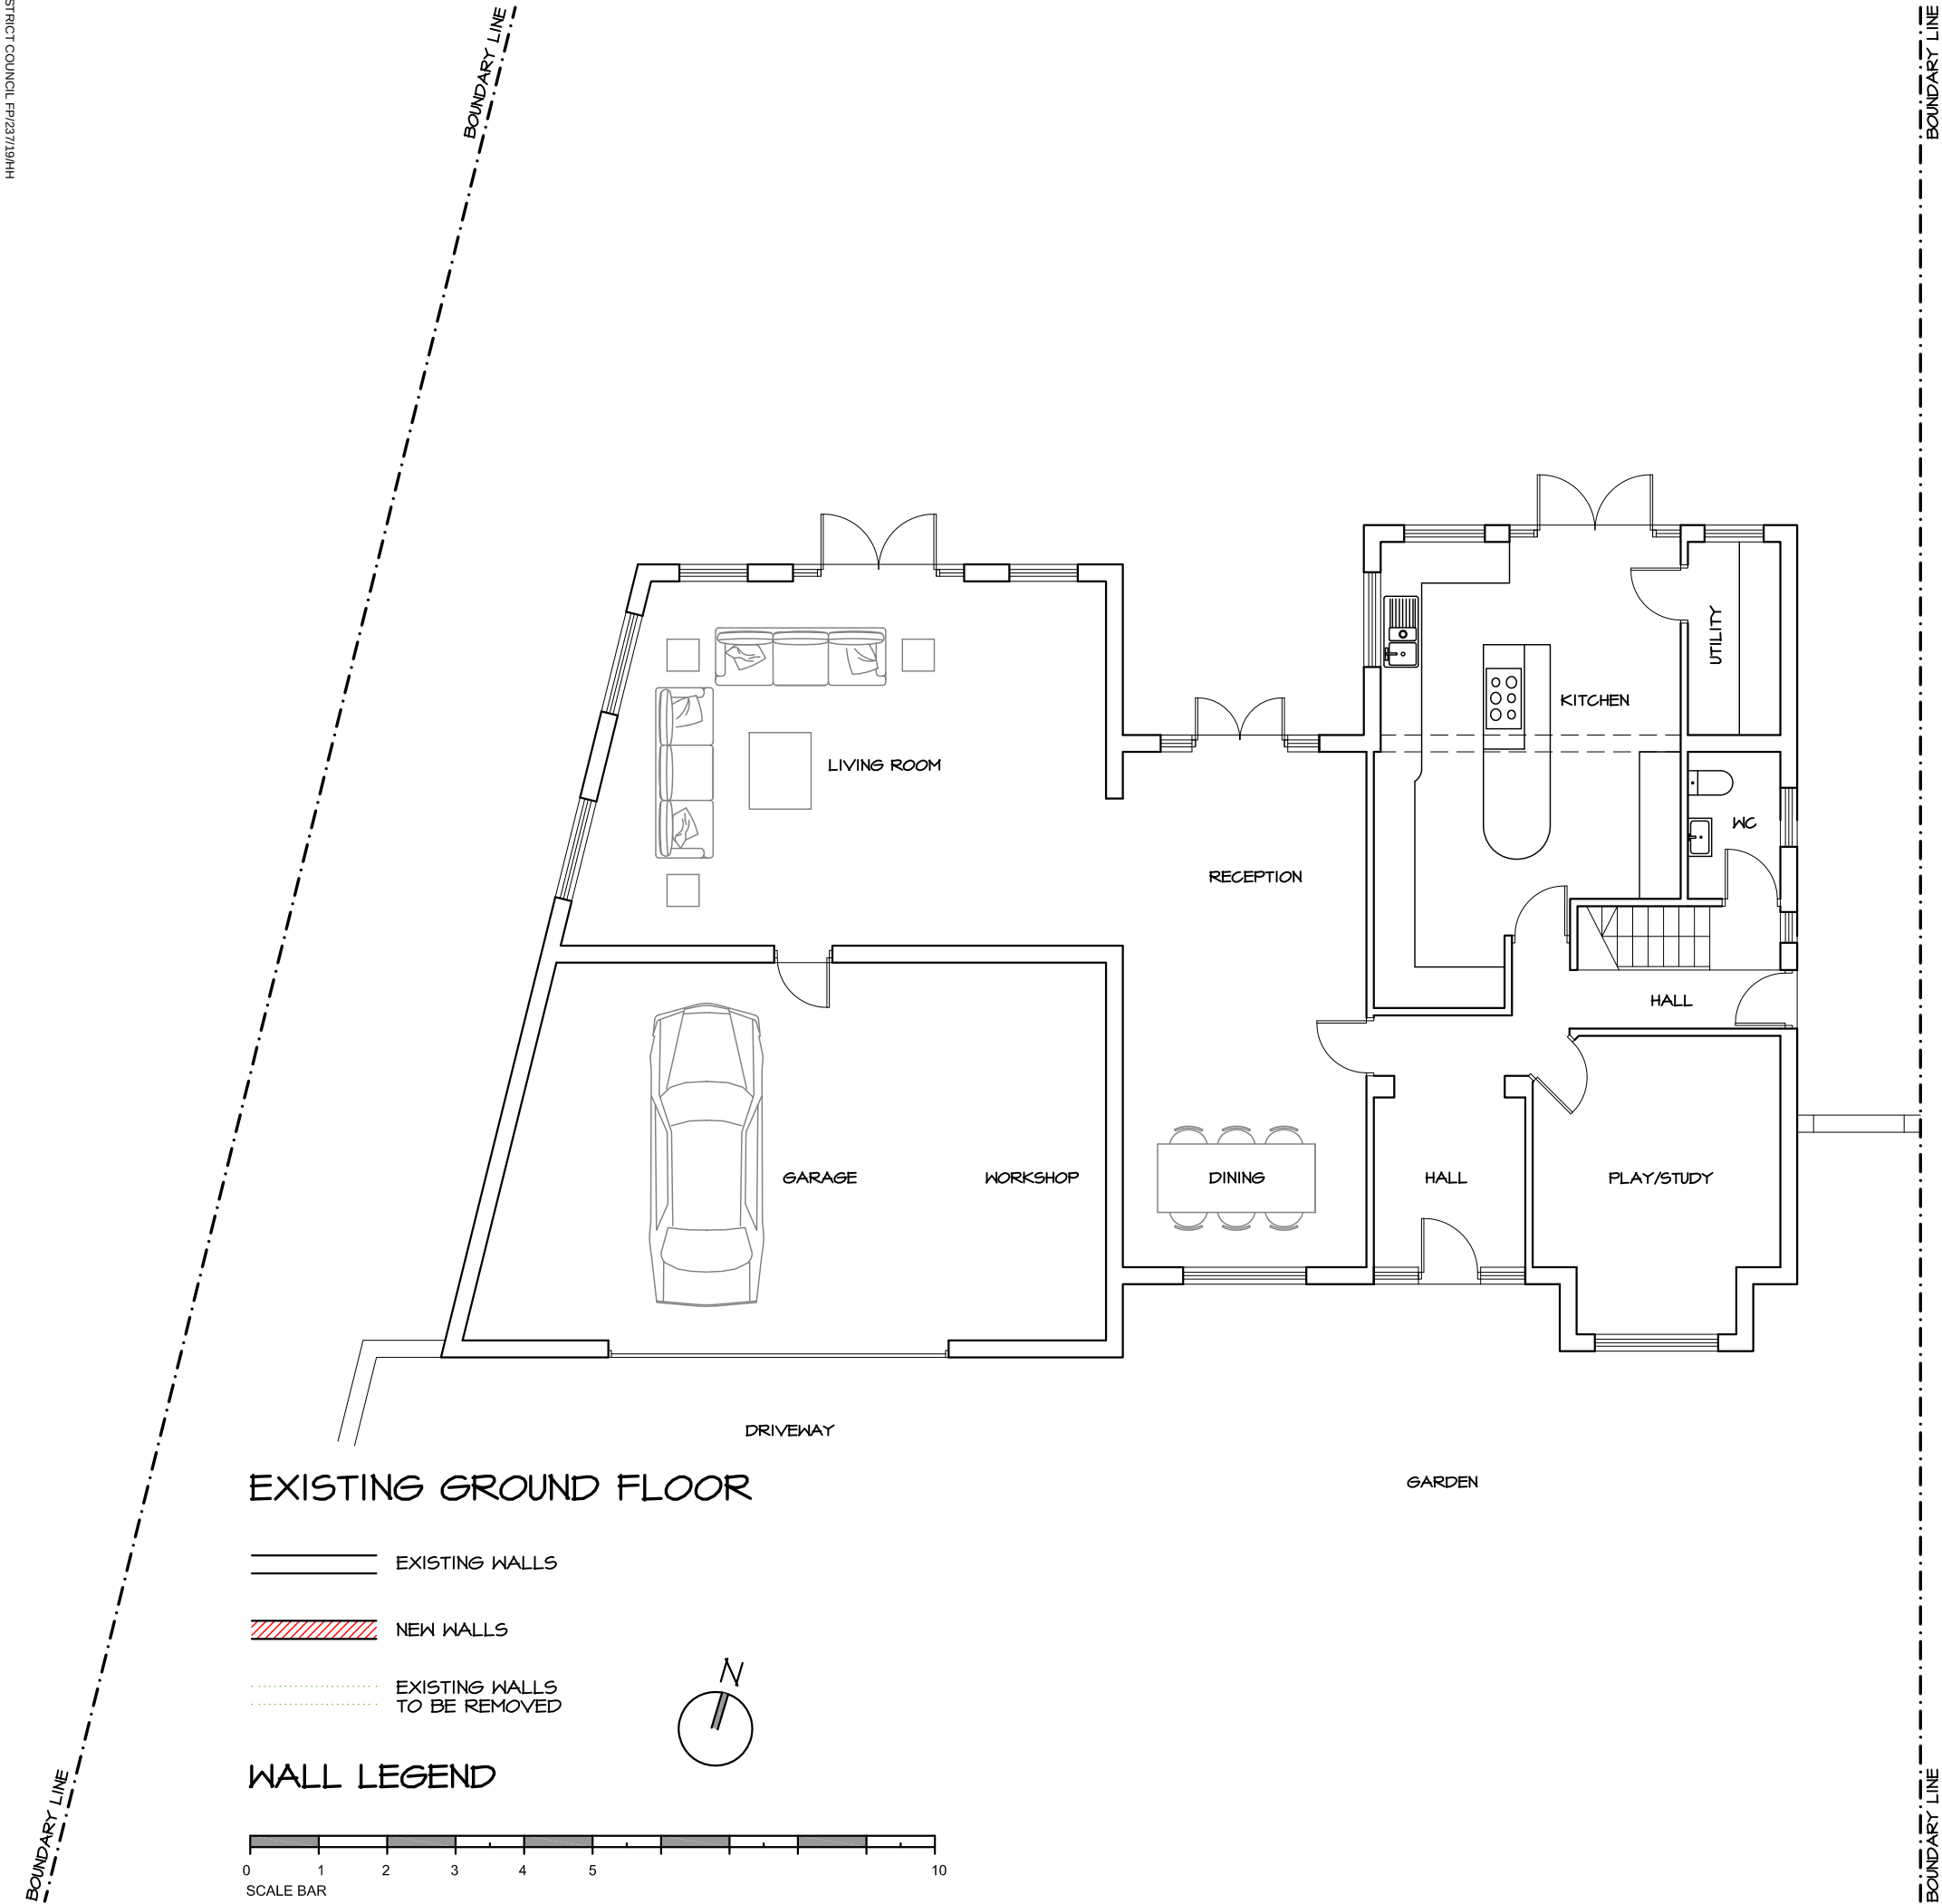

PLANNING APPLICATION

Project.

1 Davenport Road
Felpham West Sussex

Title.


Existing Ground Floor Plan

Scale: 1:100 @ A3

Date: October 2019

Drawing No:

1DR-101

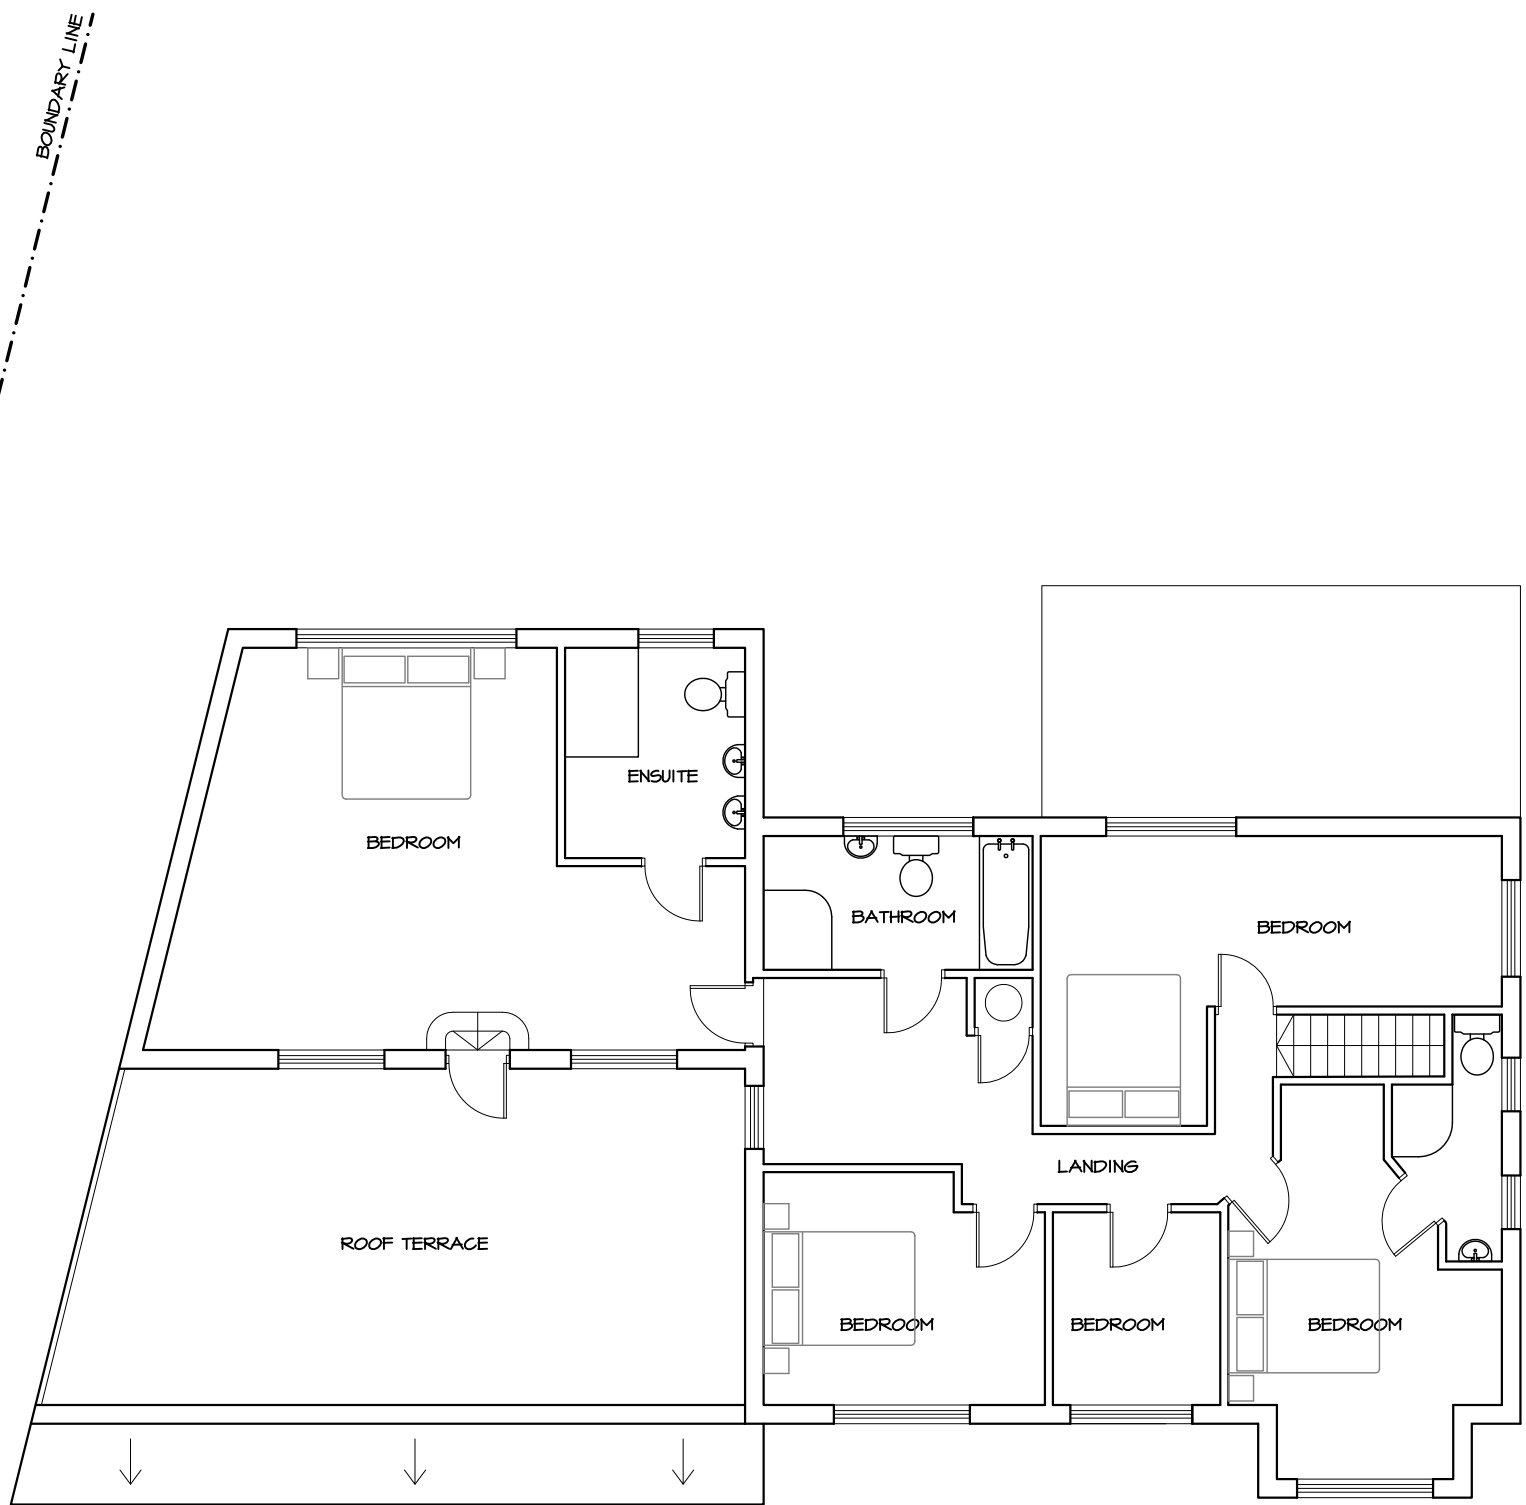


EXISTING FIRST FLOOR

- EXISTING WALLS
- NEW WALLS
- EXISTING WALLS TO BE REMOVED



WALL LEGEND

 

PLANNING APPLICATION

Project.

1 Davenport Road
Felpham West Sussex

Title.

Existing 1st Floor Plan

Scale: 1:100 @ A3
Date: October 2019

Drawing No:


1DR-102

ARCHITECTURE

DESIGN | DETAIL | MANAGE

www.dparc.co.uk

t: 07977 576244 e: dino_perone@hotmail.com

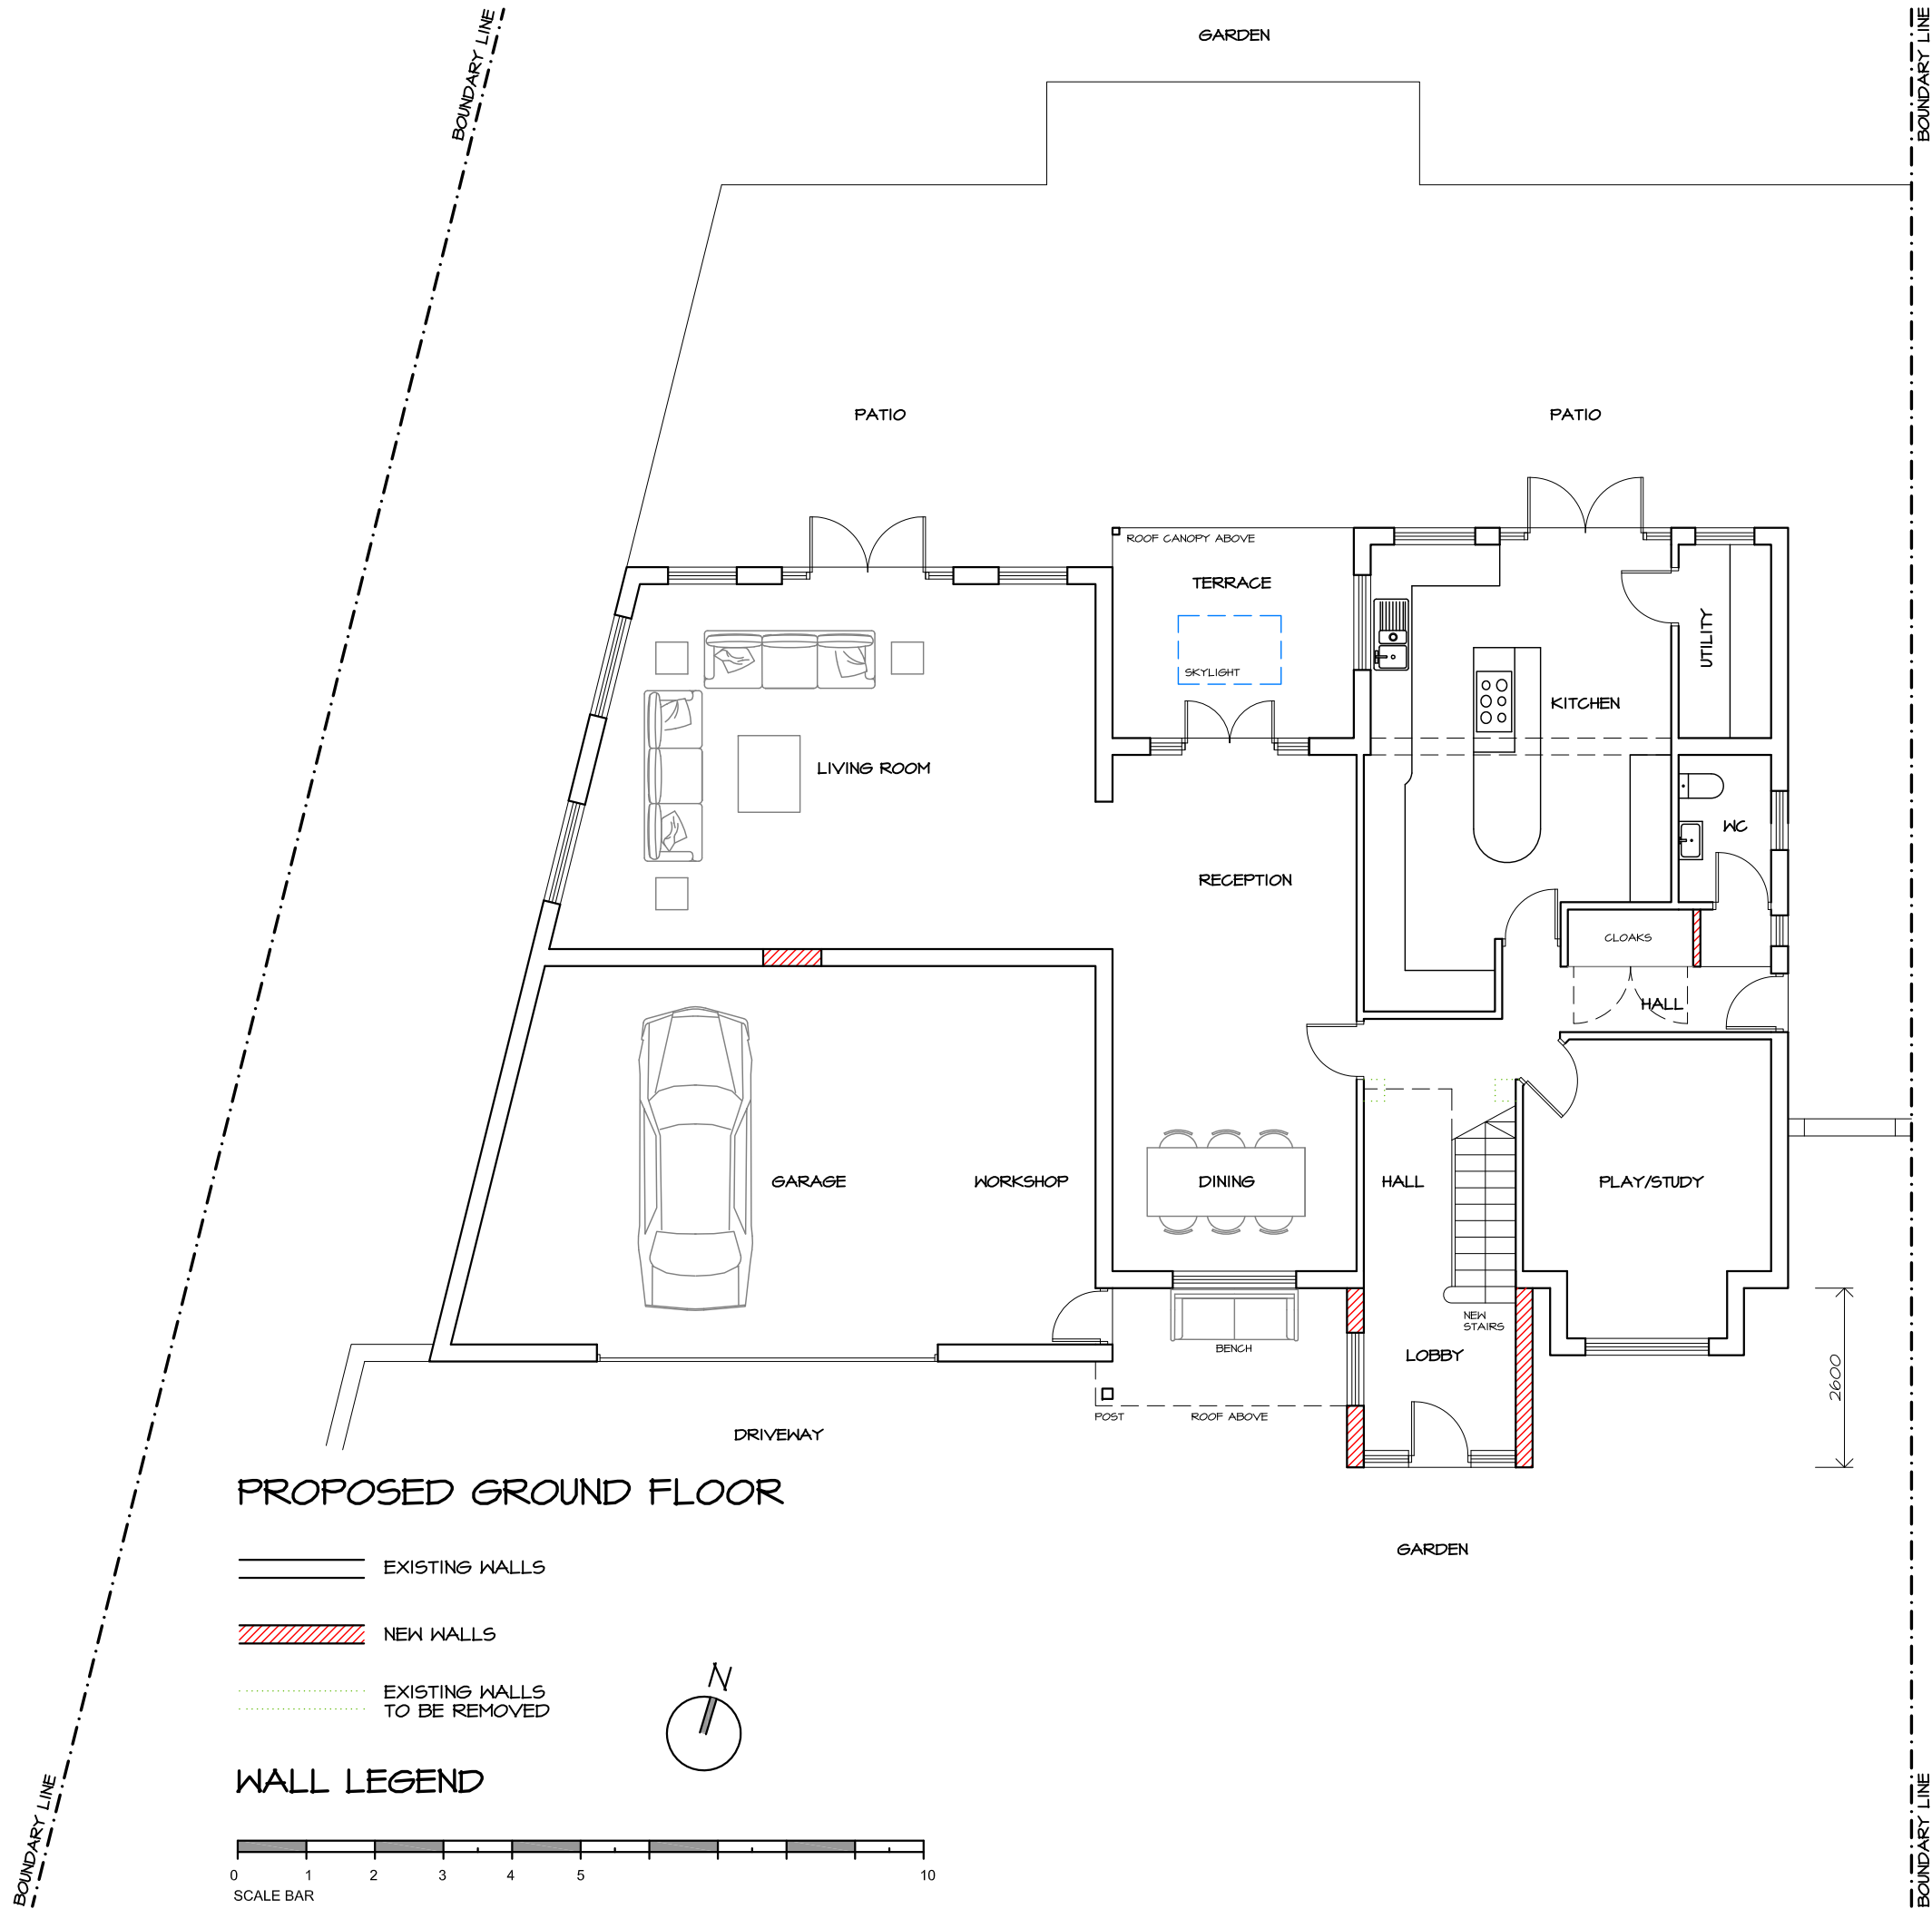

PLANNING APPLICATION

Project.

1 Davenport Road
Felpham West Sussex

Title.


Proposed Ground Floor Plan

Scale: 1:100 @ A3

Date: October 2019

Drawing No:

1DR-103

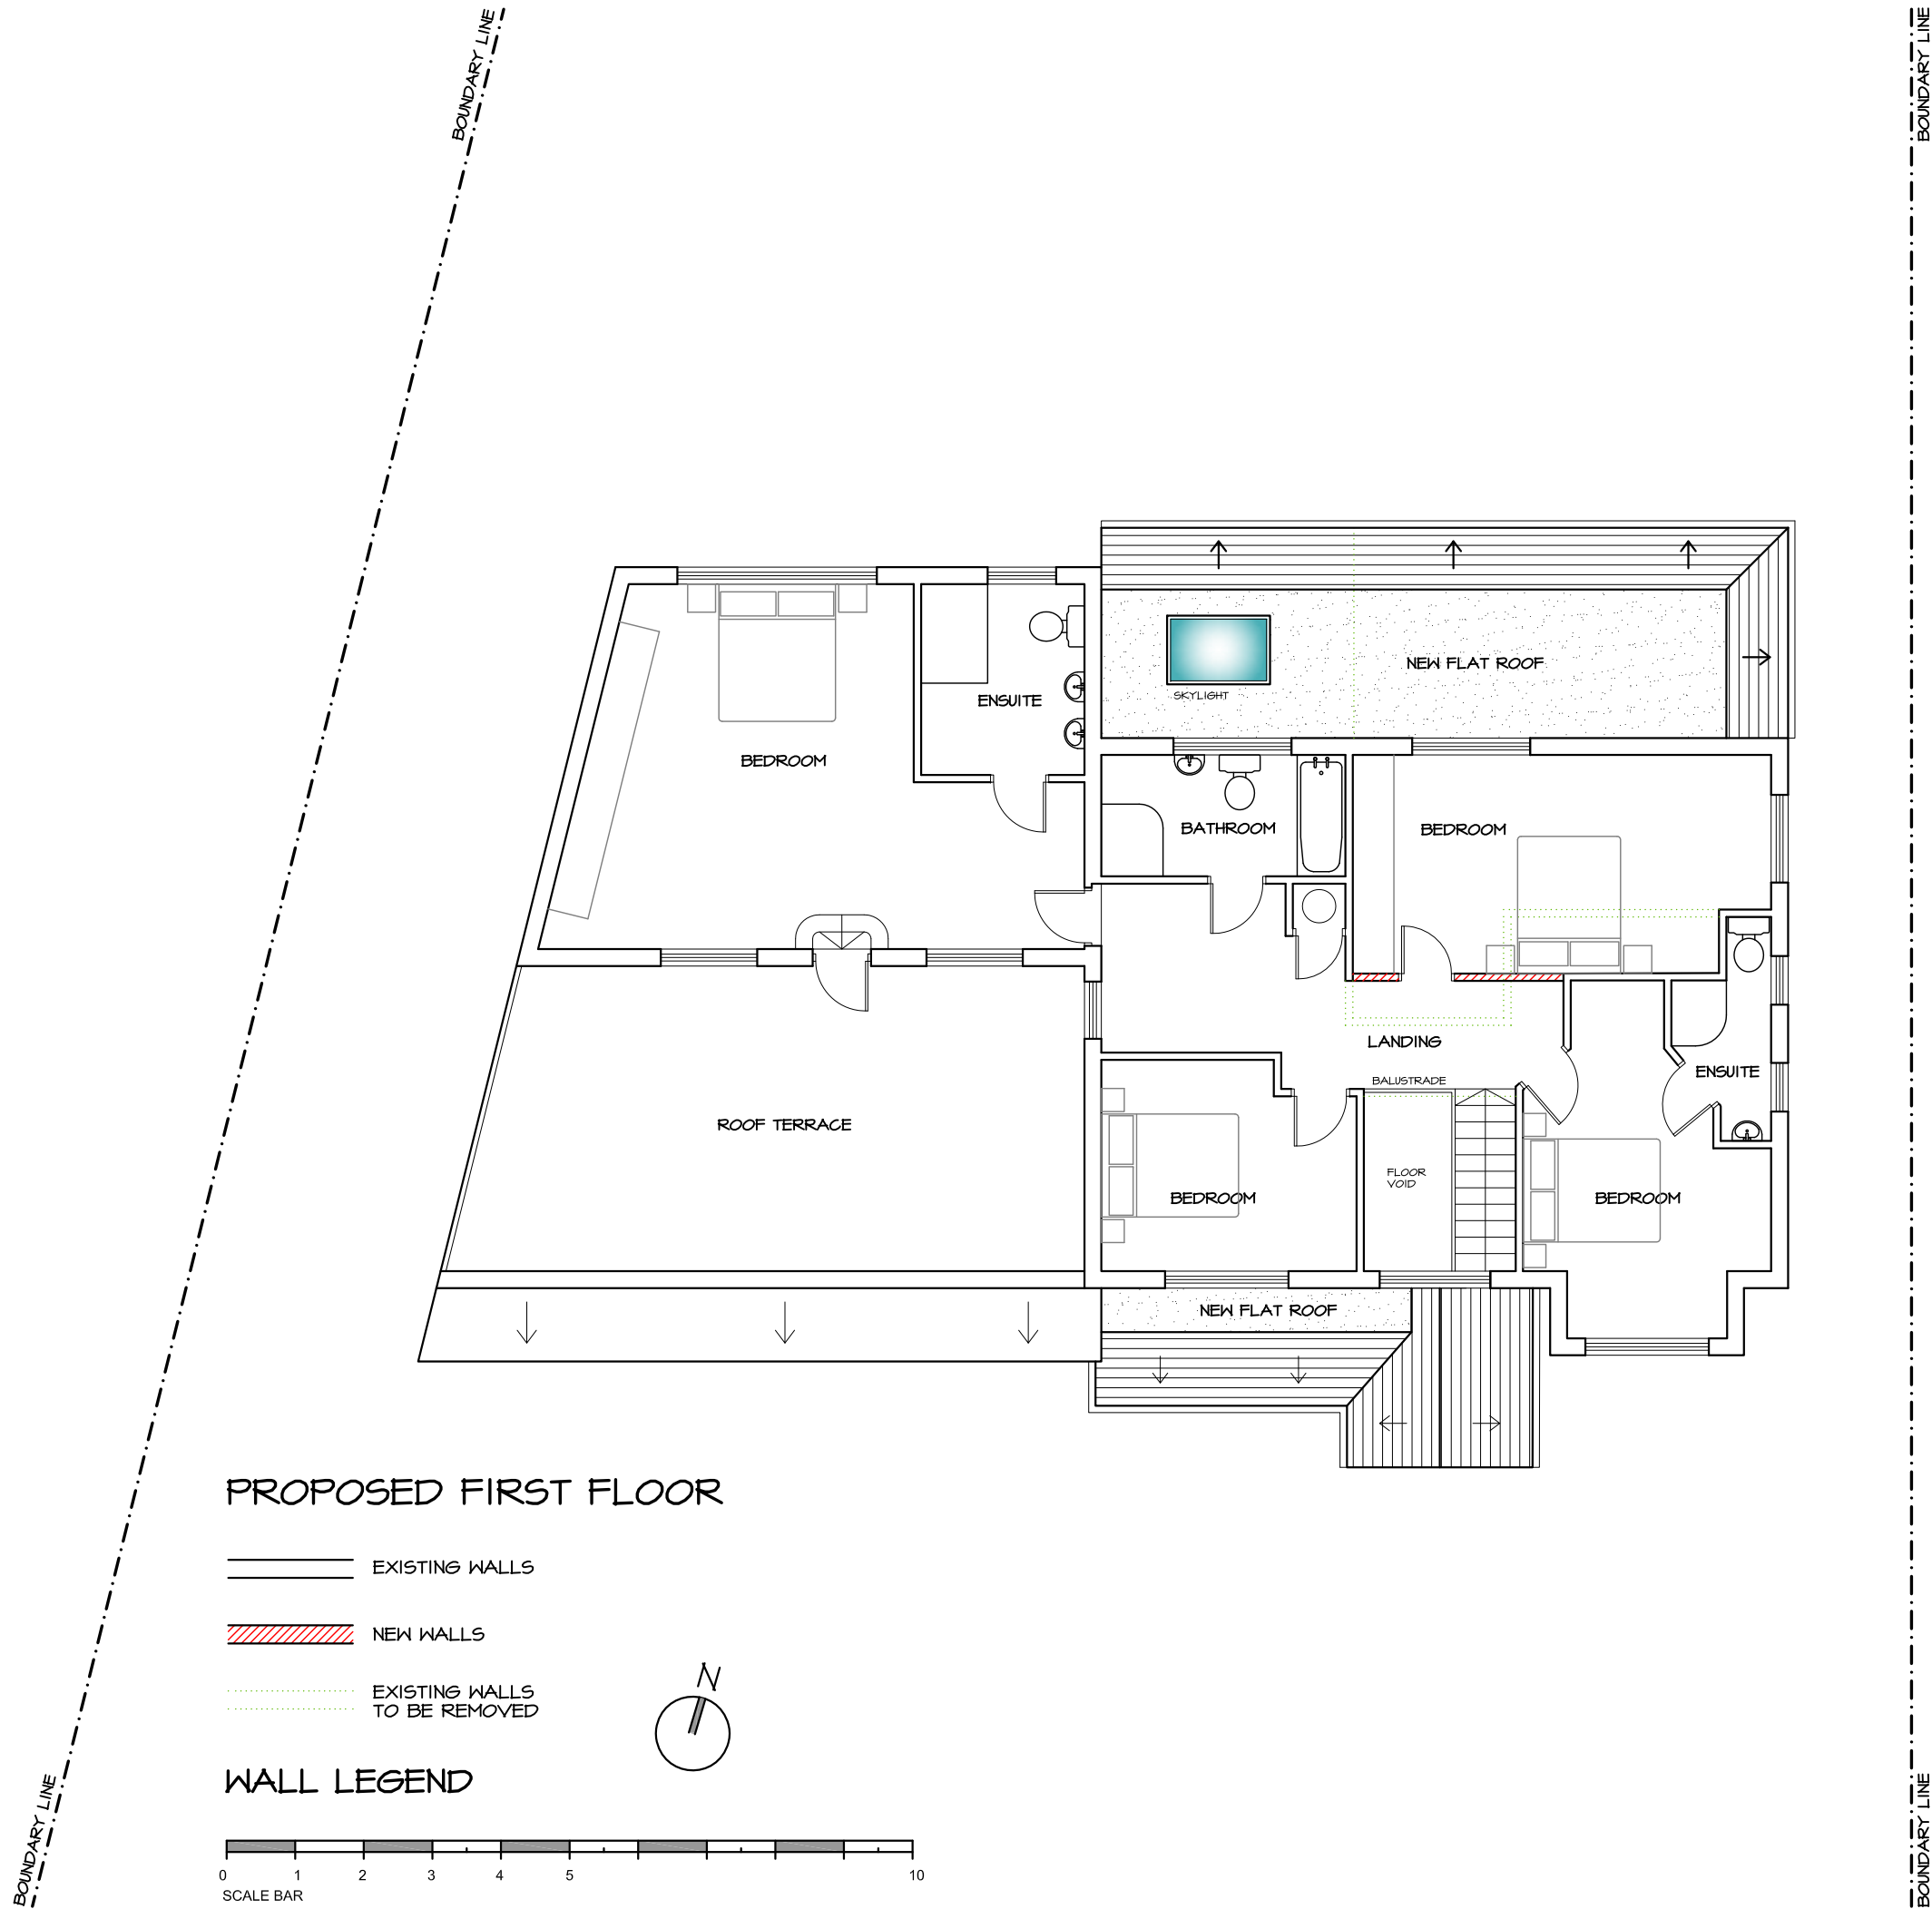

PLANNING APPLICATION

Project.

1 Davenport Road
Felpham West Sussex

Title.

Proposed 1st Floor Plan

Scale: 1:100 @ A3

Date: October 2019

Drawing No:


1DR-104



PROPOSED FRONT ELEVATION



EXISTING FRONT ELEVATION

 

PLANNING APPLICATION

Project.

1 Davenport Road
Felpham West Sussex

Title.

Existing & Proposed
Front Elevations

Scale: 1:100 @ A3

Date: October 2019

Drawing No:


1DR-105



PROPOSED REAR ELEVATION



EXISTING REAR ELEVATION

 

SCALE BAR

PLANNING APPLICATION

Project.

1 Davenport Road
Felpham West Sussex

Title.

Existing & Proposed
Rear Elevations

Scale: 1:100 @ A3


Date: October 2019

Drawing No:


1DR-106




PROPOSED SIDE (EAST) ELEVATION

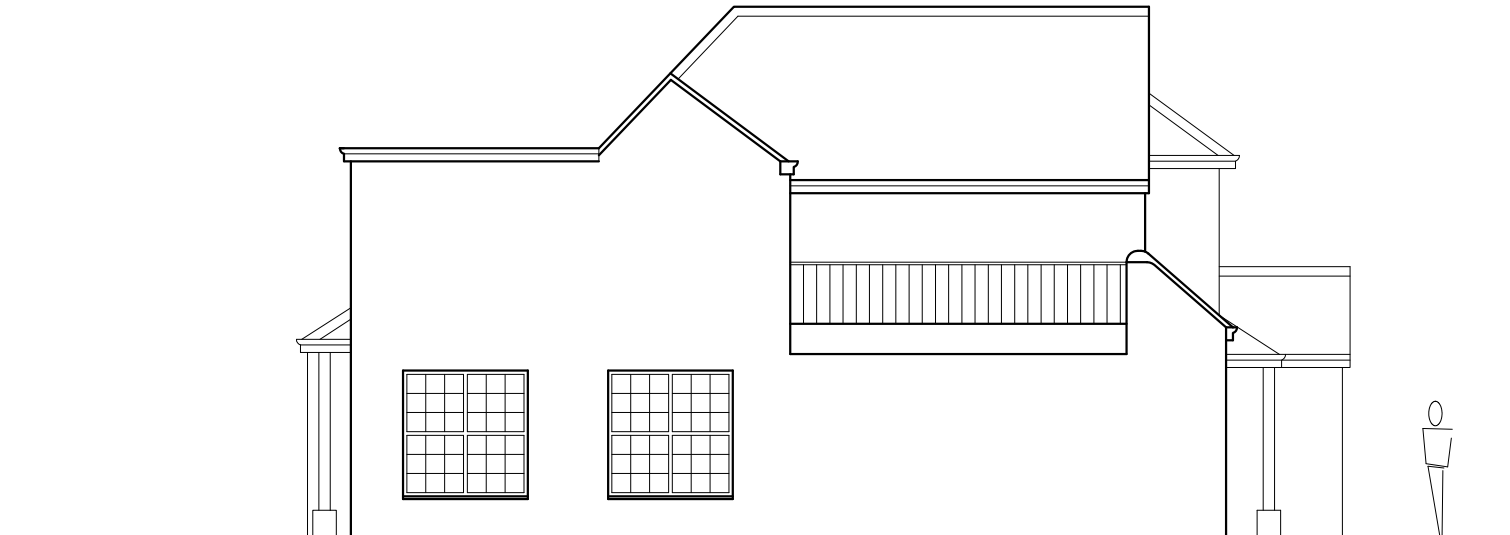


PROPOSED SIDE (WEST) ELEVATION

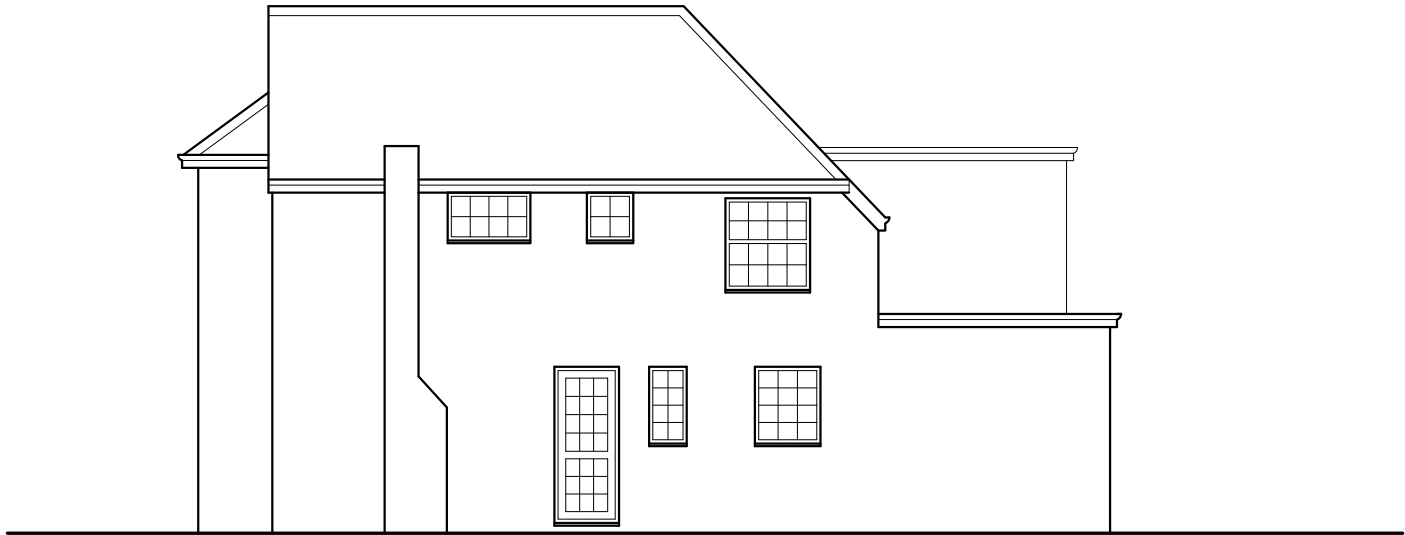

EXISTING SIDE (EAST) ELEVATION

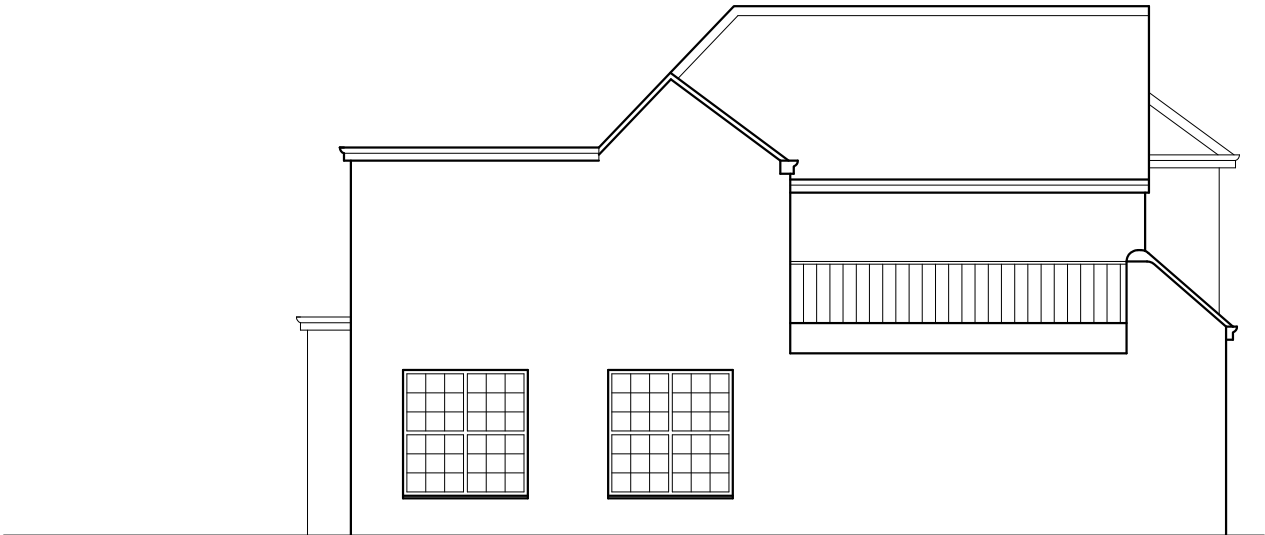

EXISTING SIDE (WEST) ELEVATION

 

SCALE BAR

PLANNING APPLICATION

Project.

1 Davenport Road
Felpham West Sussex

Title.

Existing & Proposed
Side Elevations

Scale: 1:100 @ A3

Date: October 2019

Drawing No:

1DR-107