




This drawing and its contents are the strict copyright of Architectura Design. No reproduction without permission. Do not scale. Written dimensions to be used where given. All dimensions and details to be checked on site. FOR PLANNING PURPOSES ONLY

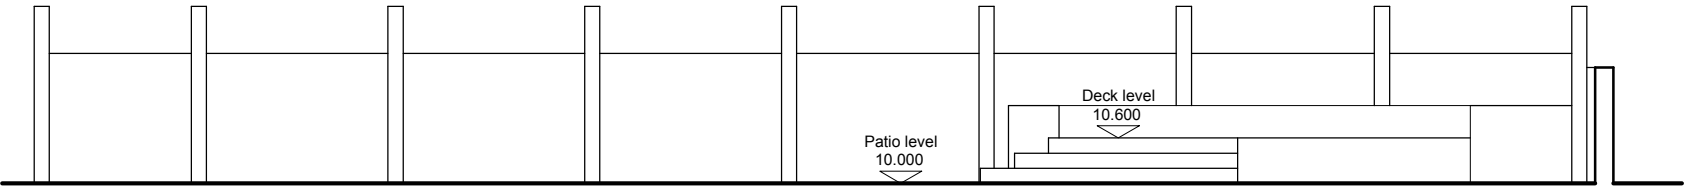

Existing Fence Elevation A (East Elevation)

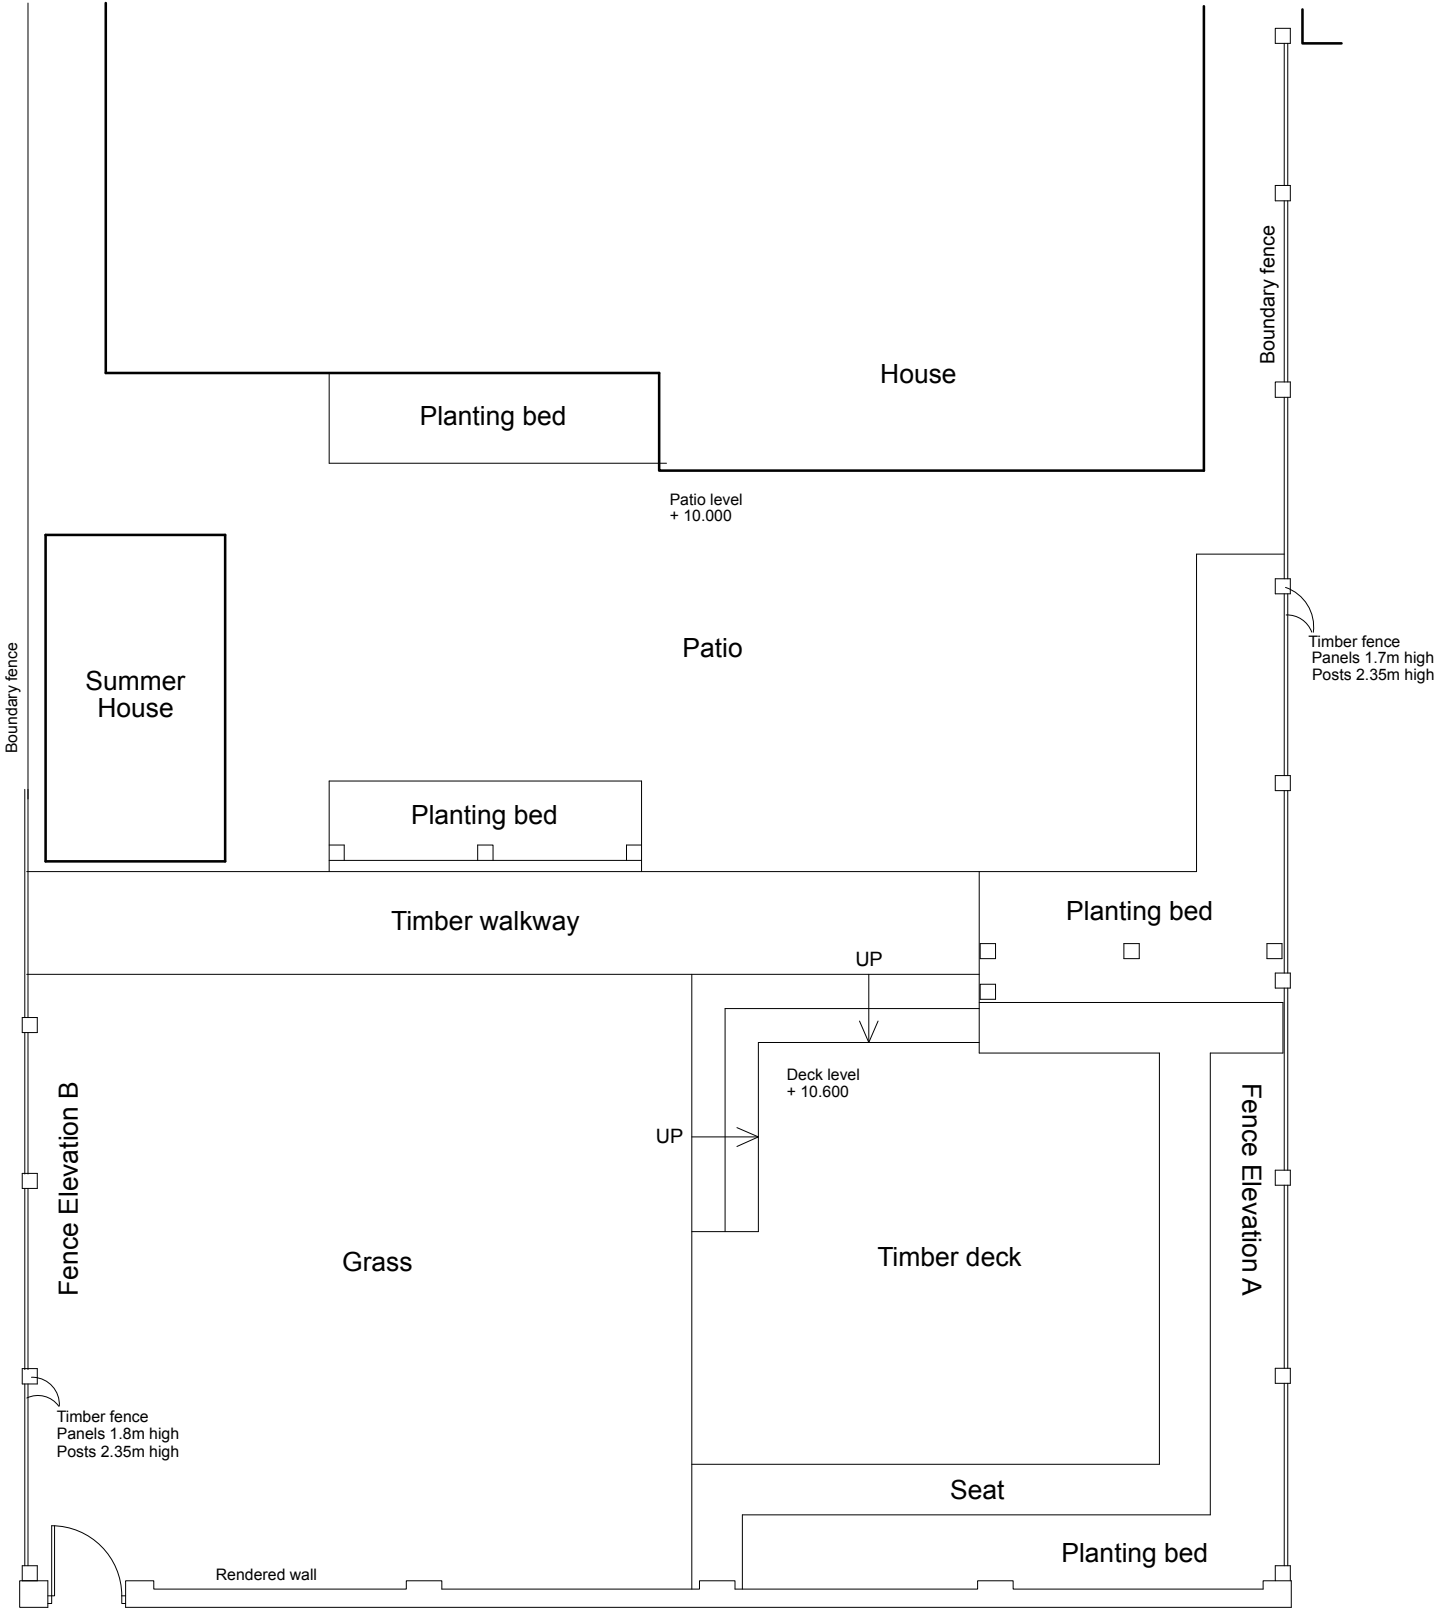

Rear Garden Plan

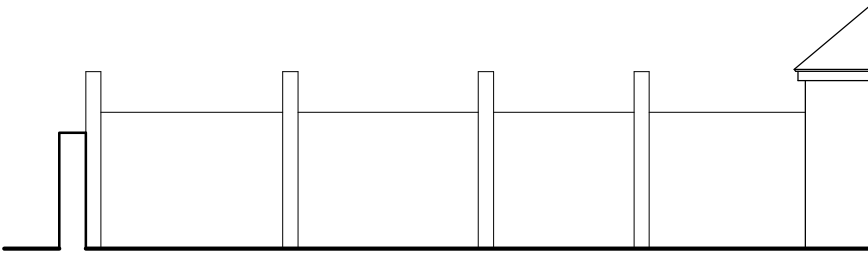

Existing Fence Elevation B (West Elevation)

Architectura
Architectural Design & Drawing Service

0 1 2 3 4 metres

Proposed External Works
at 30 Davenport Road, Felpham
for Mr & Mrs A Ayling
Drawing S01 November 2020 Scale 1:100 @ A3
Survey Drawing - Rear Garden Plan & Fence Elevations