



Proposed Fence Elevation A (East Elevation)


This drawing and its contents are the strict copyright of Architectura Design. No reproduction without permission. Do not scale. Written dimensions to be used where given. All dimensions and details to be checked on site. FOR PLANNING PURPOSES ONLY

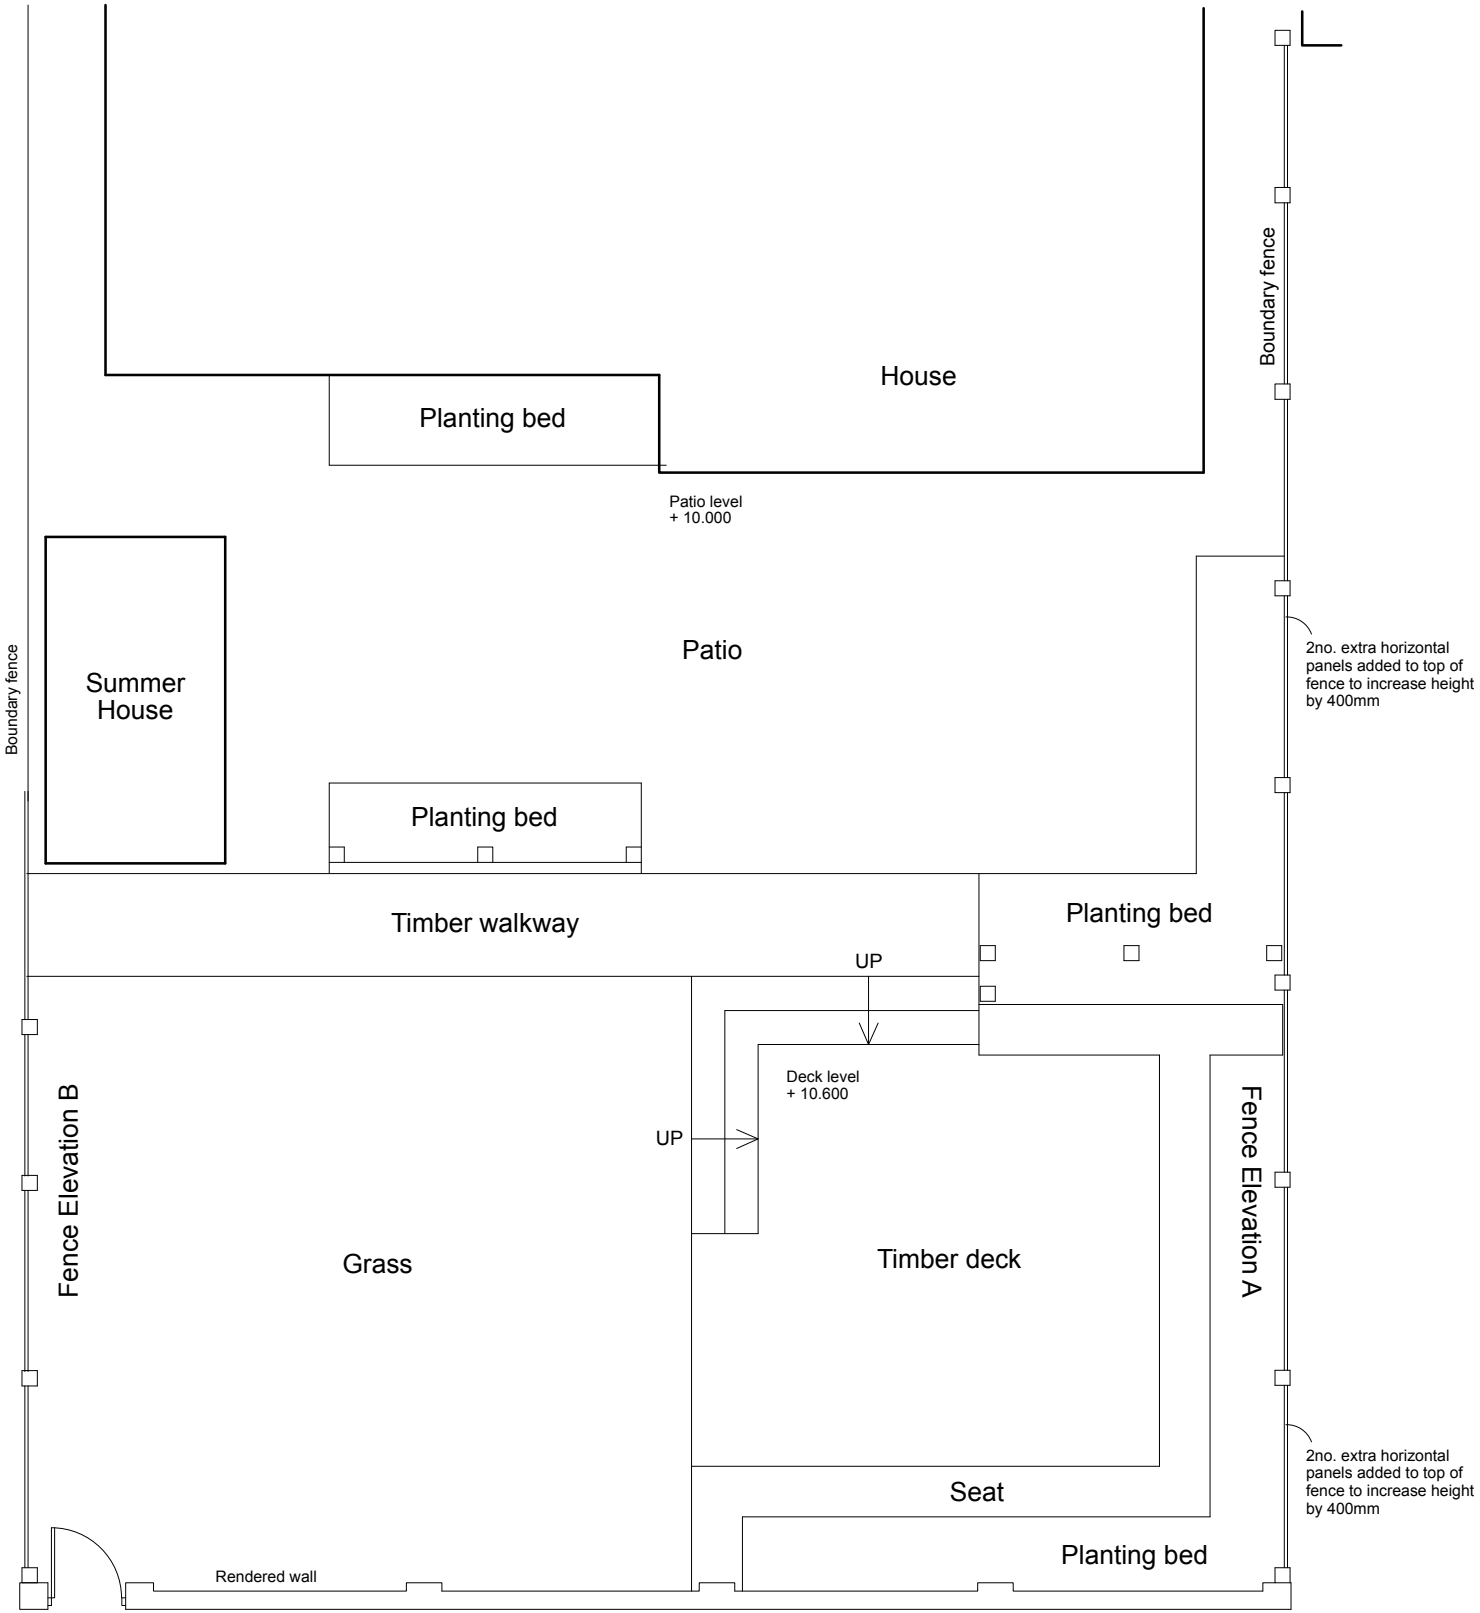

Rear Garden Plan

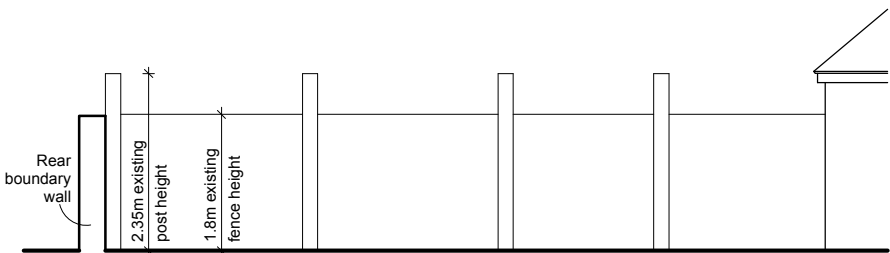

Proposed Fence Elevation B (West Elevation)

 

A

Design

Architectura

Architectural Design & Drawing Service

Proposed External Works

at 30 Davenport Road, Felpham

for Mr & Mrs A Ayling

Drawing P01 November 2020 Scale 1:100 @ A3

Proposed Drawing - Rear Garden Plan & Fence Elevations