


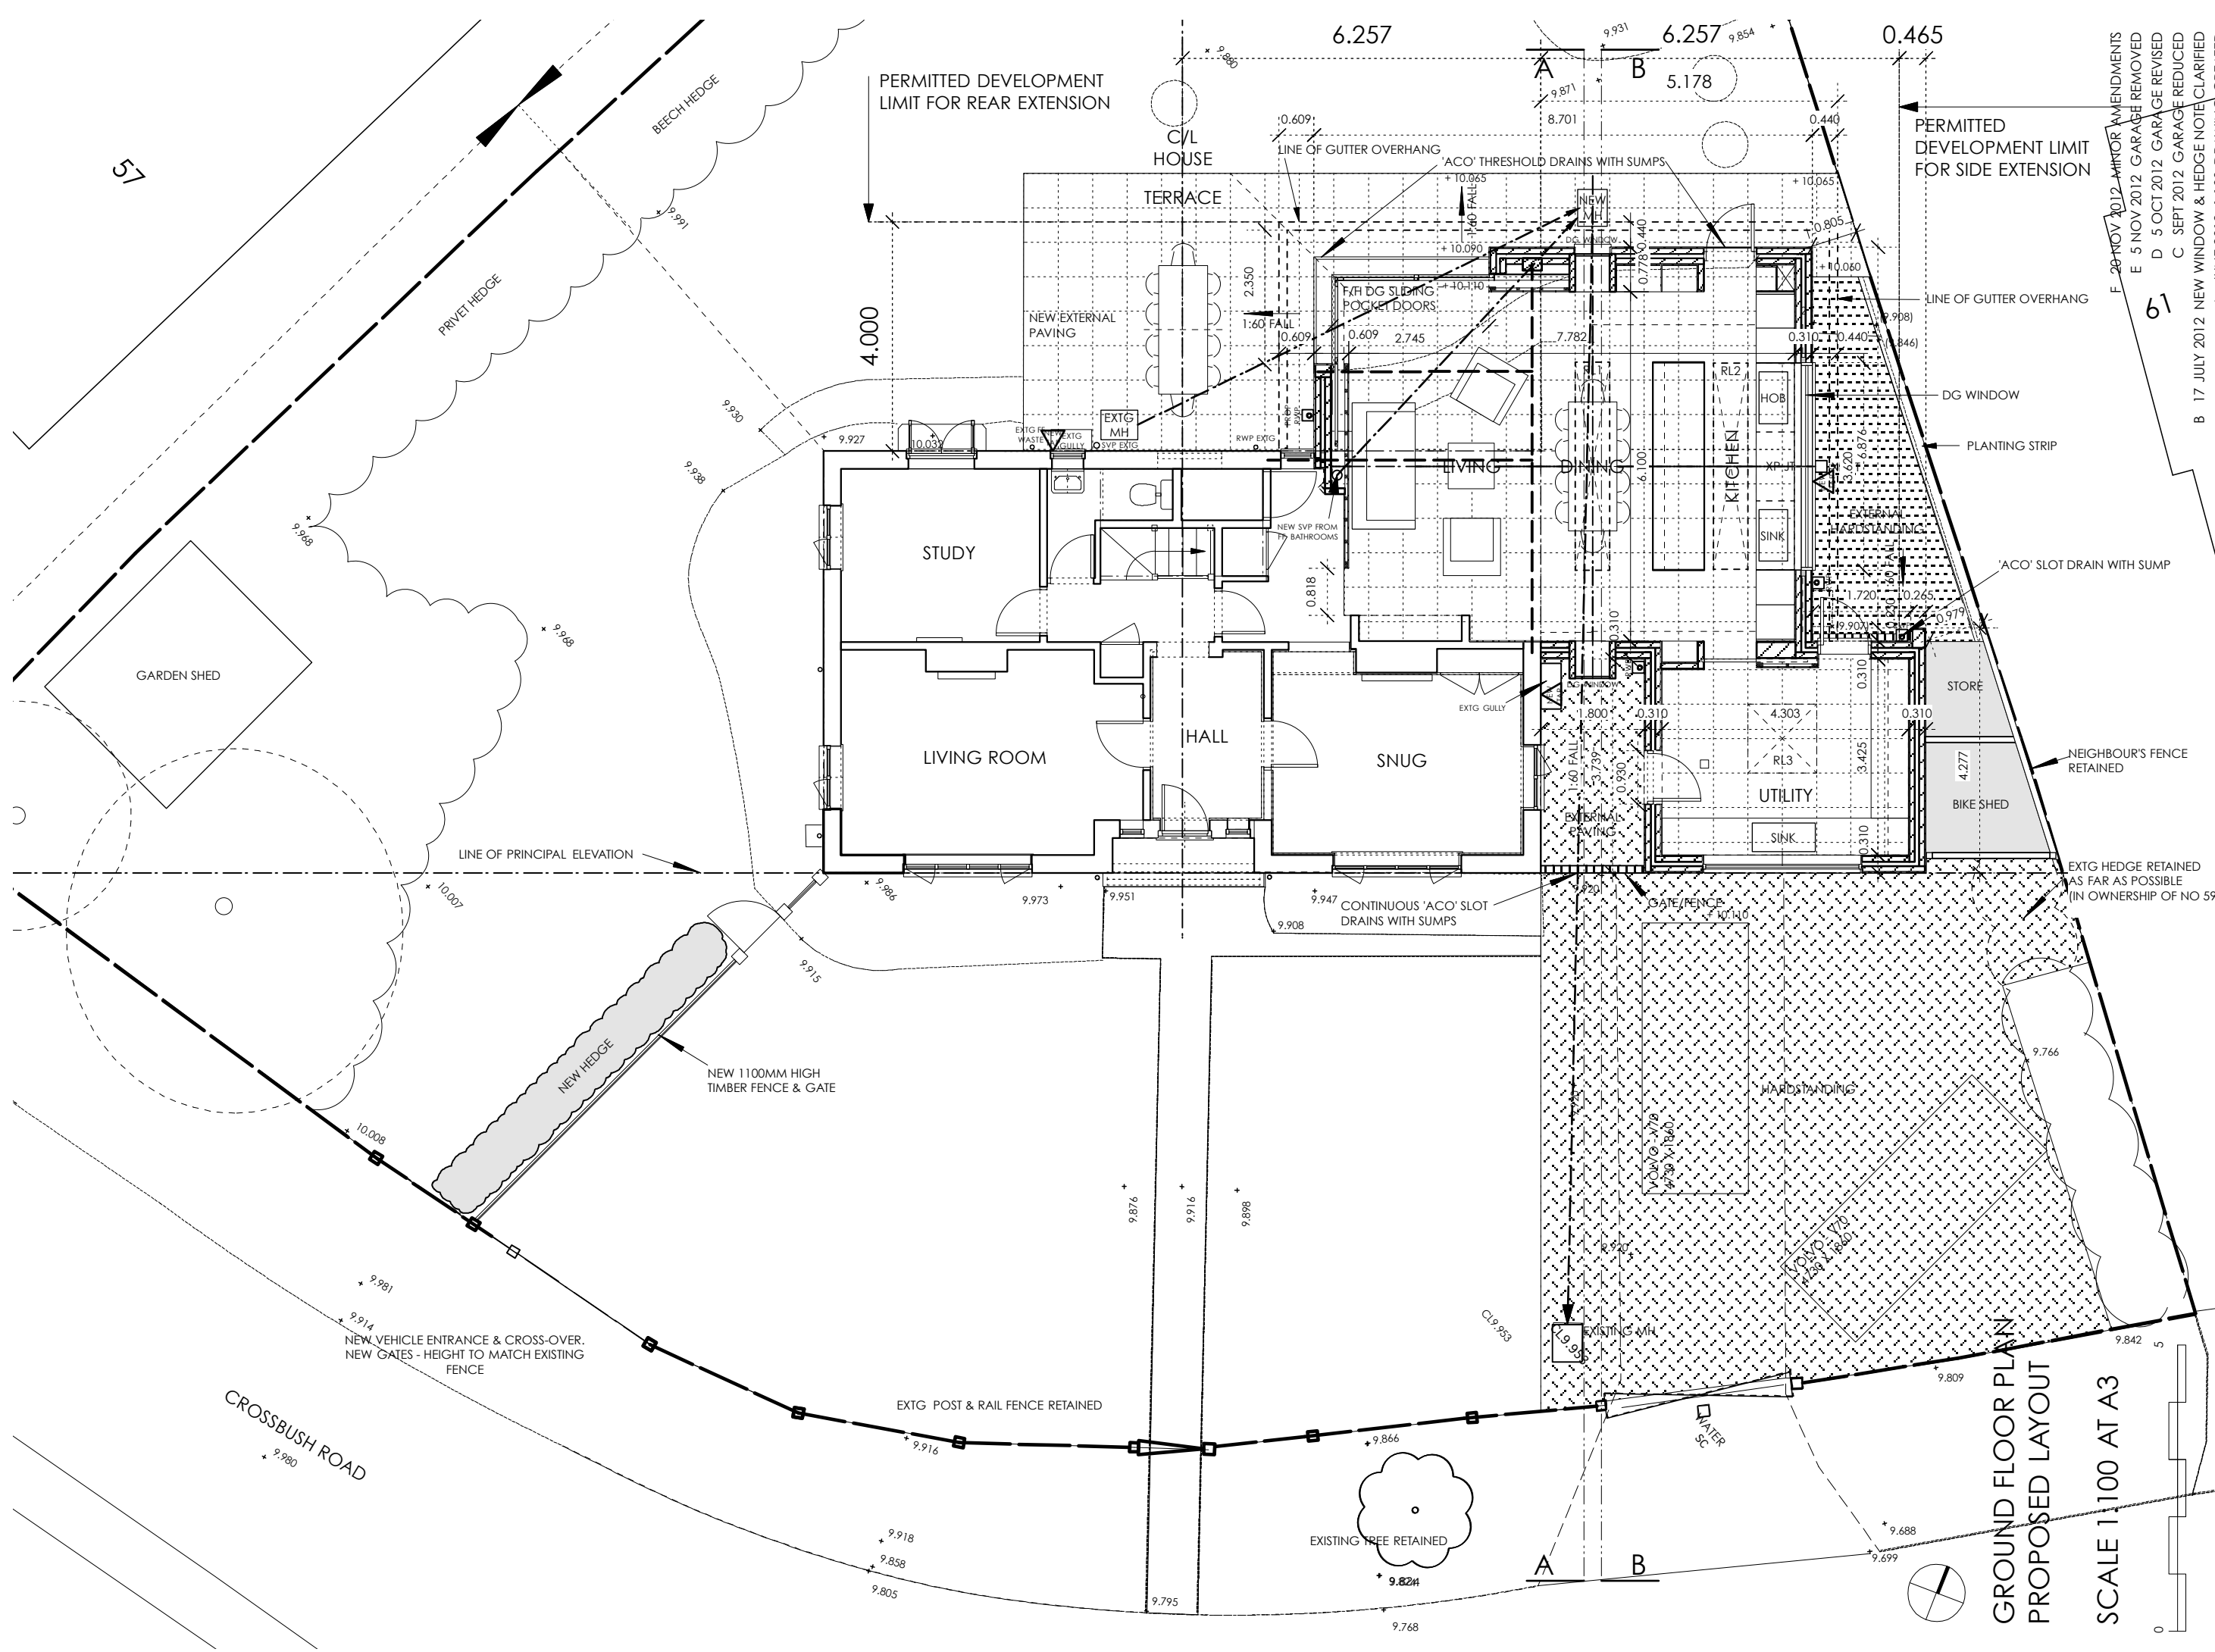

GROUND FLOOR PLAN
PROPOSED LAYOUT
SCALE 1:100 AT A3

61
F 20 NOV 2012 MINOR AMENDMENTS
E 5 NOV 2012 GARAGE REMOVED
D 5 OCT 2012 GARAGE REVISED
C 5 SEP 2012 GARAGE REDUCED
B 17 JULY 2012 NEW WINDOW & HEDGE NOTE CLARIFIED
A JUNE 2012 1:100 DRAWING CREATED

DO NOT SCALE DRAWINGS. ALL DIMENSIONS TO BE CHECKED ON SITE. ANY DIMENSIONAL DISCREPANCY TO BE REPORTED TO THE ARCHITECT. TO BE READ IN CONJUNCTION WITH RELEVANT ENGINEERS DRAWINGS

JOB NO.	CL233	DWG NO.	201	REVISION	F	PROJECT	59 CROSSBUSH RD FELPHAM, BOGNOR REGIS, WEST SUSSEX PO22 7LY	STATUS	PLANNING
---------	-------	---------	-----	----------	---	---------	--	--------	----------

COPPING LINDSAY ARCHITECTS
14 METHLEY STREET LONDON SE11 4AJ
peter.lindsay@mac.com
TEL : 020 3341 9604 FAX : 020 7582 9498