



This drawing and its contents are the strict copyright of Architectura Design. No reproduction without permission. Do not scale. Written dimensions to be used where given. All dimensions and details to be checked on site. FOR PLANNING PURPOSES ONLY

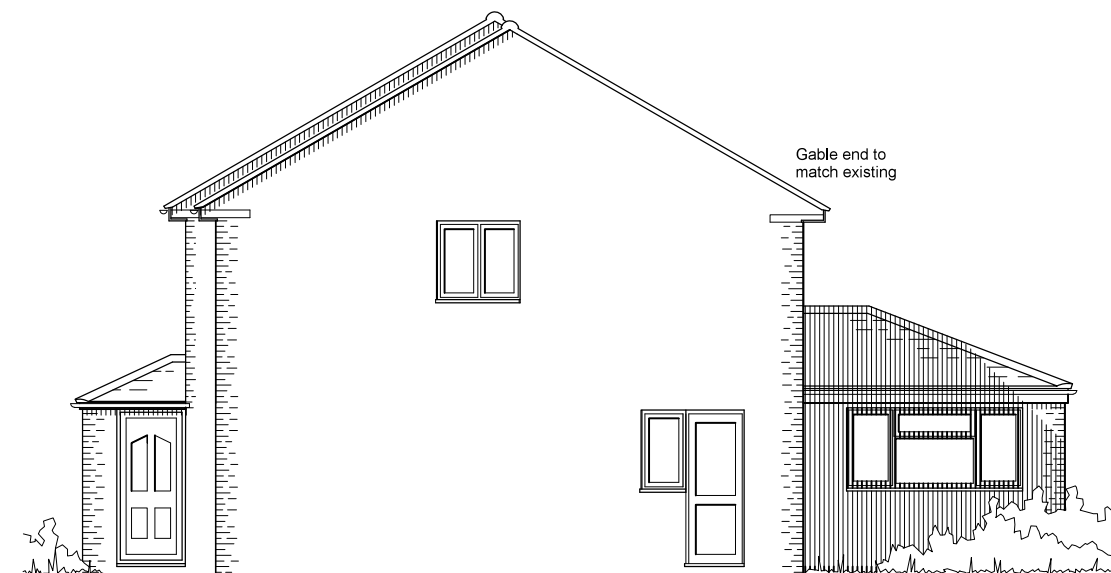


South East Elevation



North East Elevation

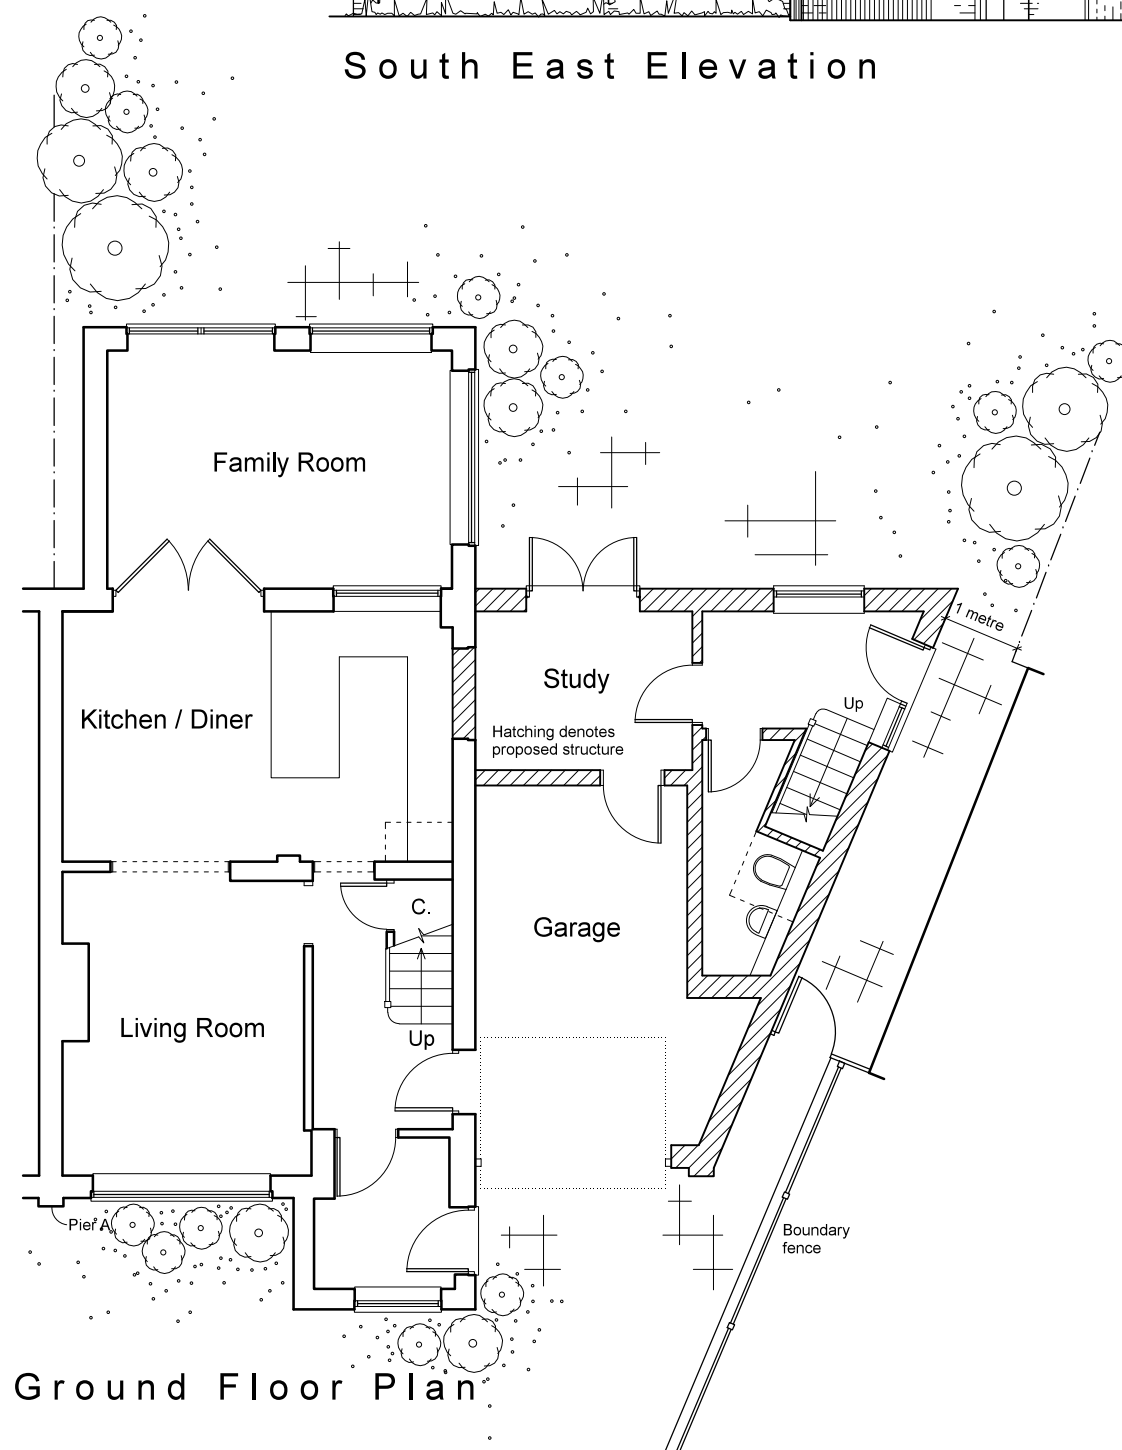

Ground Floor Plan

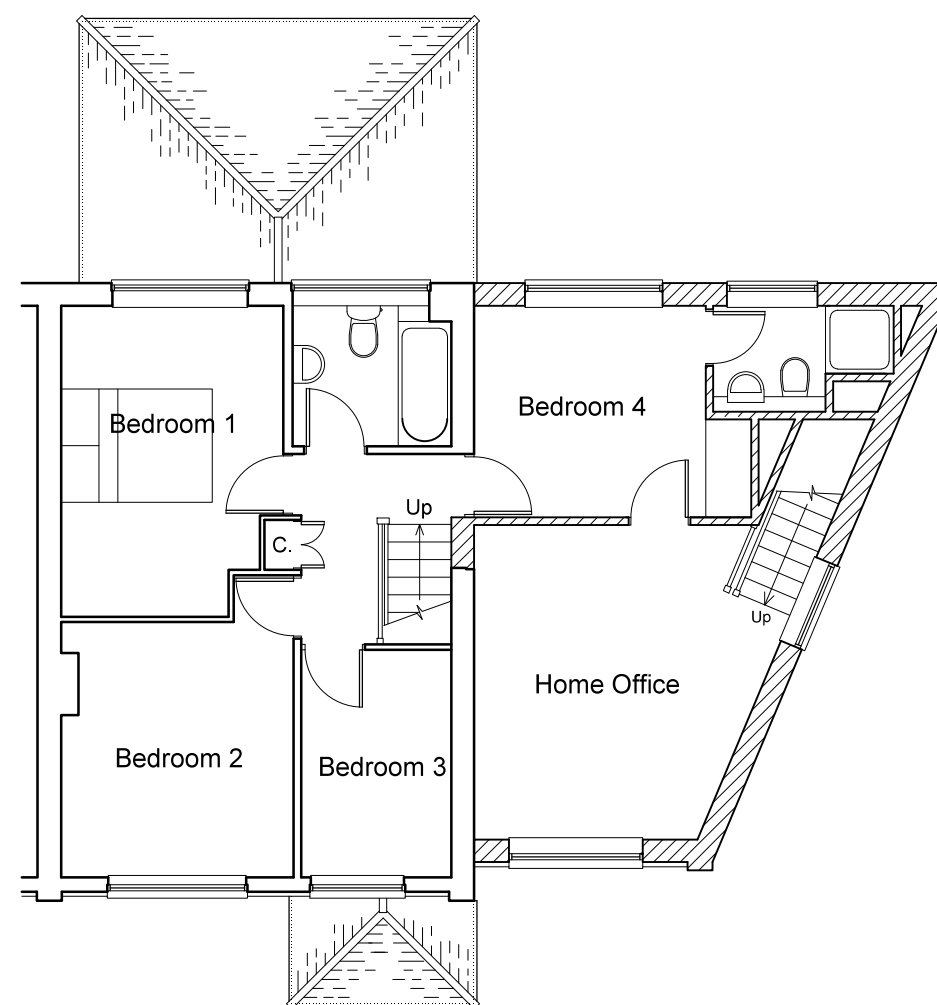

First Floor Plan

0 1 2 3 4 metres

Architectura
Architectural Design & Drawing Service

Proposed Extension and Alterations
at 3 Ferndown Gardens, Bognor Regis
for Mr and Mrs S Milburn

Drawing P01 October 2018 Scale 1:100 @ A3
Planning Drawing - Floor Plans & Elevations