



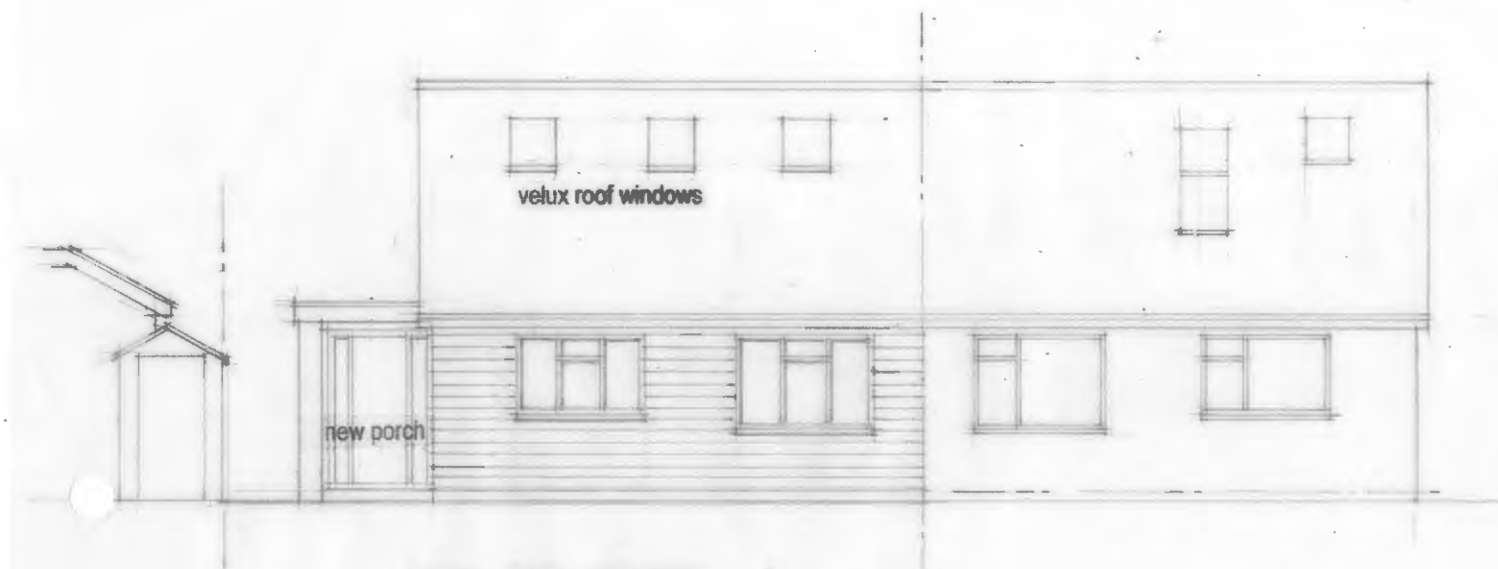

NORTH WEST ELEVATION

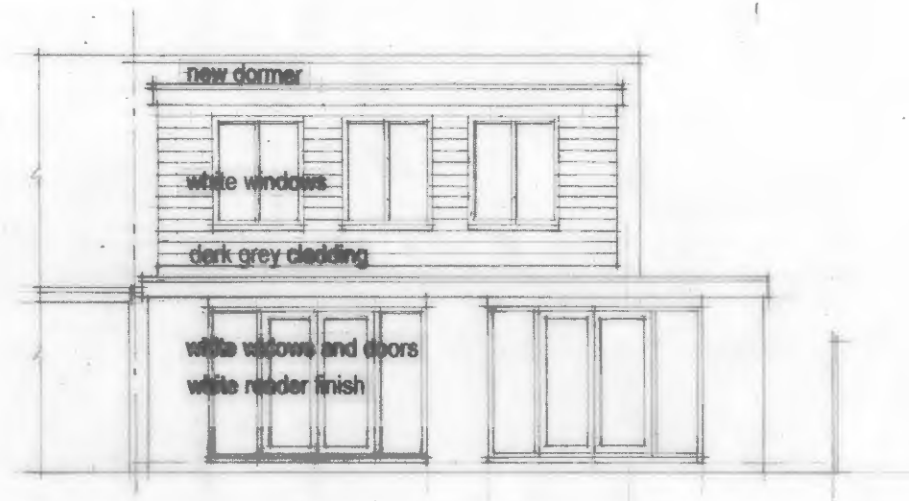


SOUTH EAST ELEVATION 1:100



NORTH EAST ELEVATION



SOUTH WEST ELEVATION

 

PROPOSED ALTERATION AND EXTENSION  
52 GLYNDE CRESCENT FELPHAM  
BOGNOR REGIS WEST SUSSEX PO22 8HT

**ALAN BAKER ASSOCIATES**

ARCHITECTS SURVEYORS PLANNING CONSULTANTS

BEACH HOUSE 38 DAVENPORT ROAD  
BOGNOR REGIS WEST SUSSEX PO22 7JS  
TELEPHONE 01243 840481 mob 07802 728049

| DATE     | DRAWN | SCALE | NUMBER   |
|----------|-------|-------|----------|
| NOV 2020 | A     | 1:100 | 2008.03B |

COPYRIGHT OF THIS DRAWING REMAINS THE PROPERTY OF ALAN BAKER ASSOCIATES