



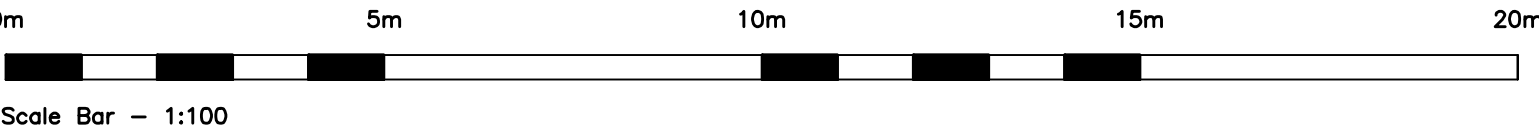

FRONT
PROPOSED ELEVATIONS
Scale 1:100



SIDE

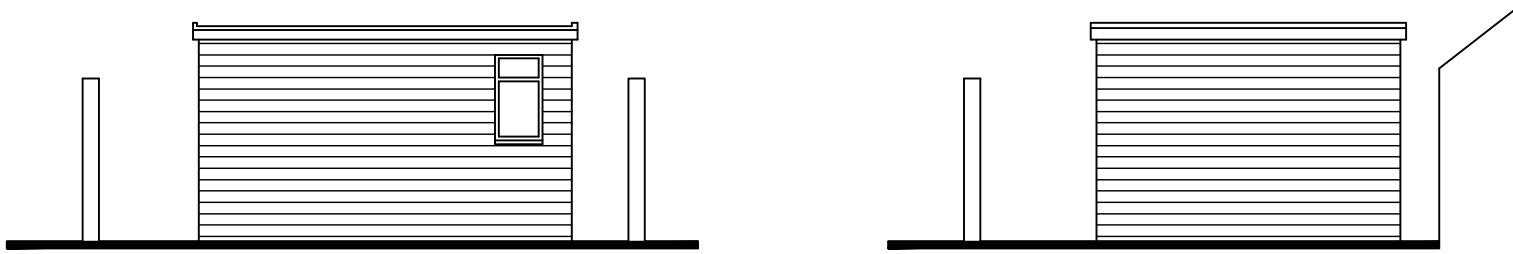


REAR

SIDE


SCHEDULE OF MATERIALS
WALLS - WEATHERBOARDING COLOUR GREY
ROOF - FLAT ROOF
WINDOWS - TOP HUNG PVC-U COLOUR WHITE
RAINWATER GOODS - PVCu COLOUR BLACK





LOCATION PLAN
Scale 1:1250

 



Information supplied based on Promap.
All dimensions and distances subject to
an accurate site survey being undertaken.

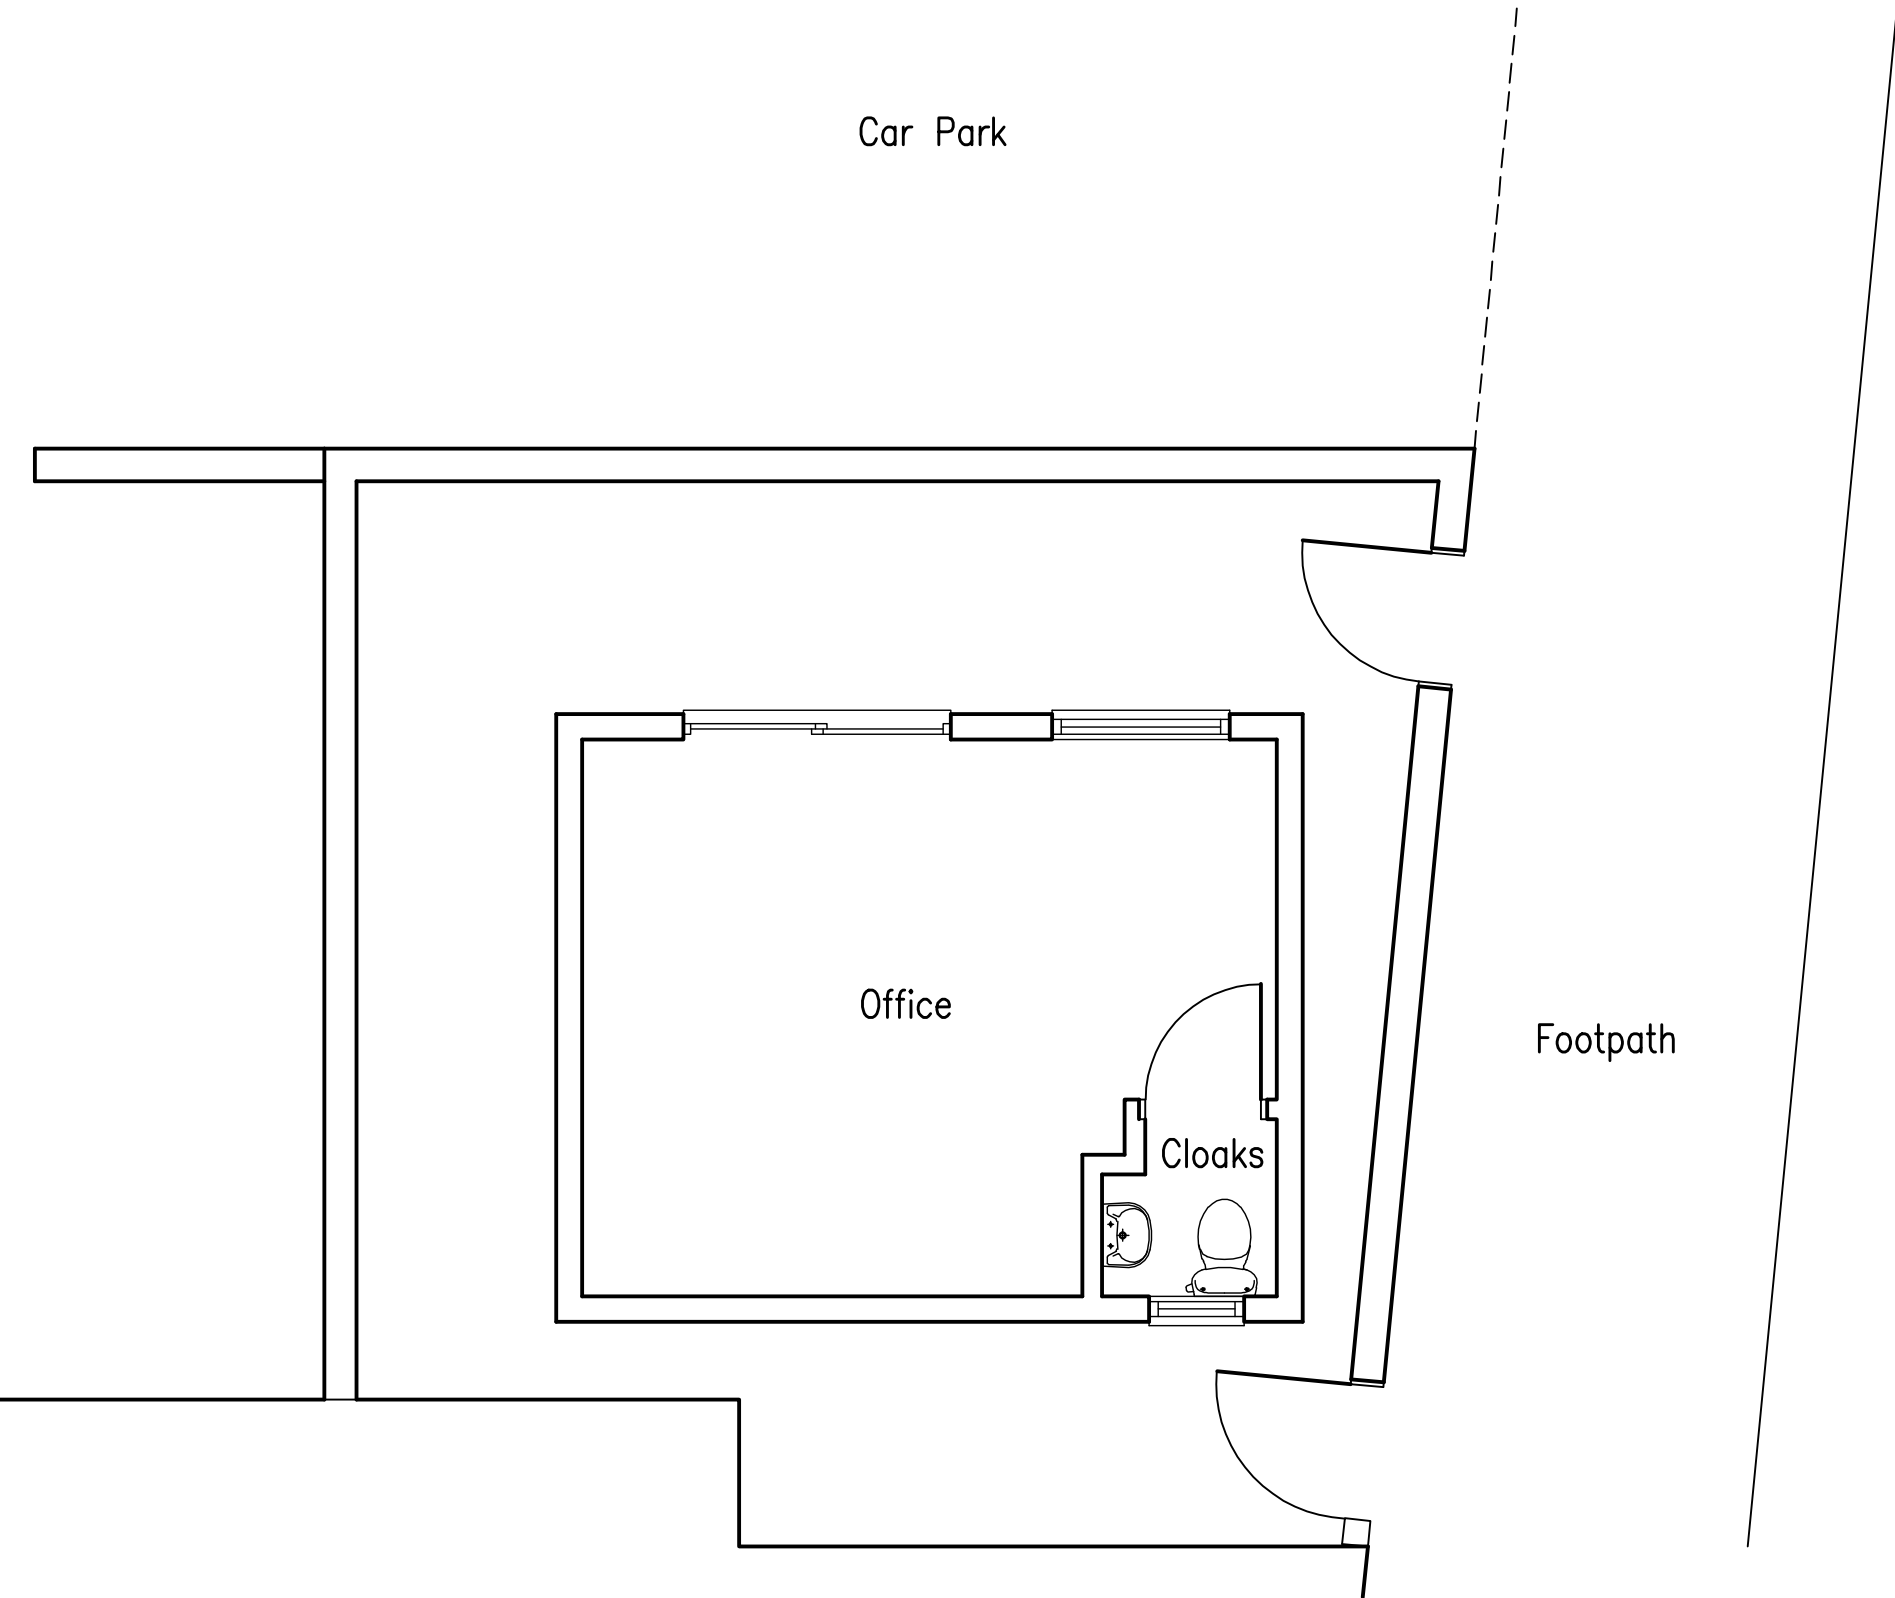


PROPOSED FLOOR PLAN
Scale 1:50

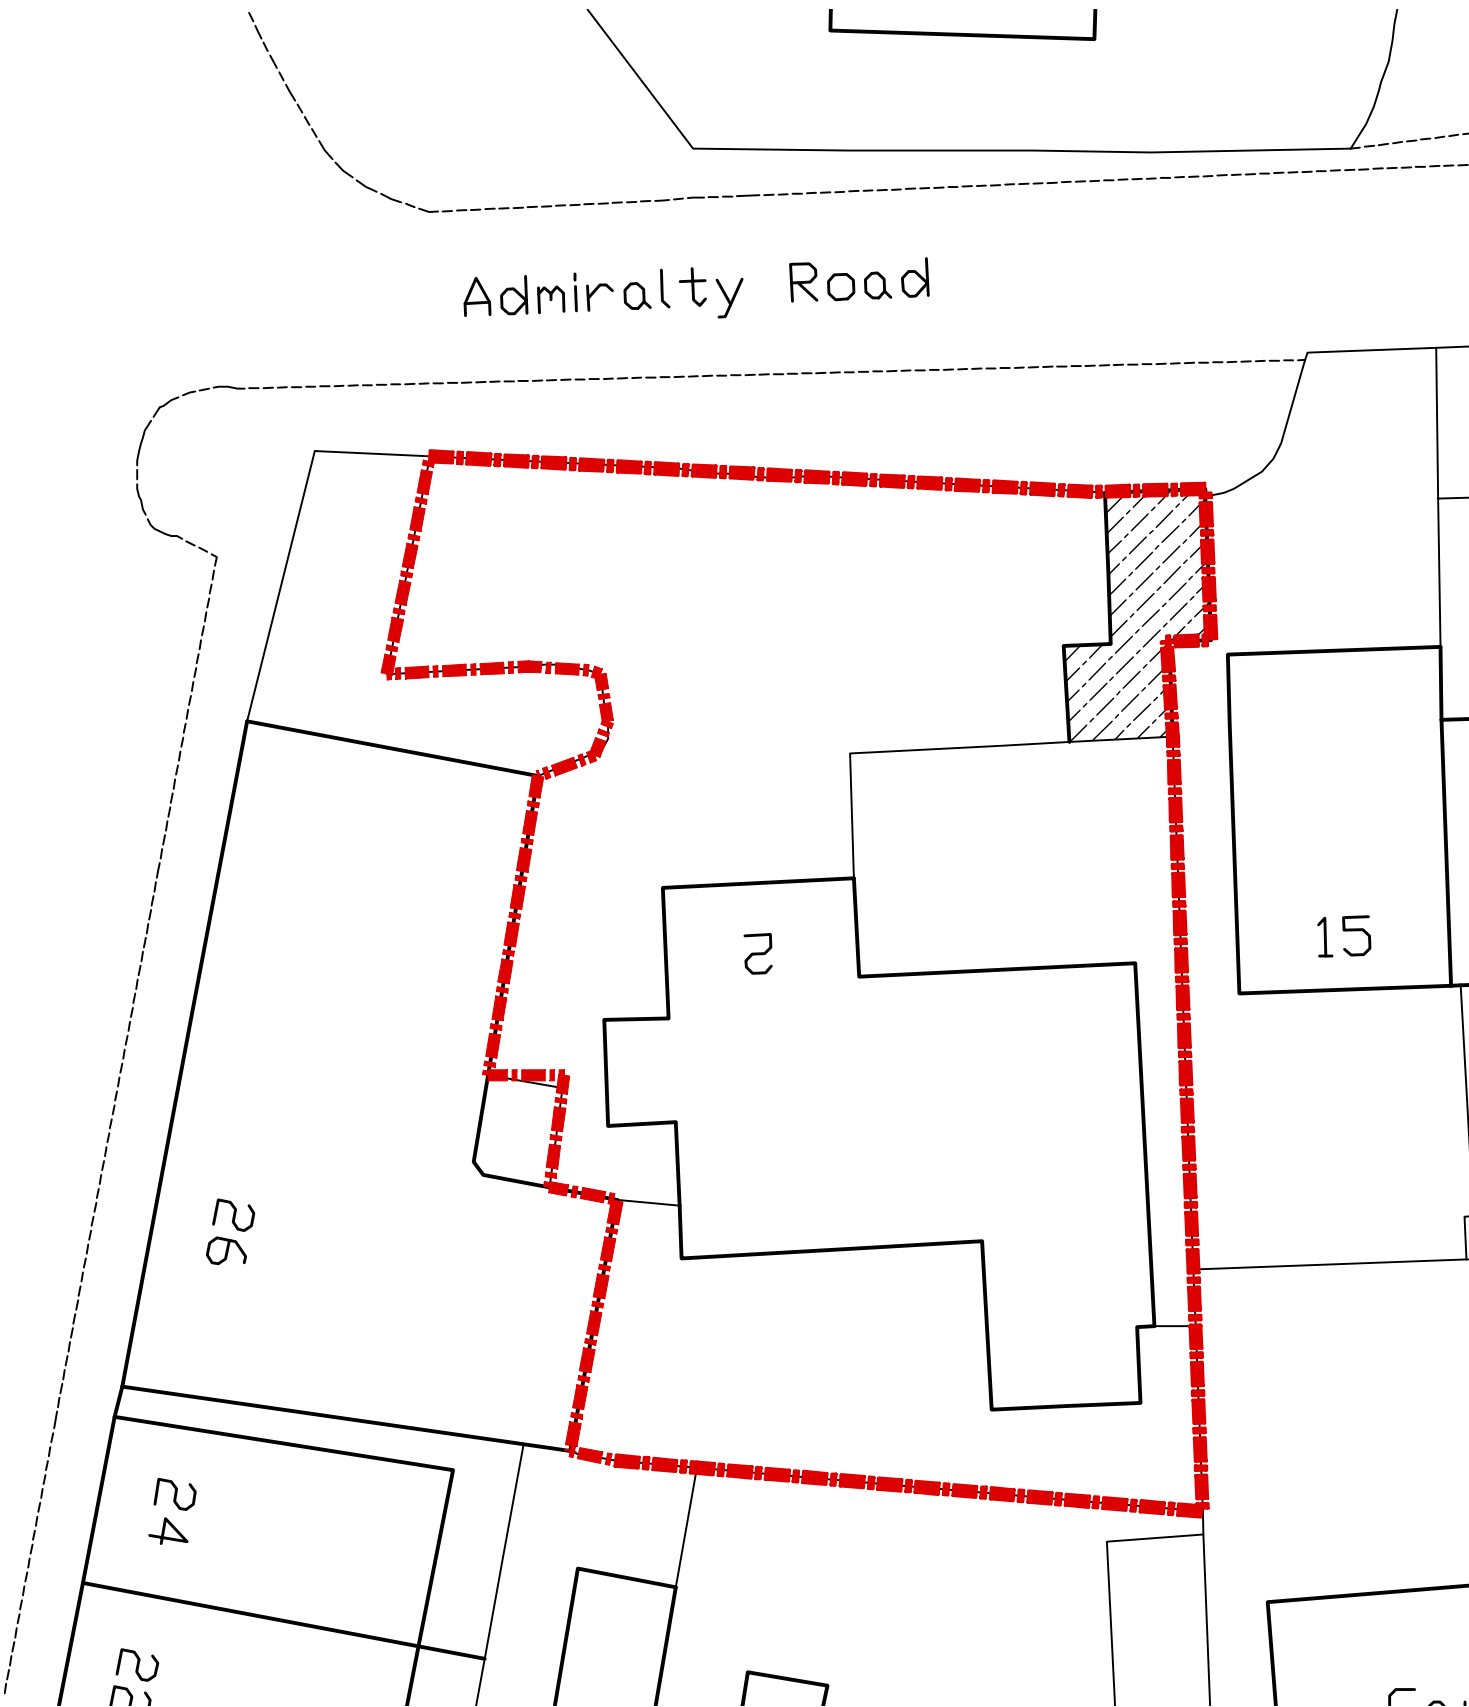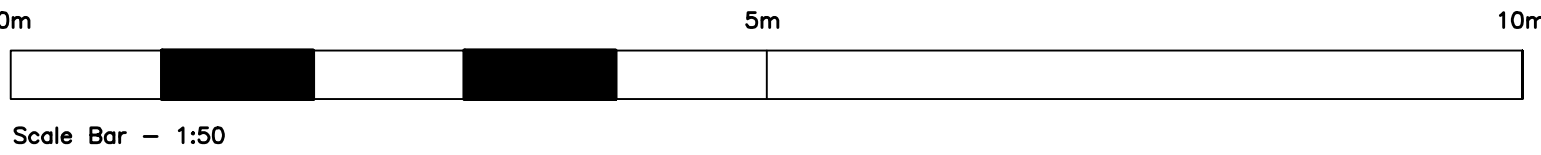

PREVIOUS BLOCK PLAN
Scale 1:200

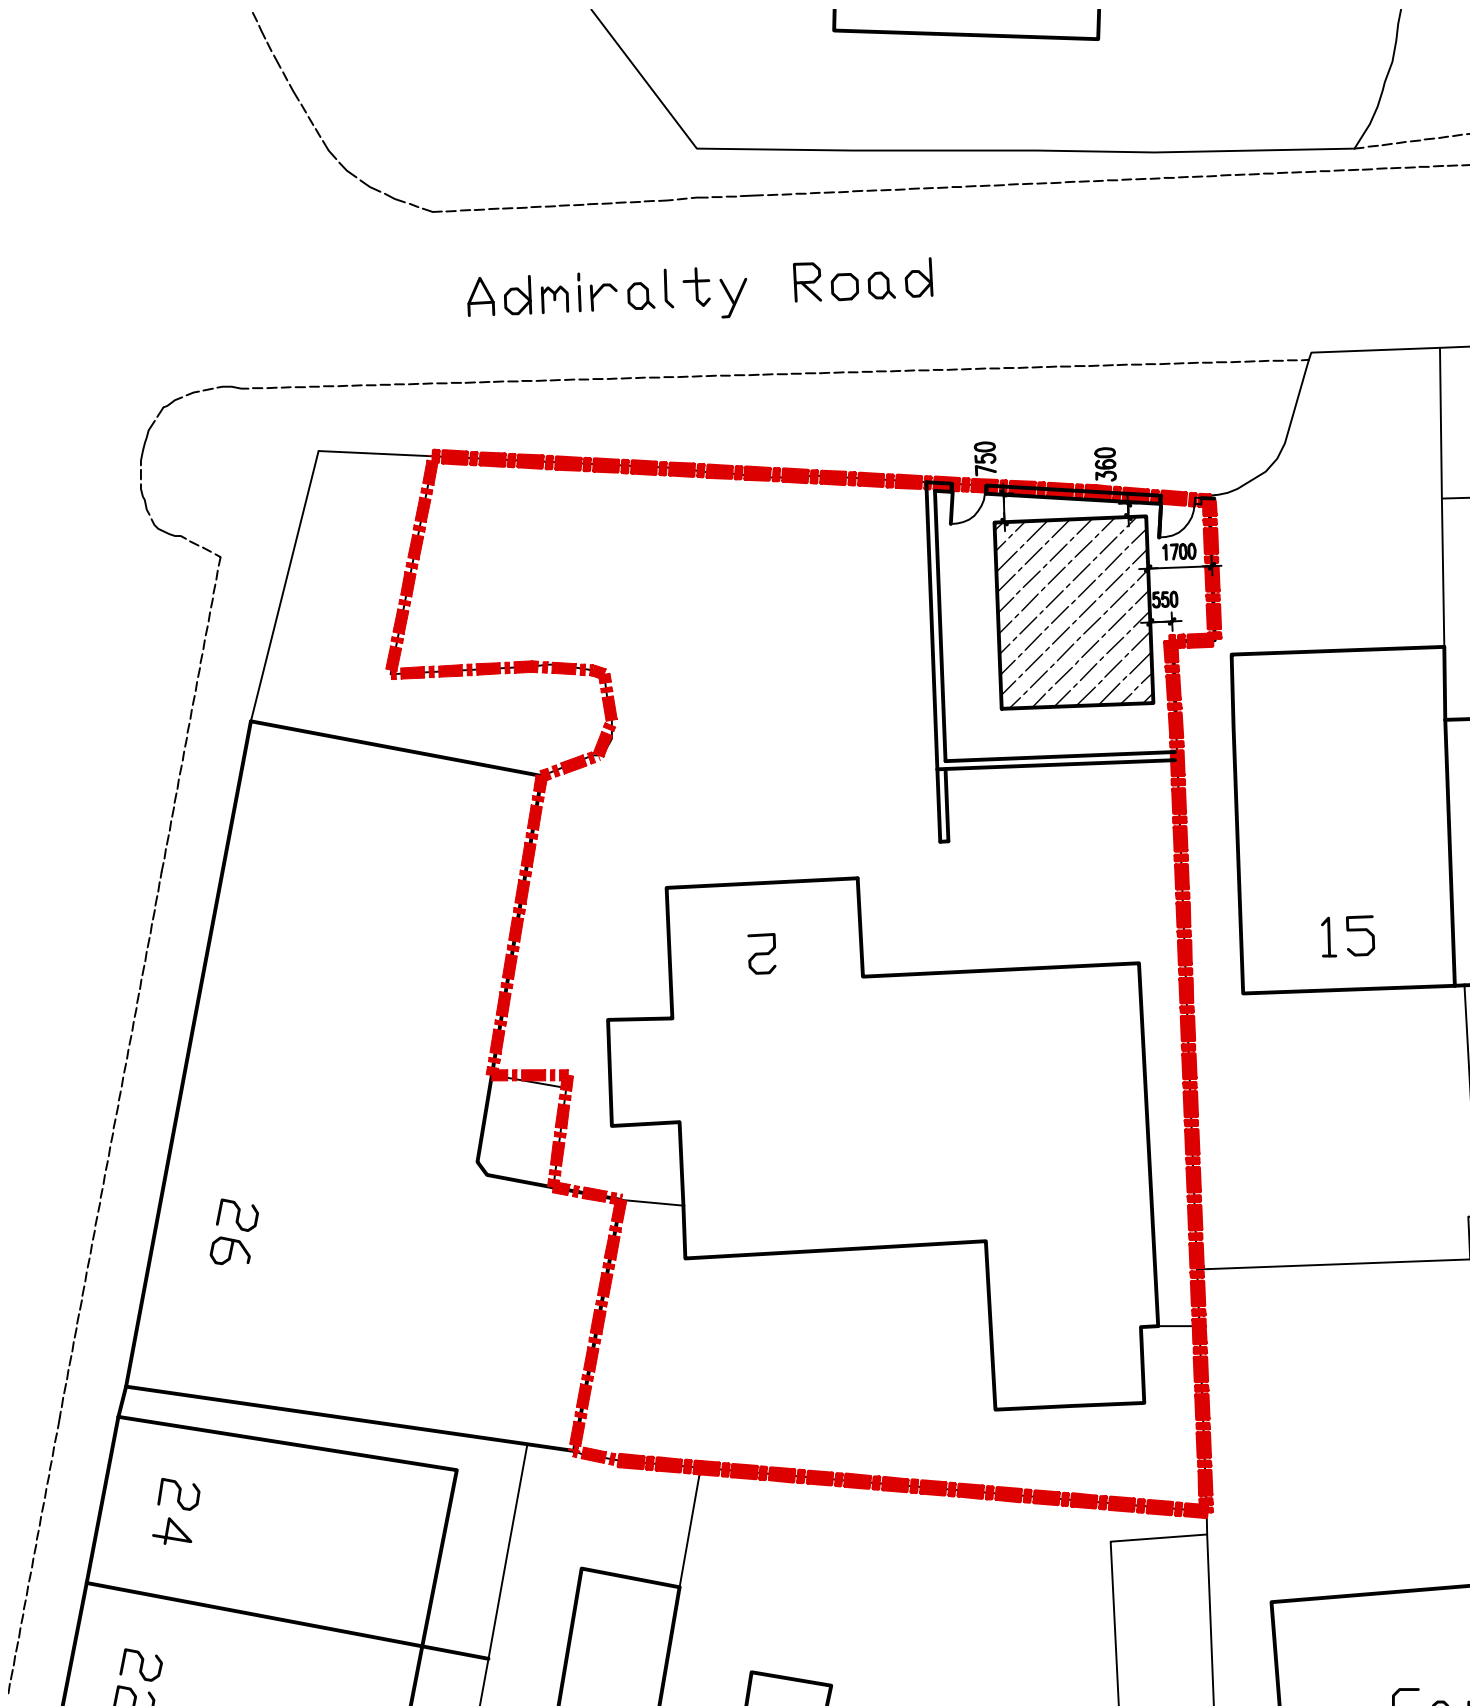 

PROPOSED BLOCK PLAN
Scale 1:200

 

ADCS

Architectural Design
Computer Services

30 Foxley Lane
Worthing
West Sussex
BN13 3AD
Tel: 01903 280701
E-mail:
adcs@atly.com

No dimensions to be scaled from drawing except for planning purposes.
The contractor should check all dimensions on site.
It is the contractors responsibility to ensure compliance with Building Regulations.
C.D.M. Regs. 2015. The Client is advised of his responsibilities to appoint a Planning Supervisor under these Regs.
All works to comply with the C.D.M. Regs. 2015.
The Party Wall Act. 1996 The property owner is advised of the requirements of the Act, & the requirement to serve a Party Wall Notice on any adjoining owners as required under the act.

REVISIONS:
A. 05.10.17 Dimensions added to proposed block plan.

Client
MR SIMON ROYALL

Project
PROPOSED DETACHED OFFICE
2 ADMIRALTY ROAD
FELPHAM
WEST SUSSEX PO22 7DN

Drawing
PROPOSED FLOOR PLANS &
ELEVATIONS

Scale 1:50
Date 18.09.17
Drawn TP

Drawing No. 1349/P01
Revision A