



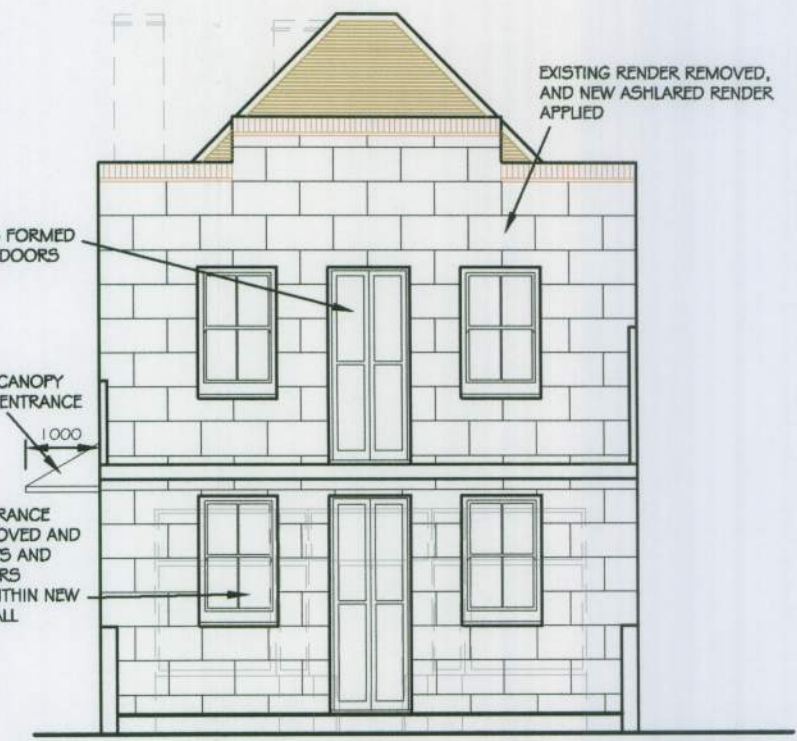


PROPOSED NORTH ELEVATION

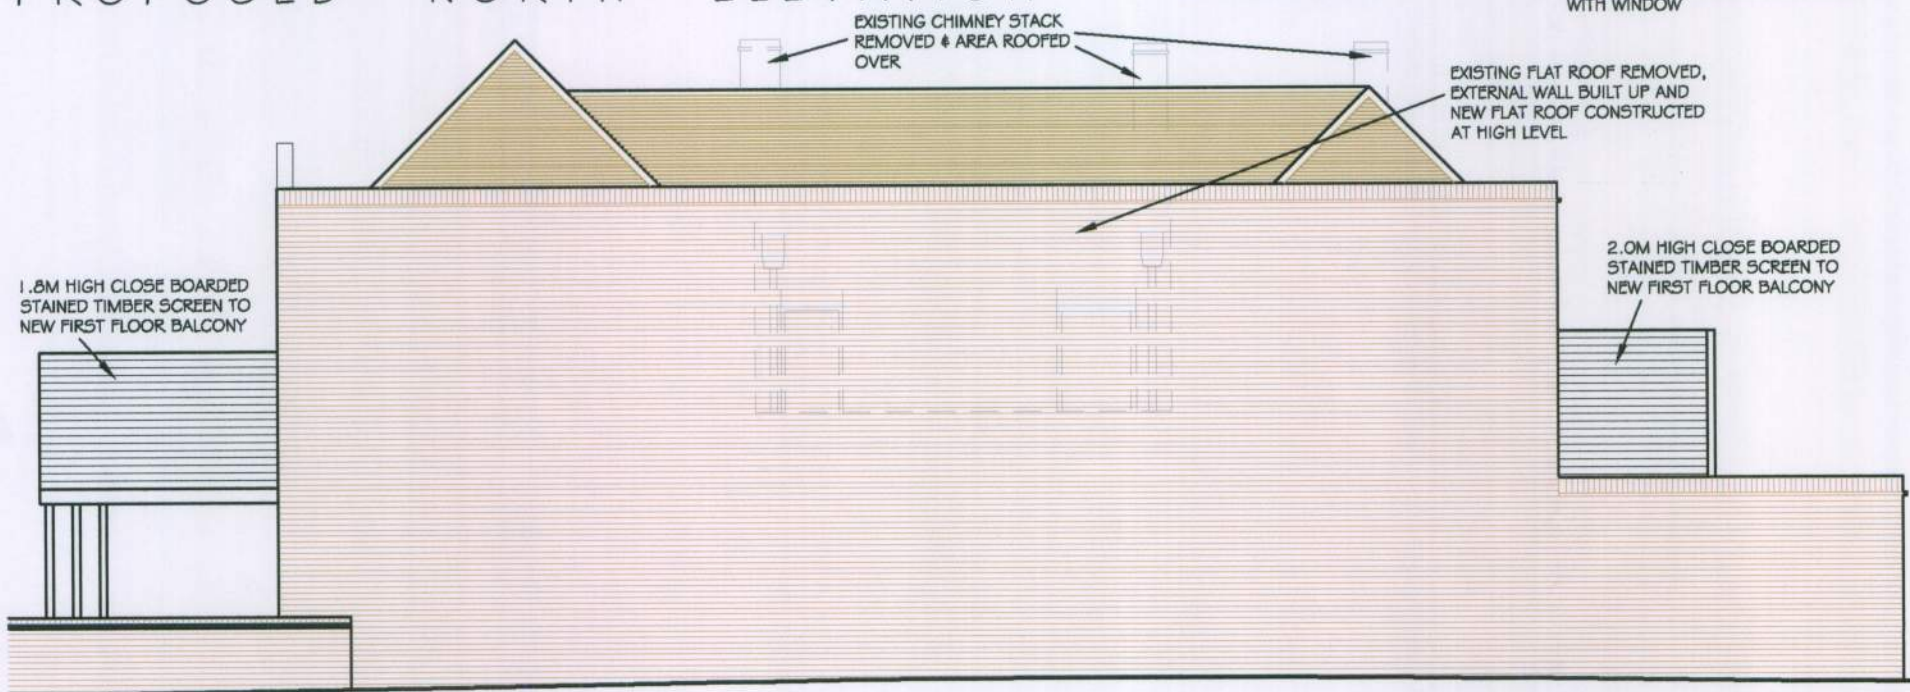

PROPOSED WEST ELEVATION



PROPOSED SOUTH ELEVATION

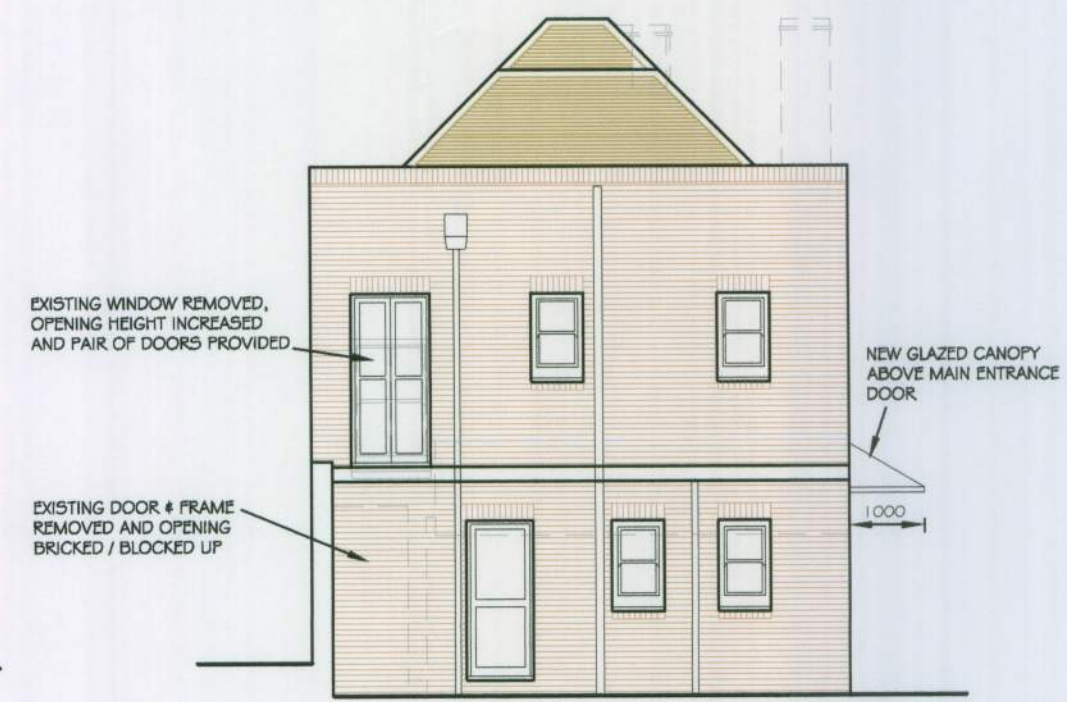

PROPOSED EAST ELEVATION

NOTES
 WRITTEN DIMENSIONS TO BE TAKEN IN PREFERENCE TO SCALE, AND ARE TO BE CHECKED ON SITE PRIOR TO COMMENCING WORK.
 THIS DRAWING IS TO BE READ IN CONJUNCTION WITH ALL OTHER DOCUMENTS RELATING TO THIS PROJECT.
 ANY DISCREPANCIES ARE TO BE REFERRED IMMEDIATELY TO THE PROJECT DESIGNER.
 THIS DRAWING IS COPYRIGHT, AND SHOULD NOT BE USED OR REPRODUCED WITHOUT PERMISSION.
 IT IS THE CONTRACTOR'S RESPONSIBILITY TO ENSURE COMPLIANCE WITH ALL APPLICABLE BUILDING REGULATIONS AND STANDARDS.

DRAWING TITLE
 PROPOSED ELEVATIONS

CLIENT
 MR K FOX

SCALE
 1:100 @A3

DRAWN BY
 PLB

DATE
 NOV 10

REV	DESCRIPTION	DATE
	PROJECT 4 FELPHAM ROAD FELPHAM BOGNOR REGIS WEST SUSSEX	
	DWG NO 214/04	REV.
	PHIL BROWN (ARCHITECTURAL SERVICES) LTD	
	10 MANTLING ROAD LITTLEHAMPTON WEST SUSSEX BN17 7DG TEL/FAX 01903 715177	