




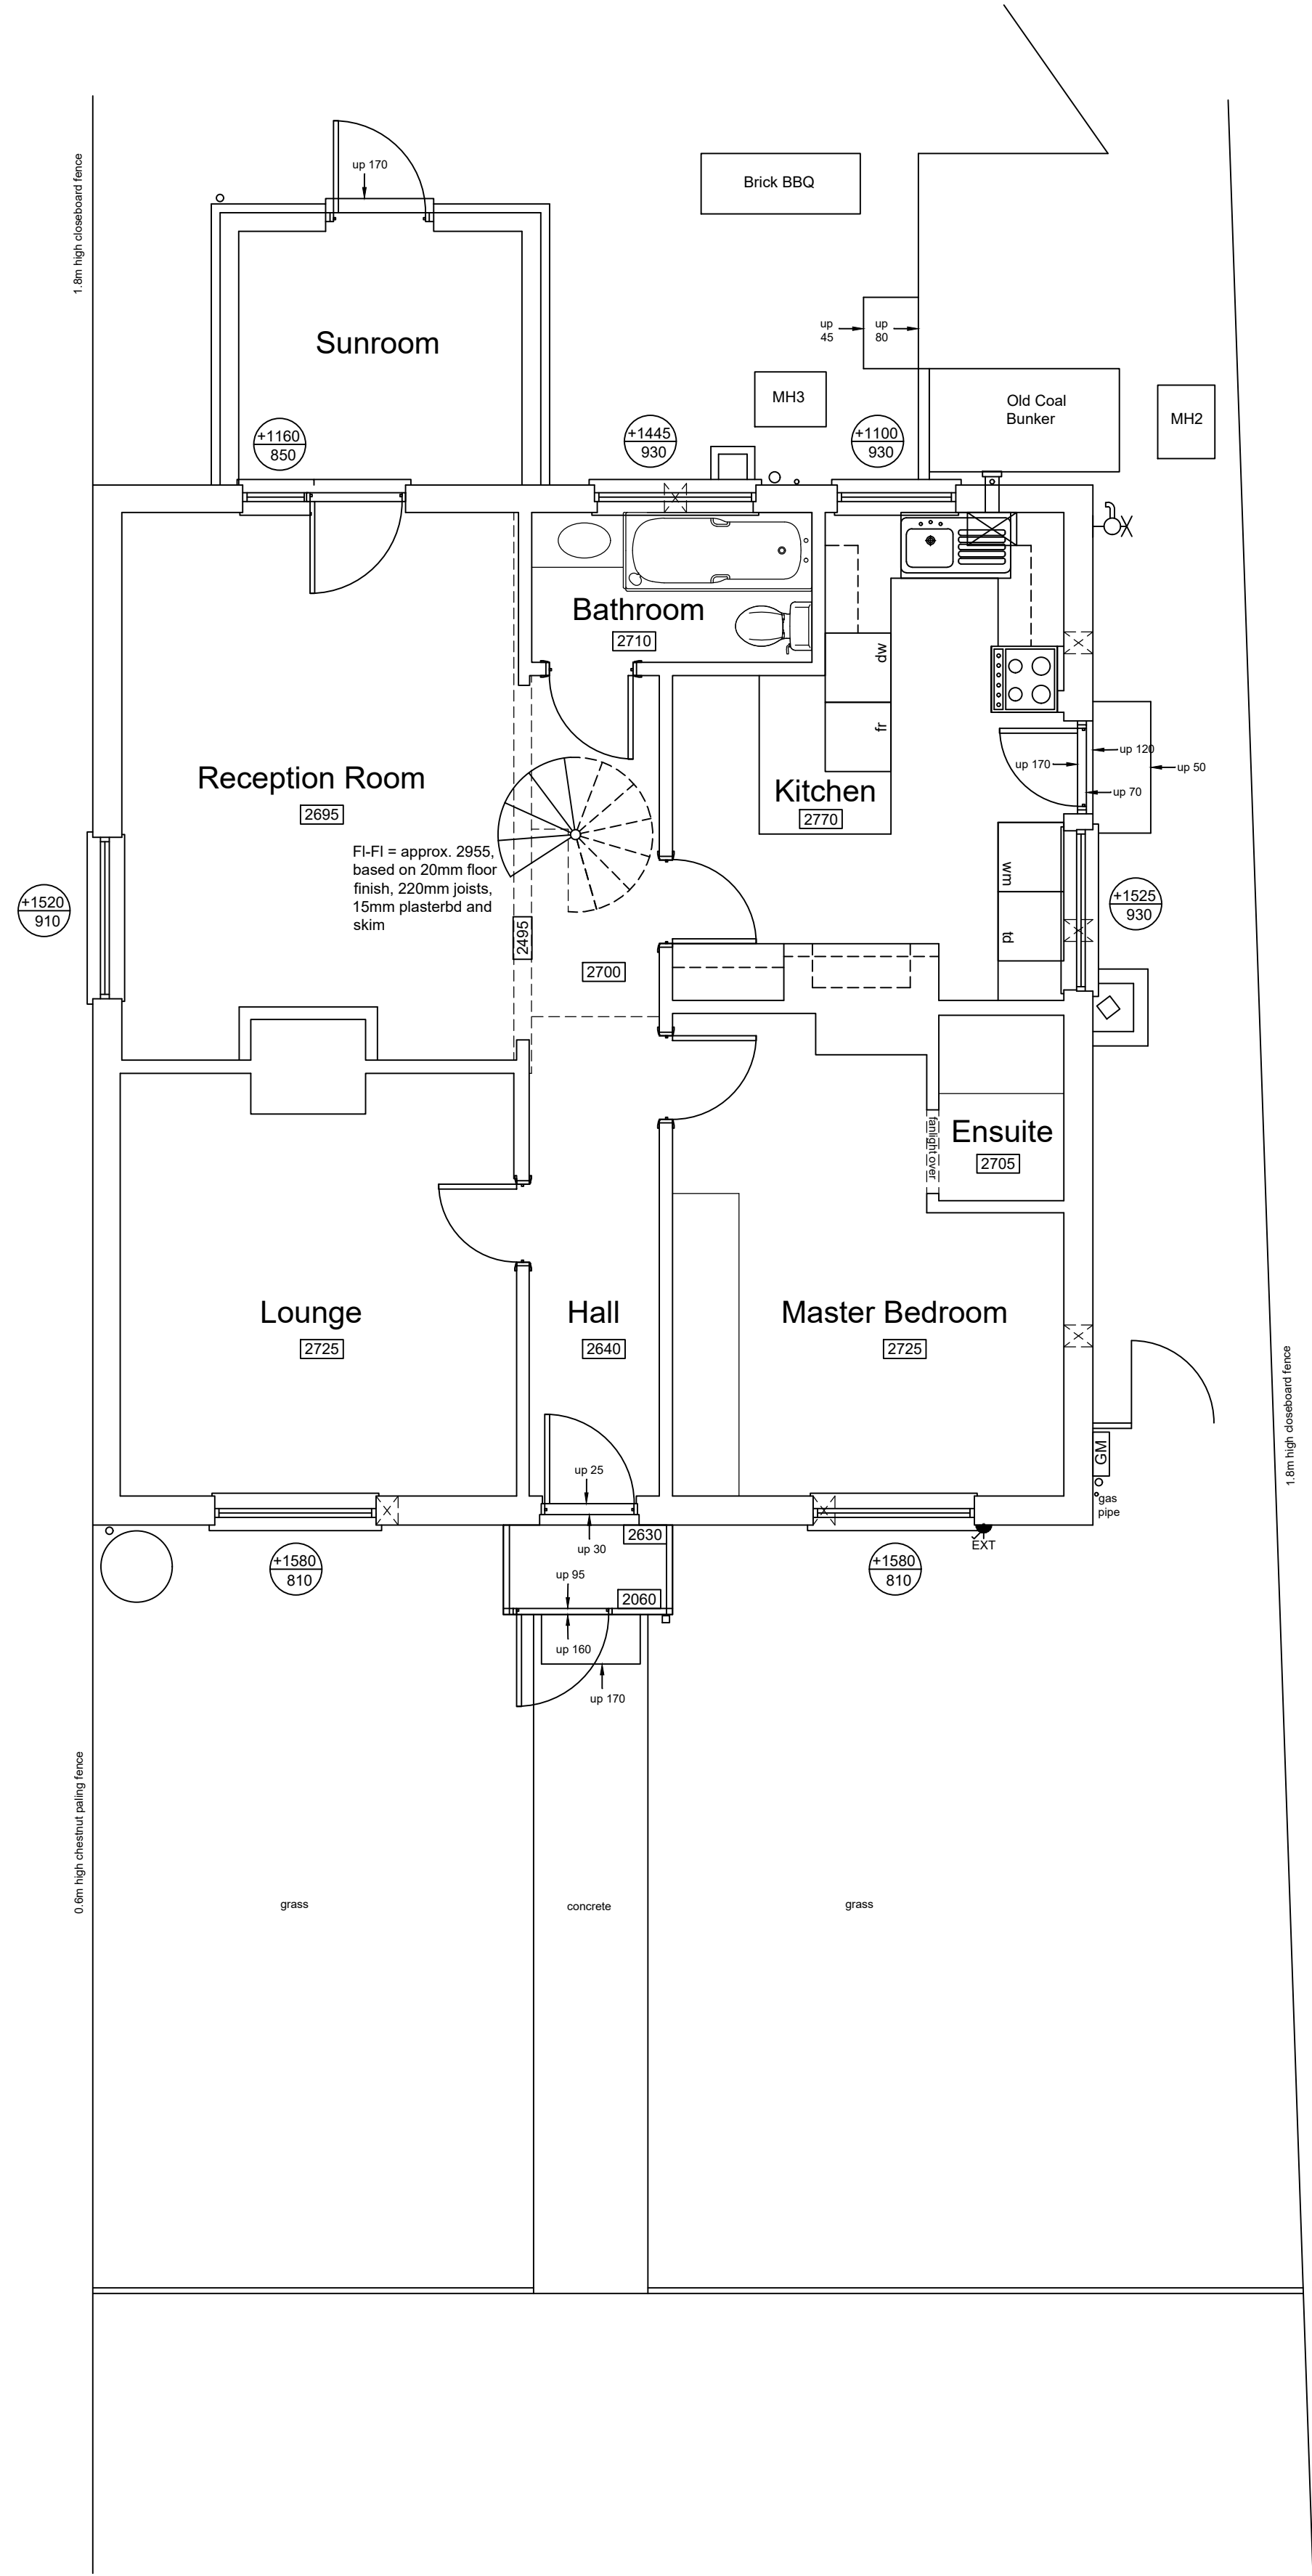

Ground Floor

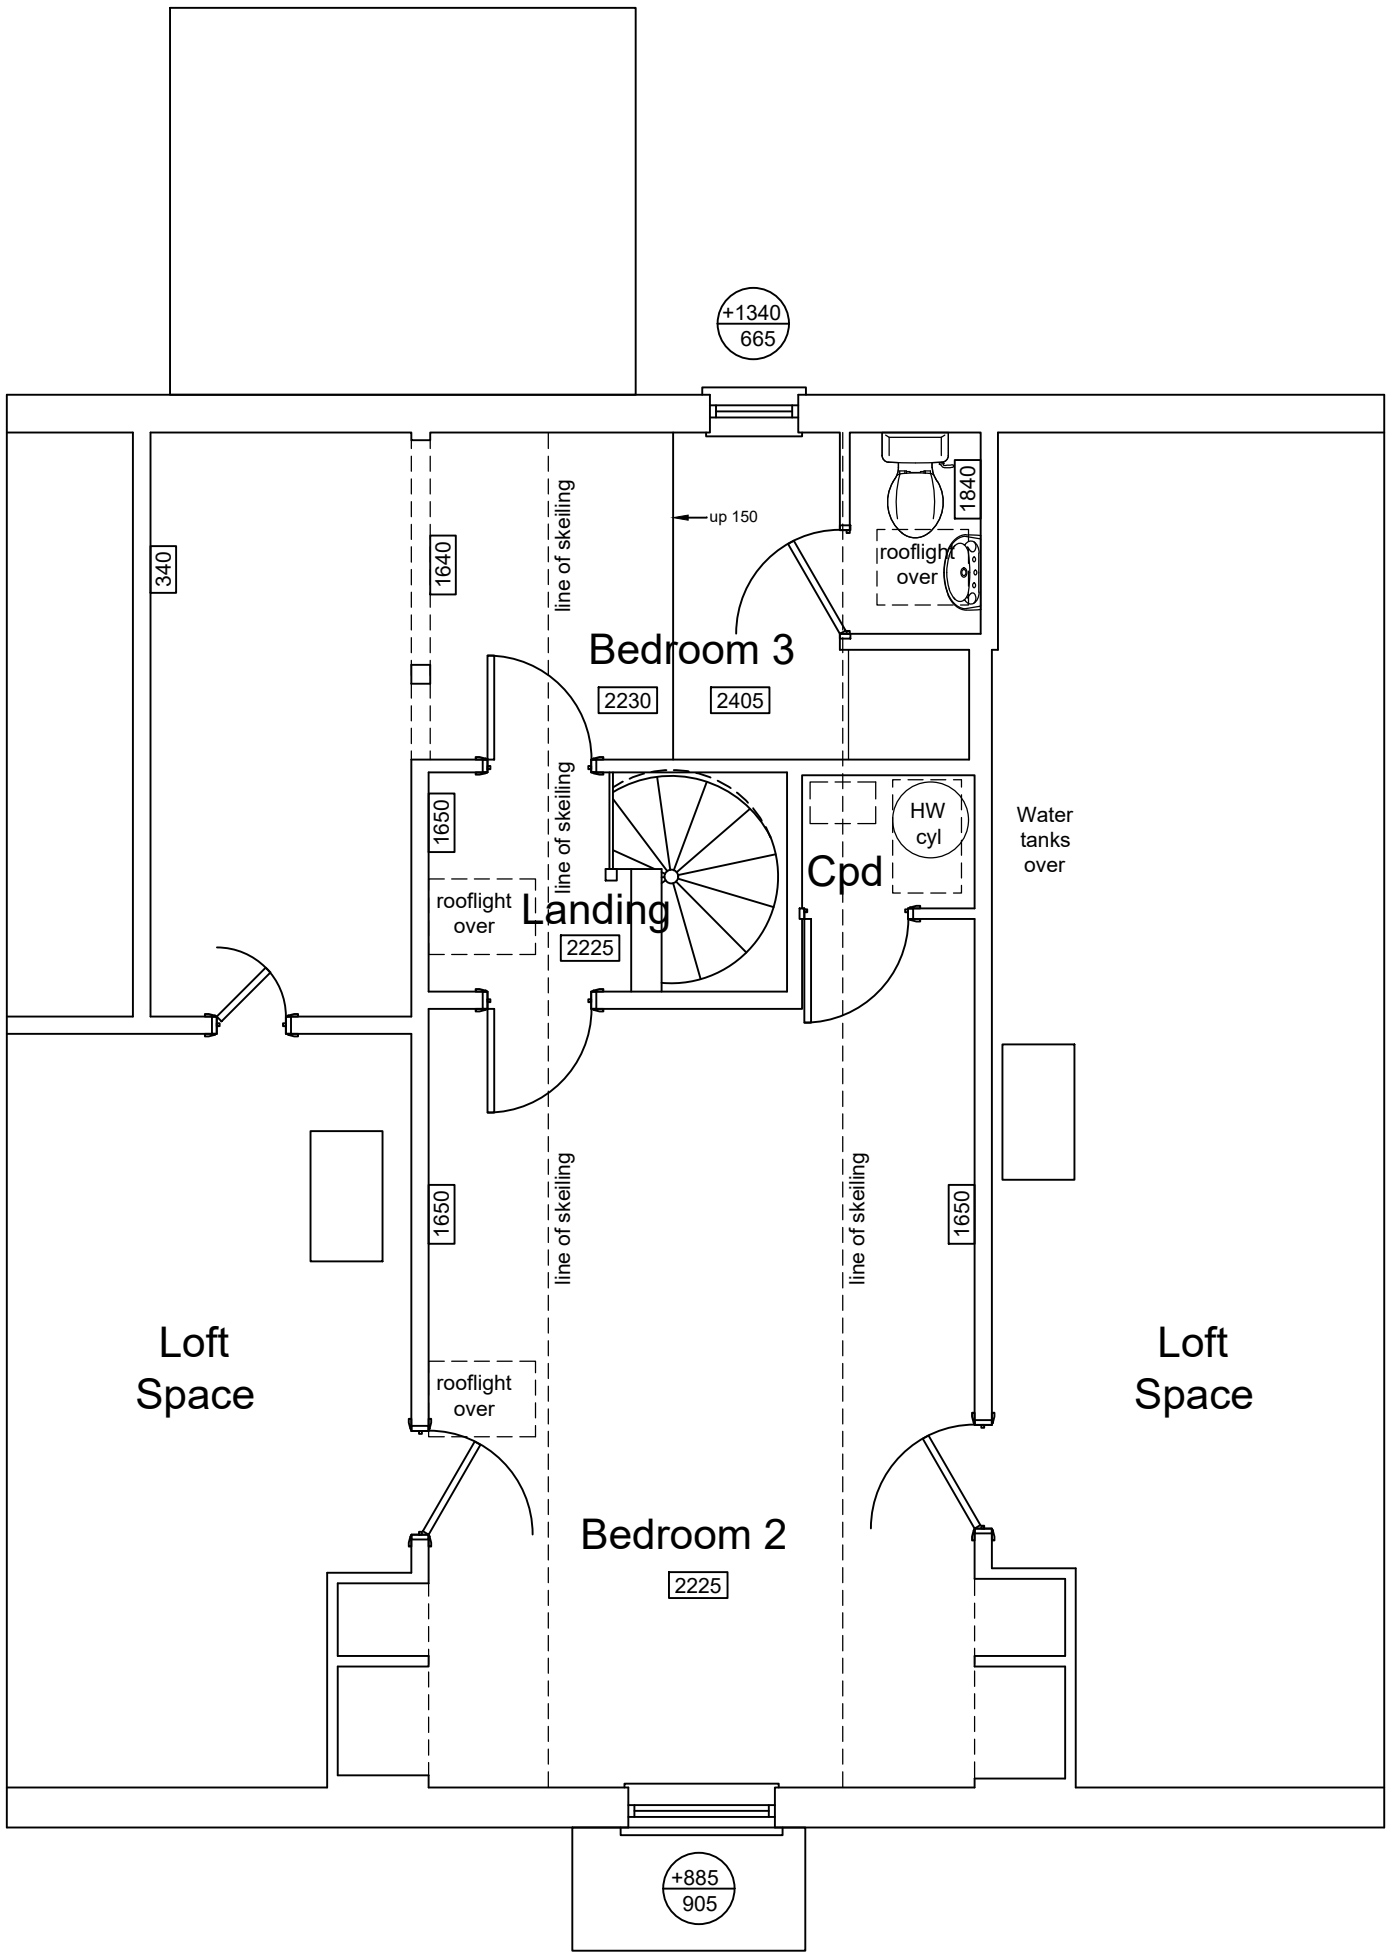

First Floor

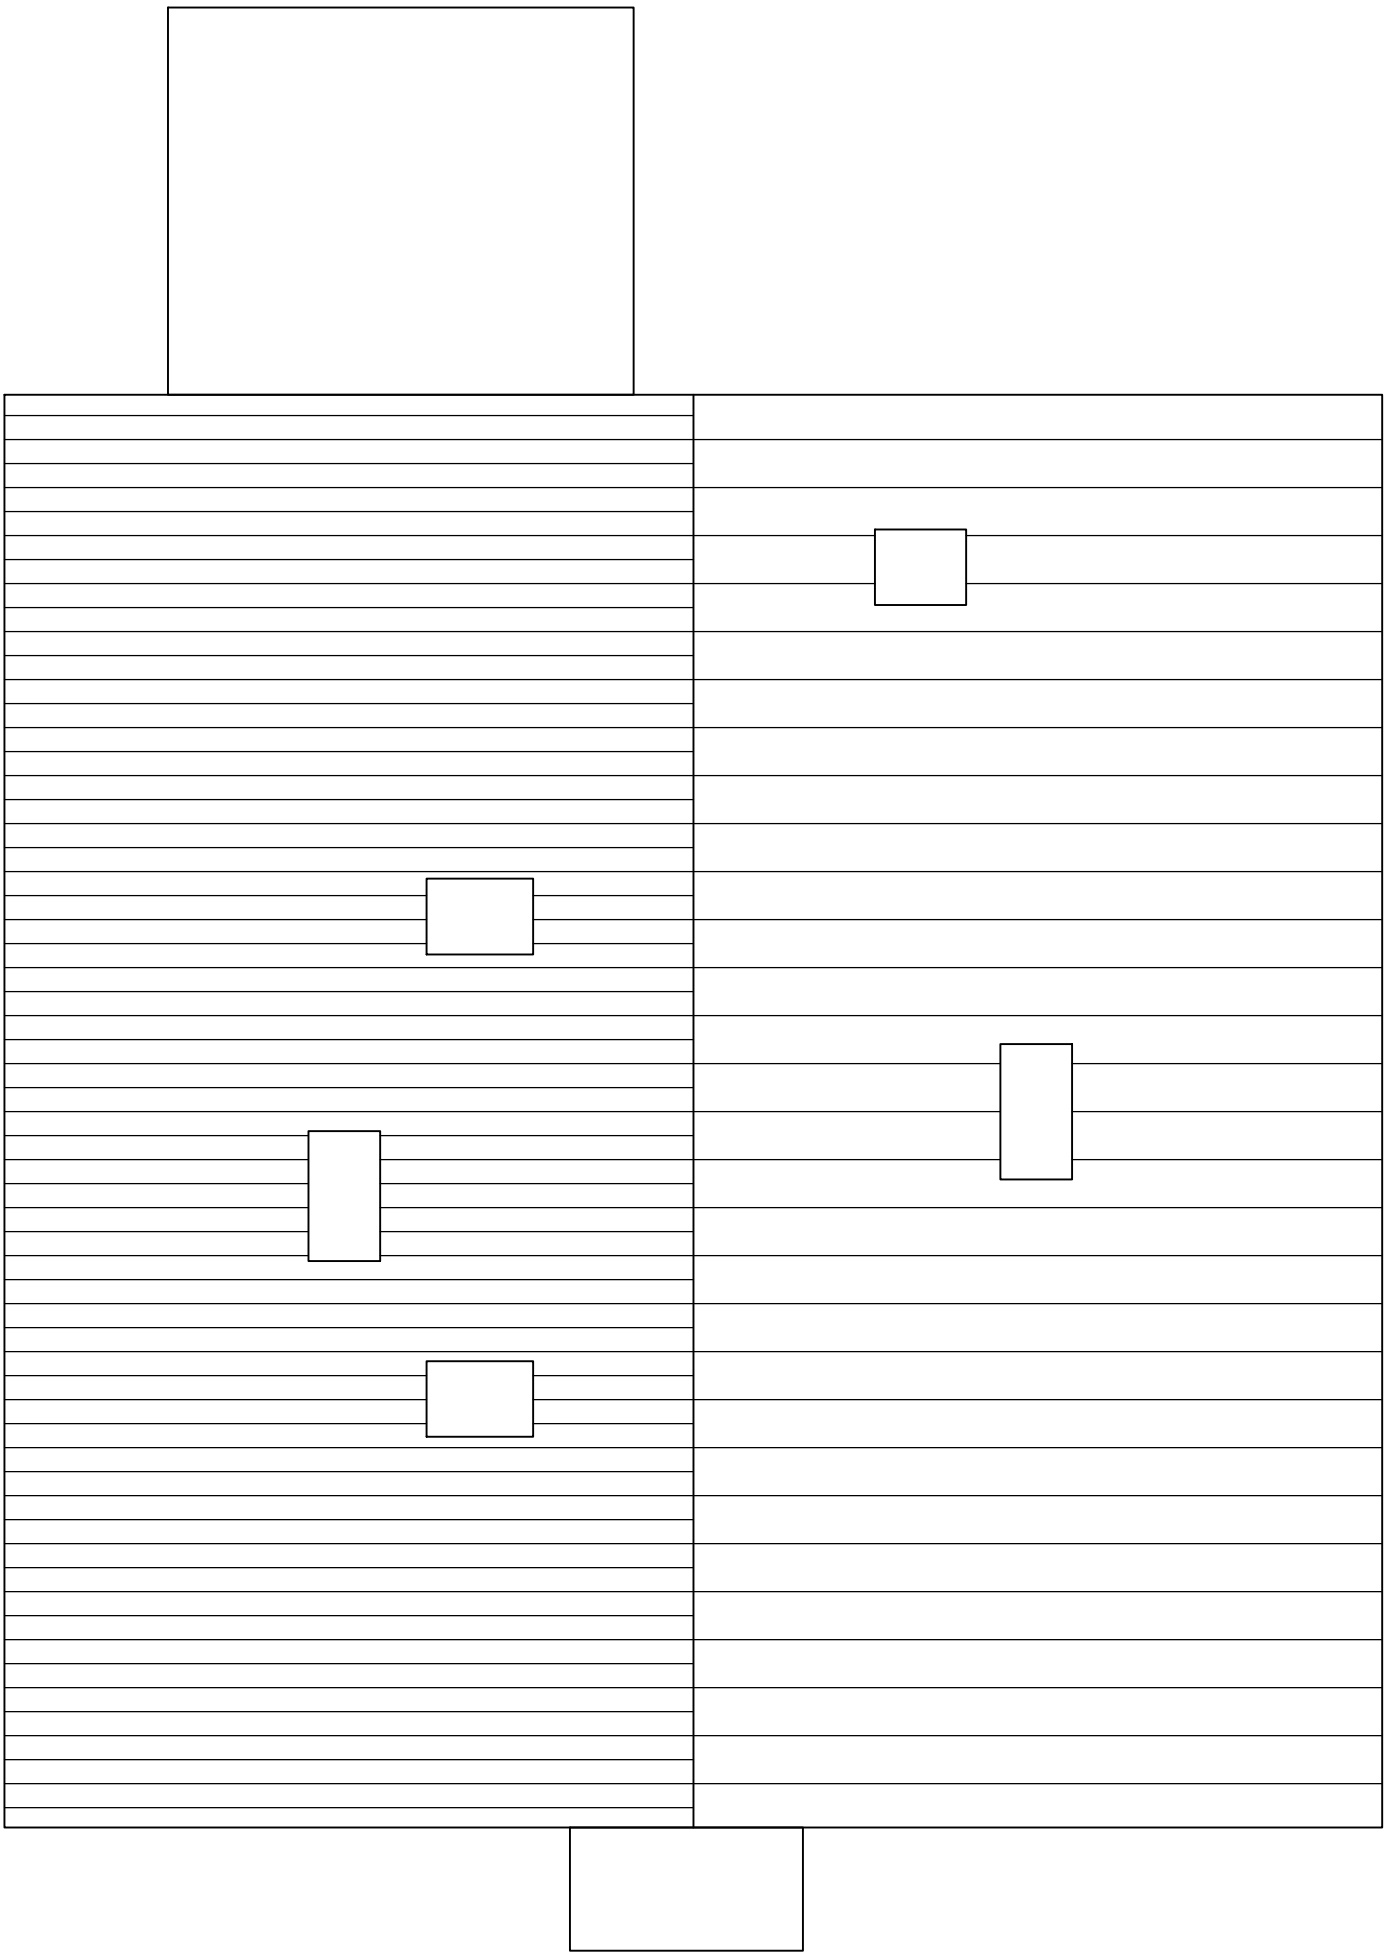

Roof Plan

Emma Pinder Architects Ltd 2 Oak Tree Lane, Chichester West Sussex, PO20 3GU T 07809 621606 E epinder@epinderarchitects.co.uk	Client's Name Mr and Mrs Hill	Job Title 16 Firs Avenue, Felpham	Drawing Title Existing Plans	Scale 1:50@A1	Drawn EP	Checked GP	Date 03.05.19	Status PRELIMINARY	Job No 0031	Drawing No 01	Rev A