





Front Elevation



Side Elevation

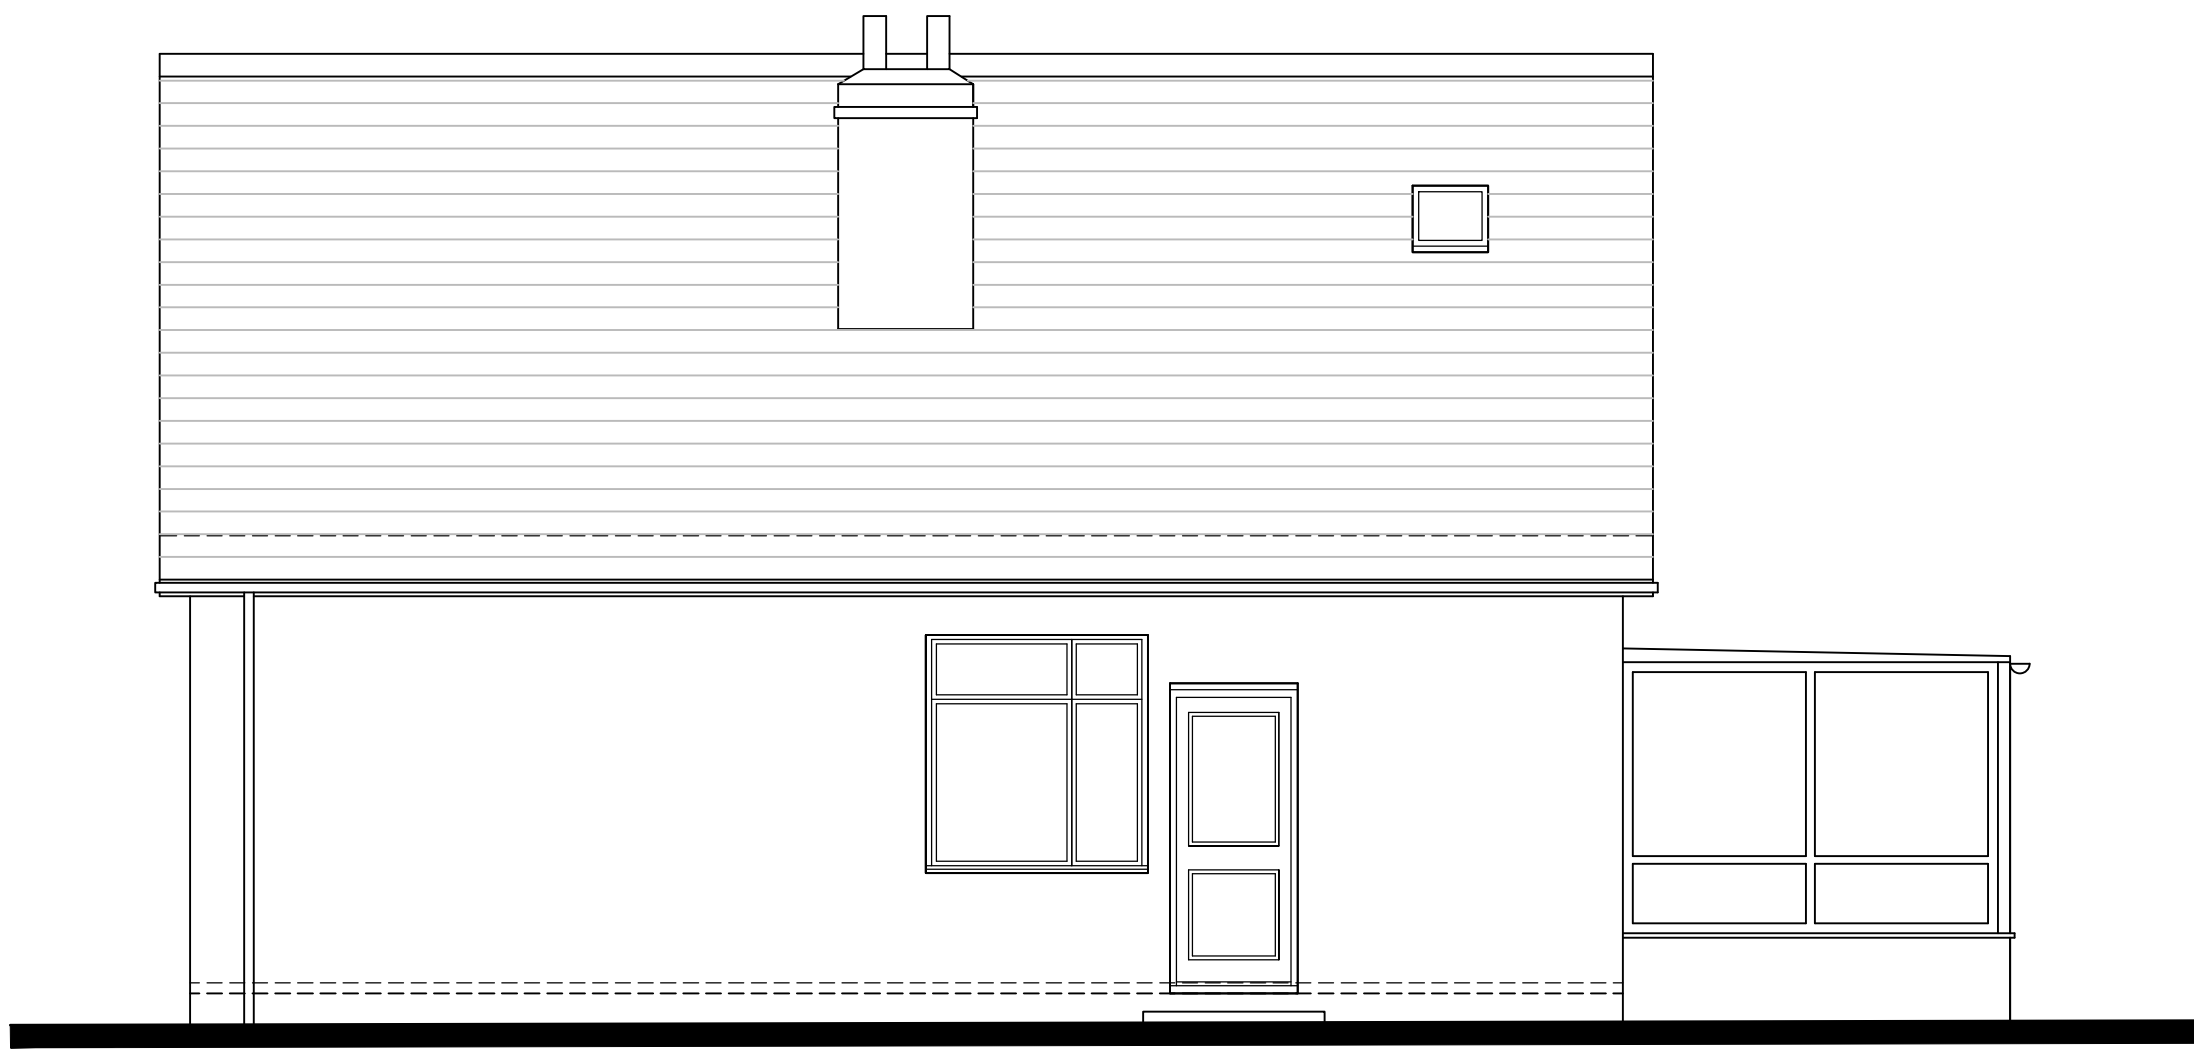

Rear Elevation

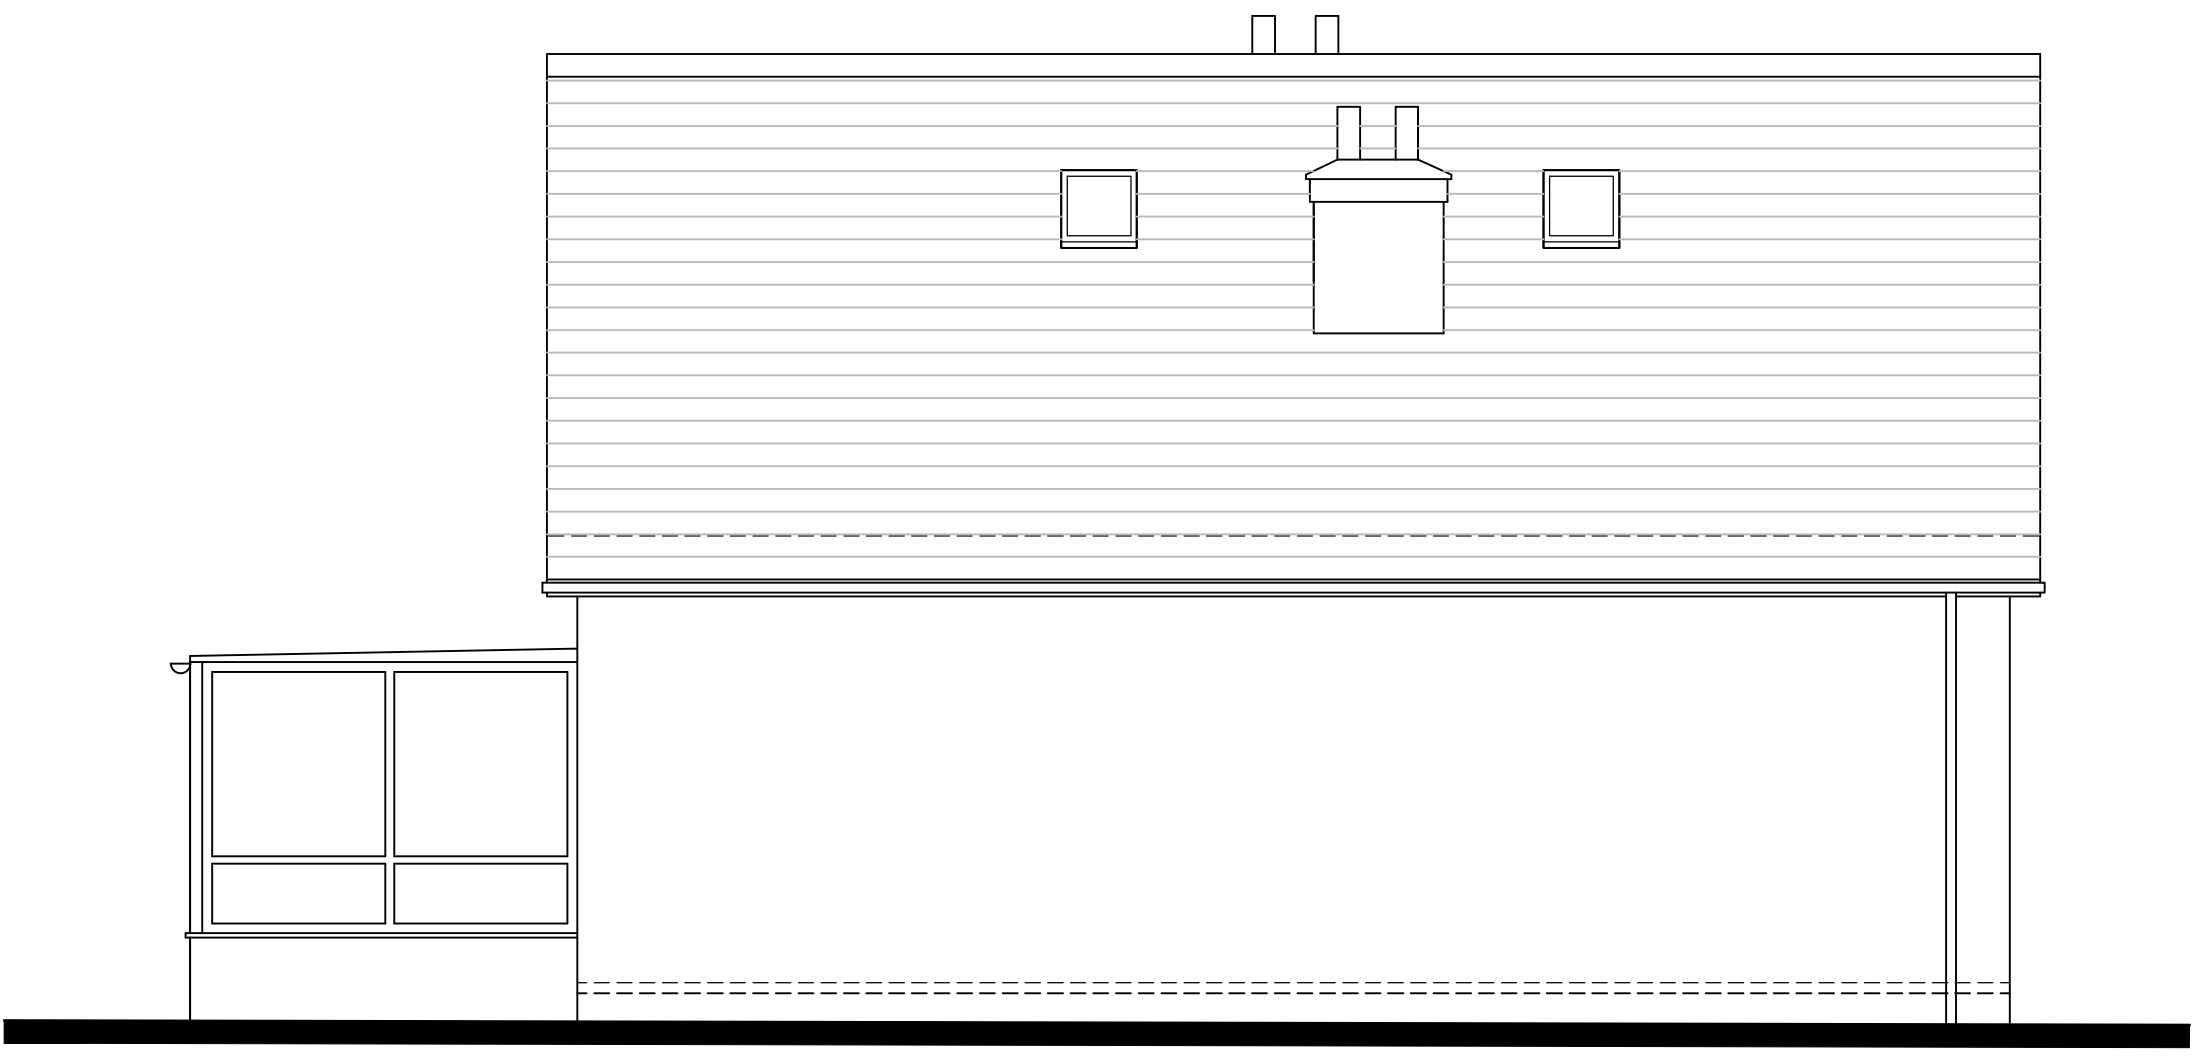

Side Elevation

Rev										Date		Revision Details		Dr		Ch	
Job No										Drawing No		Rev					
0031										02							
Emma Pinder Architects Ltd										Client's Name		Job Title		Drawing Title		Scale	
2 Oak Tree Lane, Chichester West Sussex, PO20 3GU T 07809 621606 E epinder@epinderarchitects.co.uk										Mr and Mrs Hill		16 Firs Avenue, Felpham		Existing Elevations		1:50@A1	
EP										GP		03.05.19		PRELIMINARY			