




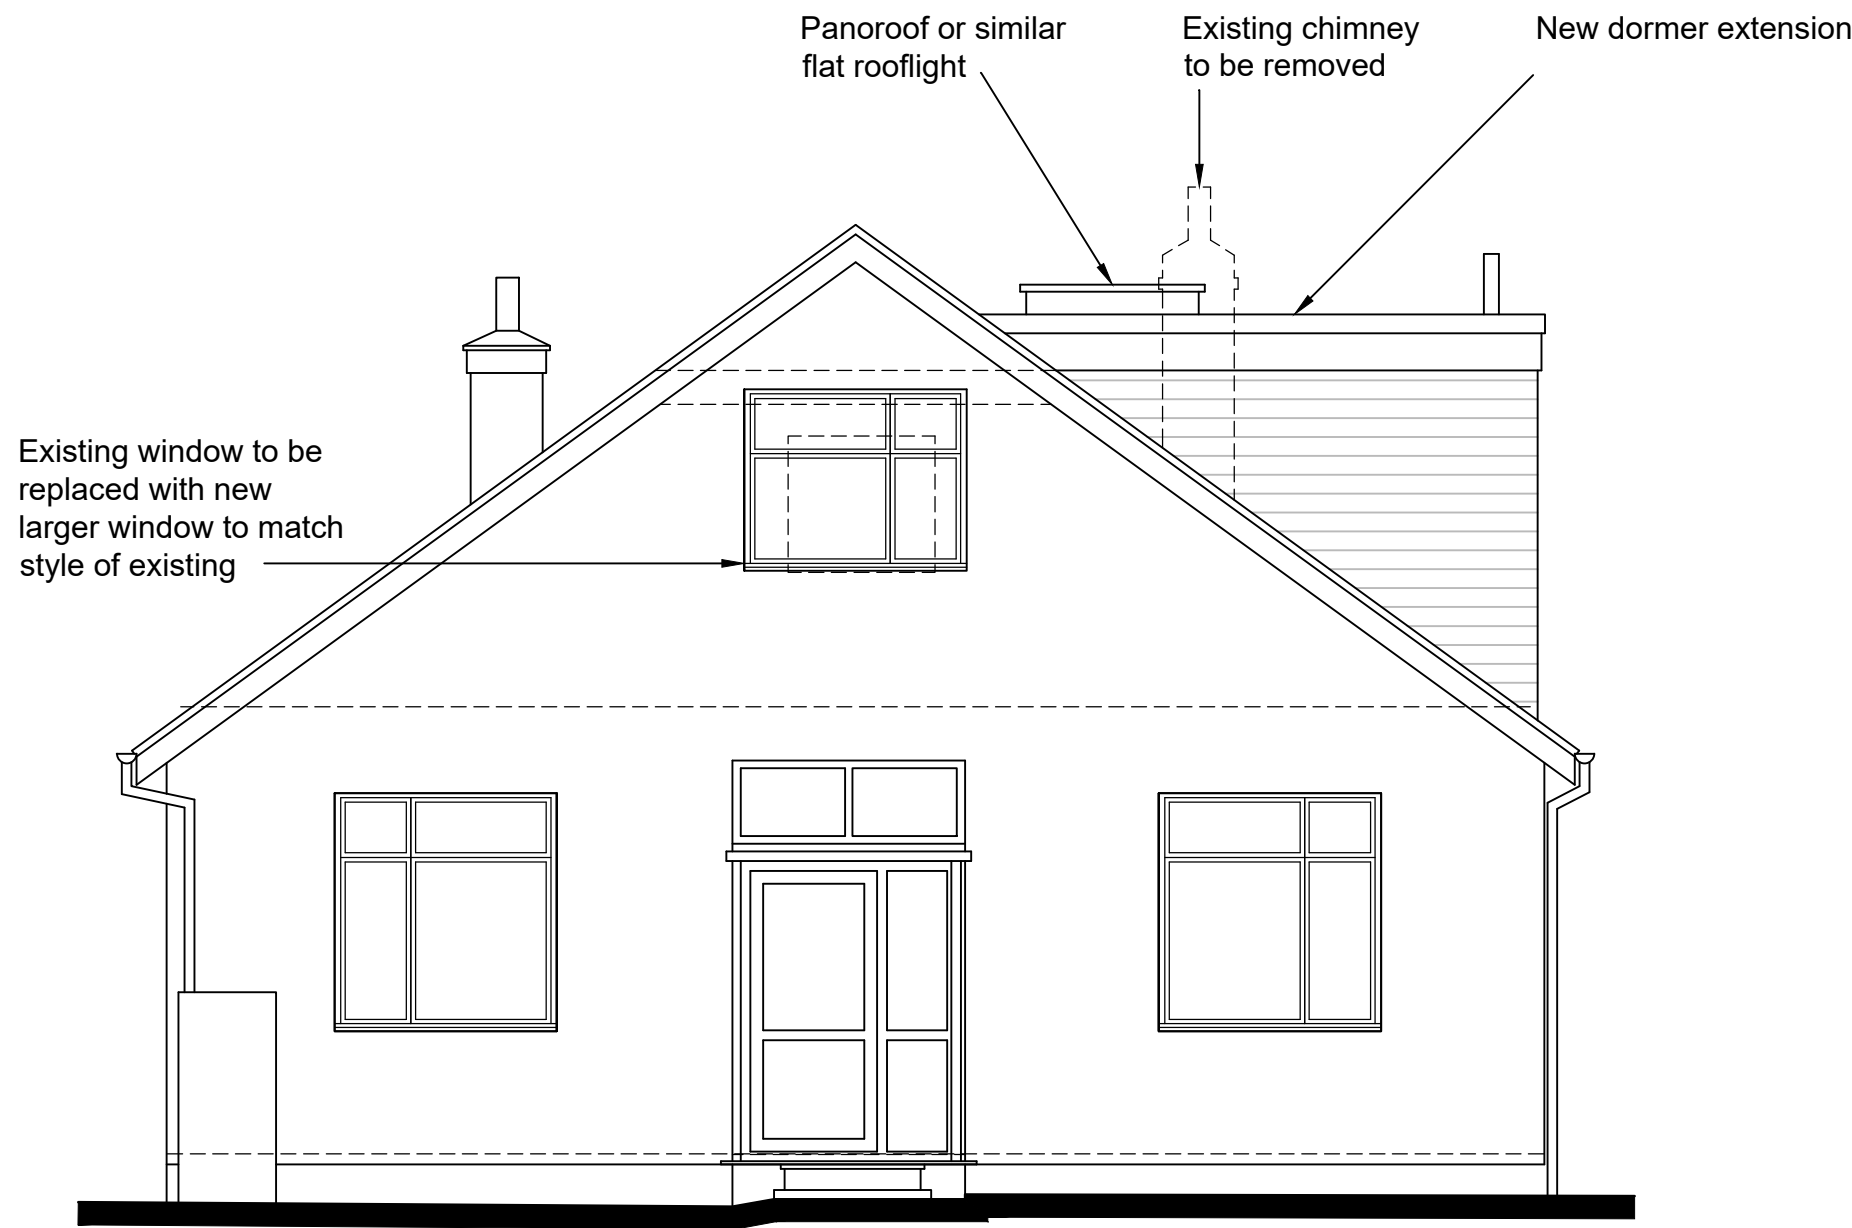


Front Elevation

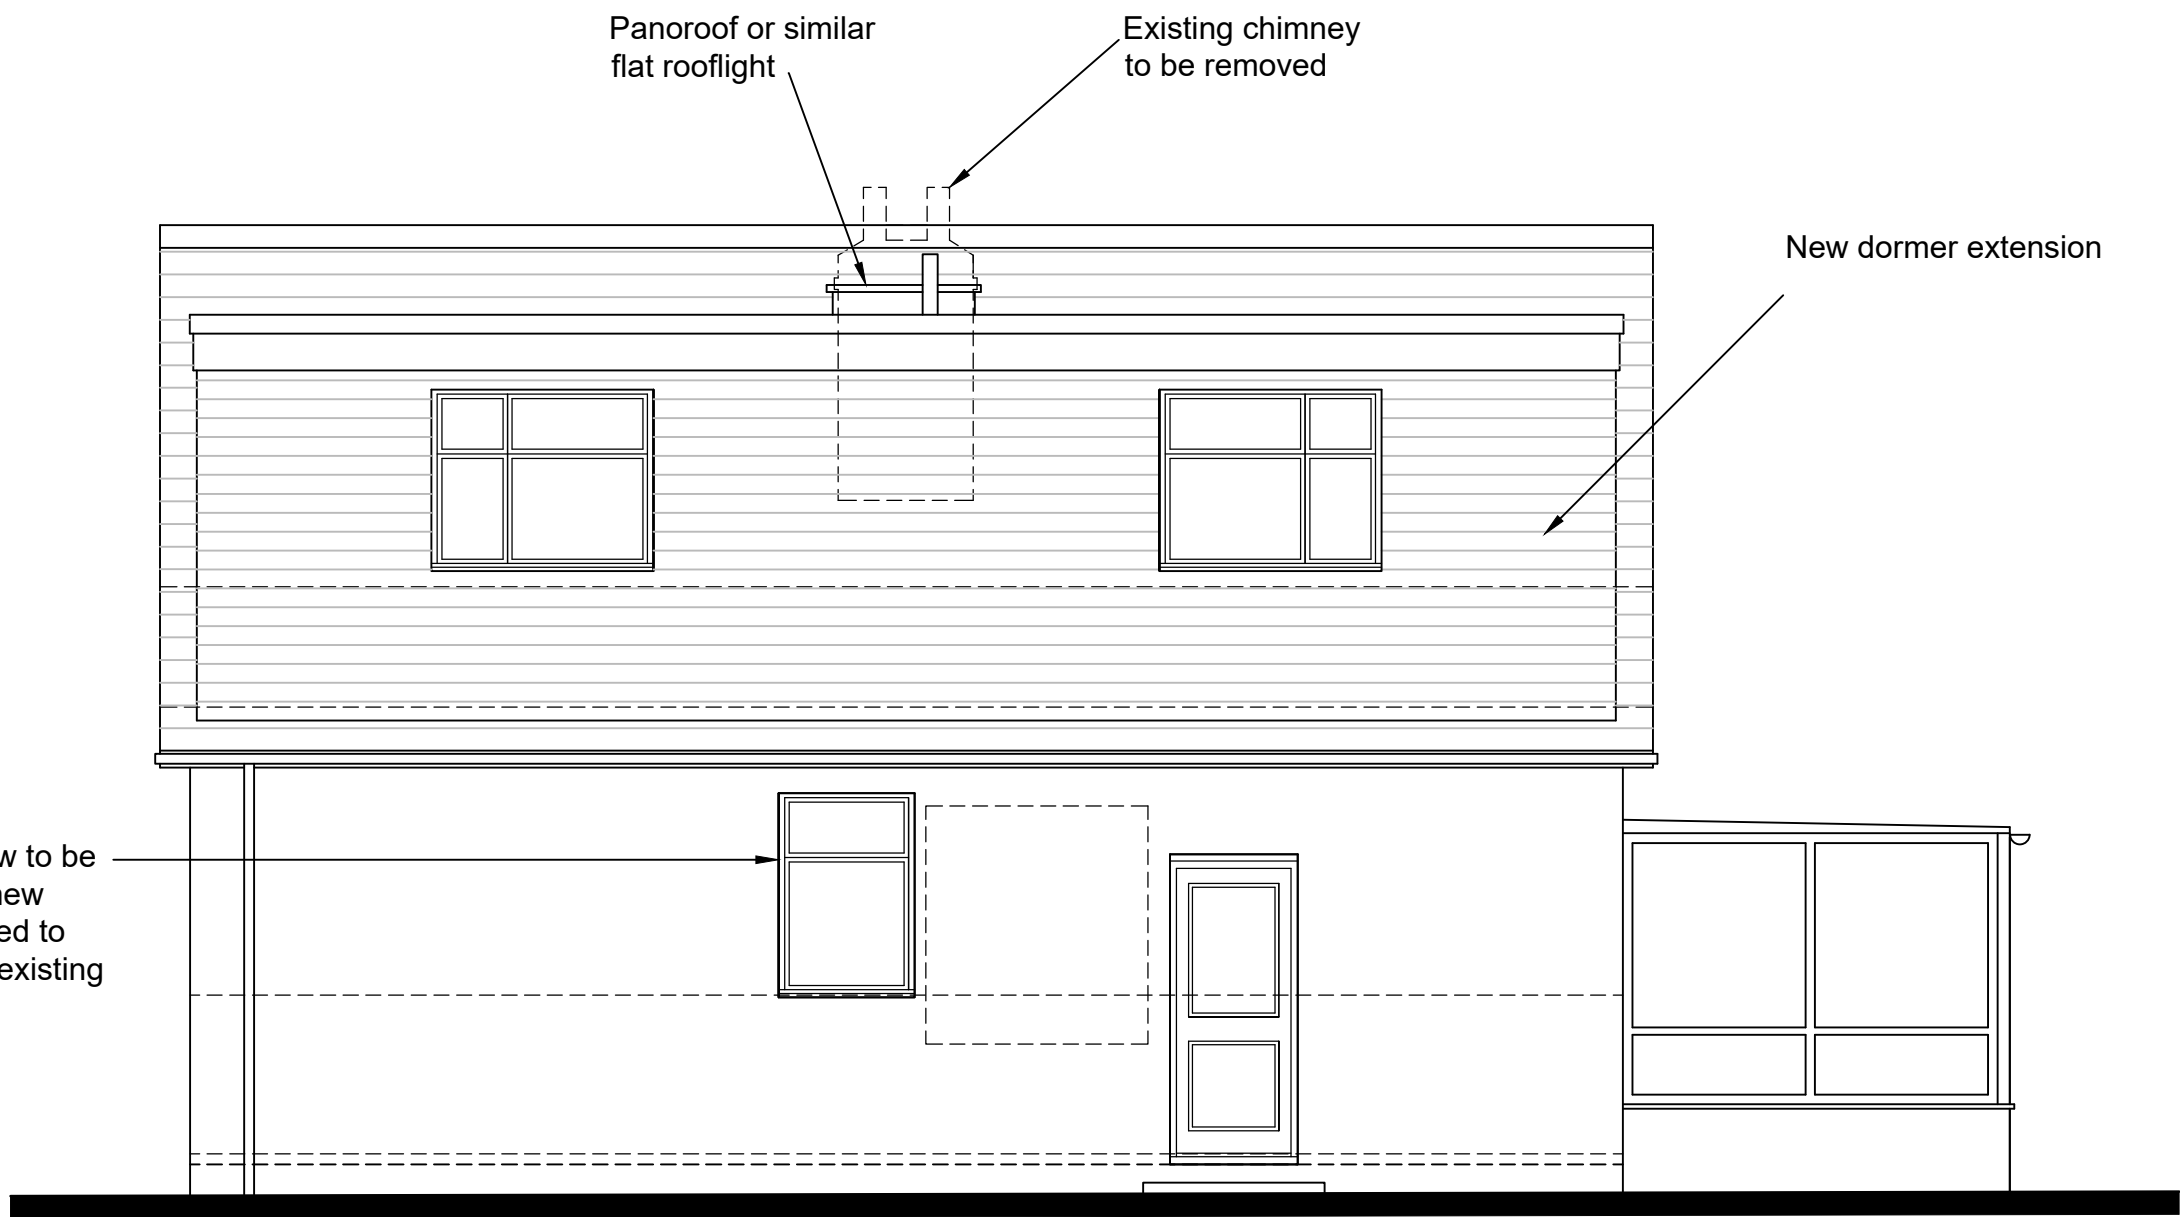

Side Elevation

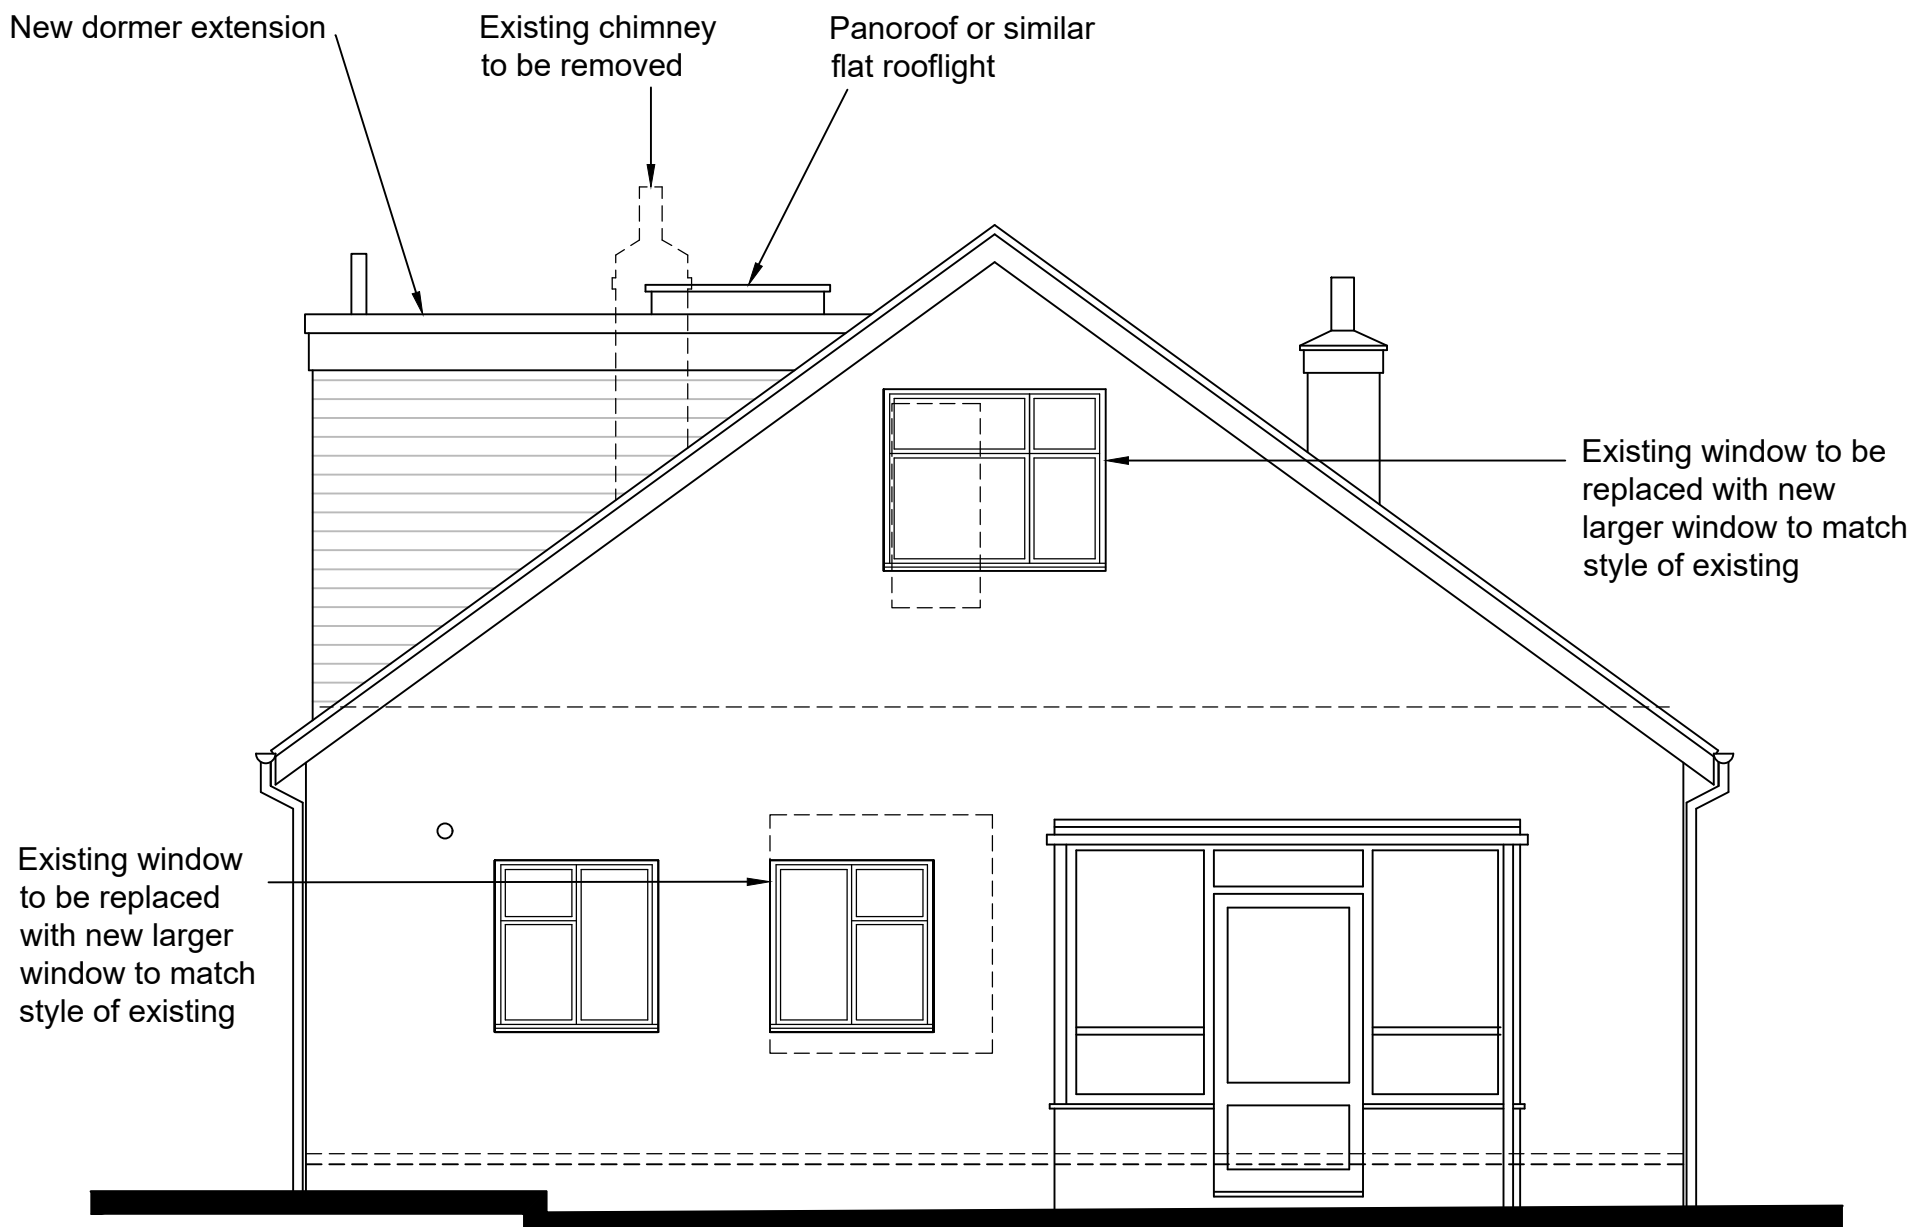

Rear Elevation

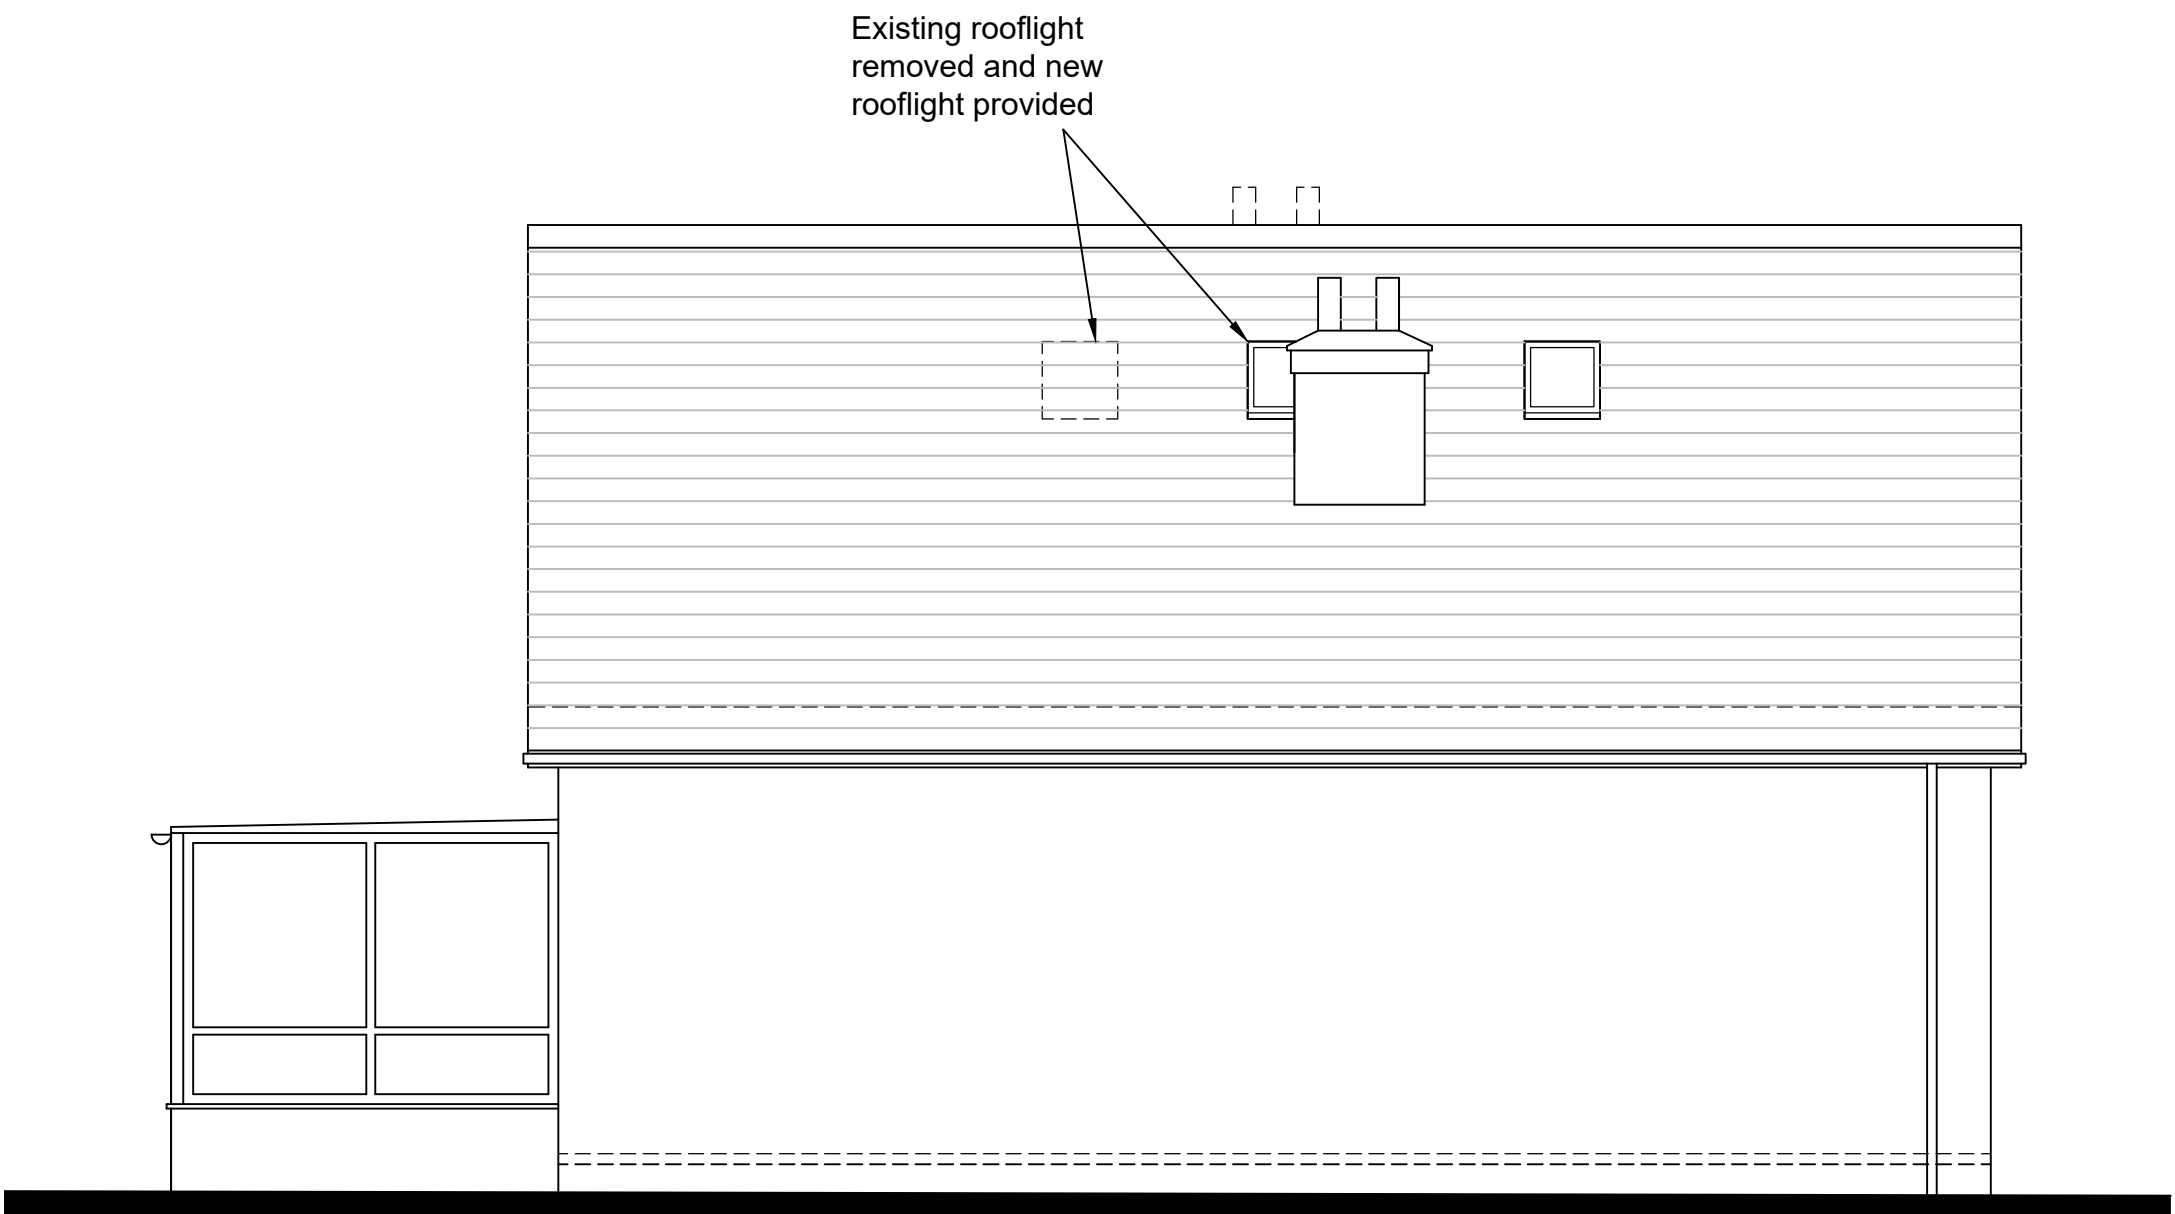

Side Elevation

Emma Pinder Architects Ltd

2 Oak Tree Lane, Chichester
West Sussex, PO20 3GU
T 07809 621606
E epinder@epinderarchitects.co.uk

Client's Name

Mr and Mrs Hill

Job Title

16 Firs Avenue,
Felpham

Drawing Title

Proposed Elevations

Scale

1:50@A1

Drawn

EP

Checked

GP

Date

22.11.19

Status

PRELIMINARY

Rev

Date

Revision Details

Dr

Ch

Job No

0031

Drawing No

04

Rev