

© This drawing and the works depicted contains information that is the copyright of Carlton Design Partnership Ltd. This drawing may also contain copyrighted information of third parties. This drawing or part thereof may not be reproduced, re-used or altered except with the written permission of the originators. No liability will be accepted for amendments made by third parties. Scaled measurements must not be taken from this drawing, other than for planning purposes. Any discrepancy or disparity must be notified to the originator in writing. This drawing may contain Ordnance Survey Data that is subject to Crown Copyright. All Rights reserved.

| Rev                                   | Date     | Drawn | Checked |
|---------------------------------------|----------|-------|---------|
| A                                     | 16/02/18 | MJW   |         |
| PLANS AND ELEVATIONS UPDATED.         |          |       |         |
| B                                     | 20/02/18 | MJW   |         |
| RWP's ADDED. NOTE ADDED               |          |       |         |
| DRAWING RENUMBERED.                   |          |       |         |
| C                                     | 02/10/20 | MJW   |         |
| CHANGING ROOMS REDESIGNED.            |          |       |         |
| D                                     | 06/10/20 | MJW   |         |
| CHANGING ROOMS REDESIGNED.            |          |       |         |
| DRAWING RE-PAGED.                     |          |       |         |
| E                                     | 02/11/20 | MJW   |         |
| ELEVATION AND FLOOR PLANS UPDATED.    |          |       |         |
| F                                     | 11/12/20 | MJW   |         |
| ELEVATIONS COLOURED. MATERIALS ADDED. |          |       |         |




Front Elevation.

Side Elevation.



Rear Elevation.

Side Elevation.

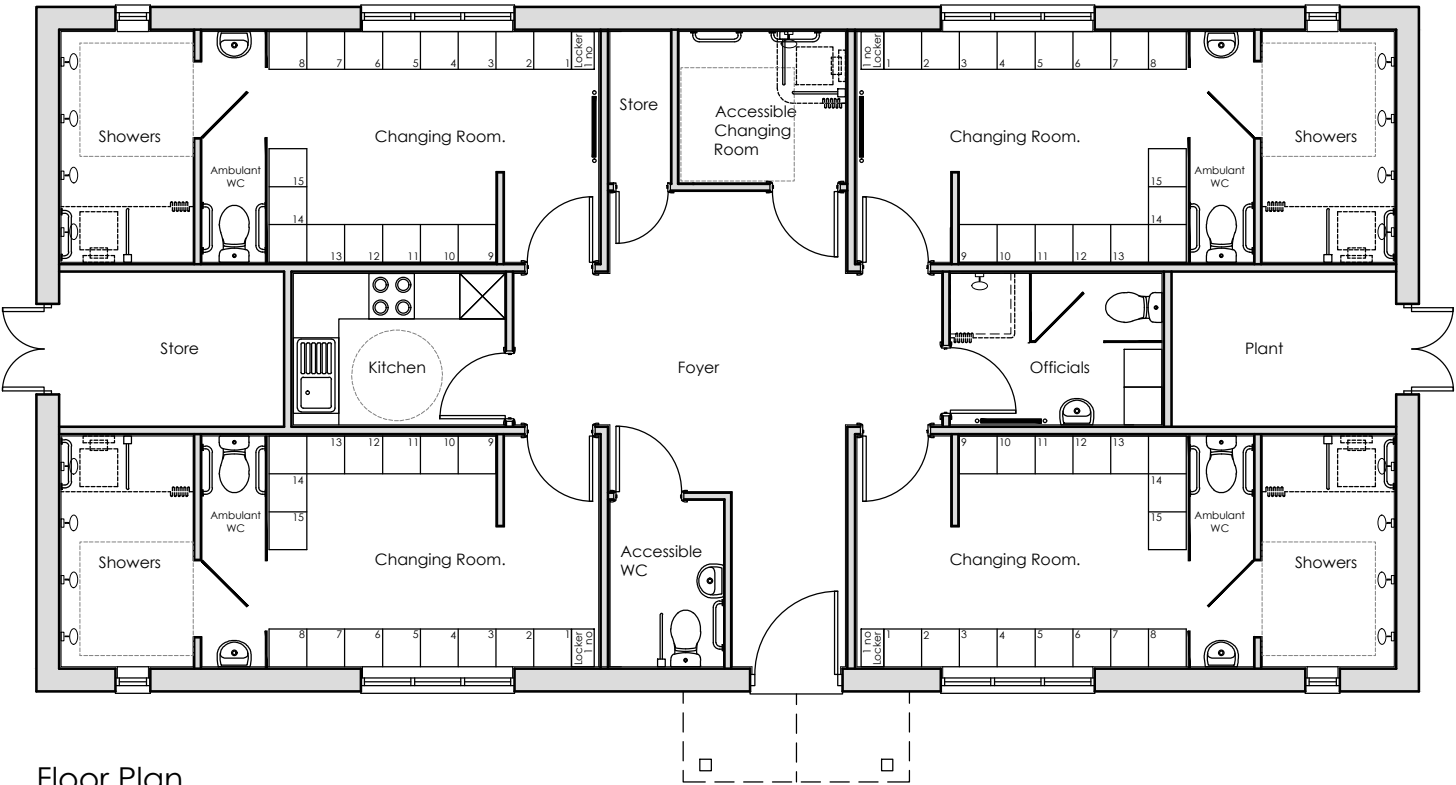

Floor Plan  
148 M<sup>2</sup>

Materials

|  |                                                    |
|--|----------------------------------------------------|
|  | Facing Brick:<br>Wienerberger Brookhurst<br>Yellow |
|  | Roof Tile:<br>Forticrete SL8 Slate Grey            |

|                       |             |
|-----------------------|-------------|
| Rainwater Goods -     | Black uPVC. |
| Fascias and Soffits - | White uPVC. |

PRELIMINARY ISSUE

Project:  
FELPHAM  
WEST SUSSEX

Drawing Title:  
CHANGING FACILITIES BUILDING

Selwyn House, 32a Castle Way, Southampton, SO14 2AW  
023 8011 8866 [www.carltondesignpartnership.com](http://www.carltondesignpartnership.com)

1:100  
@A2

Drg No: CFB/180220/HT-CFB

Rev: F