

© This drawing and the works depicted contains information that is the copyright of Carlton Design Partnership Ltd. This drawing may also contain copyrighted information of third parties. This drawing or part thereof may not be reproduced, re-used or altered except with the written permission of the originators. No liability will be accepted for amendments made by third parties. Scaled measurements must not be taken from this drawing, other than for planning purposes. Any discrepancy or disparity must be notified to the originator in writing. This drawing may contain Ordnance Survey Data that is subject to Crown Copyright. All Rights reserved.

Rev	Date	Drawn	Checked
-----	------	-------	---------

A	16/02/18	MJW	
---	----------	-----	--

PLANS AND ELEVATIONS UPDATED.

B	20/02/18	MJW	
---	----------	-----	--

RWPs ADDED. NOTE ADDED
DRAWING RENUMBERED.

C	02/10/20	MJW	
---	----------	-----	--

CHANGING ROOMS REDESIGNED.

D	06/10/20	MJW	
---	----------	-----	--

CHANGING ROOMS REDESIGNED.
DRAWING RE-PAGED.

E	02/11/20	MJW	
---	----------	-----	--

ELEVATION AND FLOOR PLANS UPDATED.


F	11/12/20	MJW	
---	----------	-----	--

ELEVATIONS COLOURED. MATERIALS ADDED.

G	22/03/2021	SD	
---	------------	----	--


REDESIGN WITH REDUCTION TO 2N. CHANGING ROOMS ADDITIONAL OFFICIALS CHANGING ROOM KITCHEN ENLARGED AND OFFICE ADDED

H	26/03/2021	SD	
---	------------	----	--

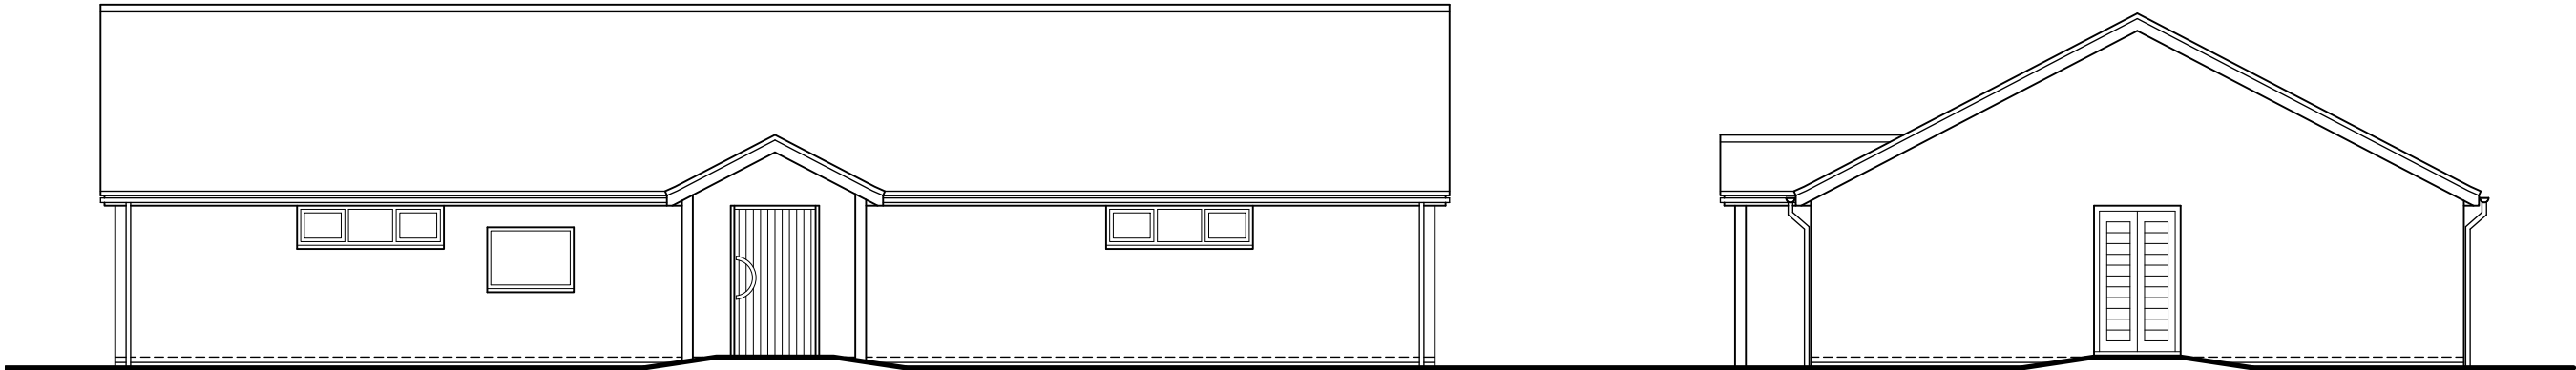SERVING HATCH ENLARGED TO 1200MM OPENING
ENTRANCES TO BOTH CHANGING ROOMS ADJUSTED
SHOWER CURTAINS ADDED TO TO SHOWER AREAS


Front Elevation.

Side Elevation.

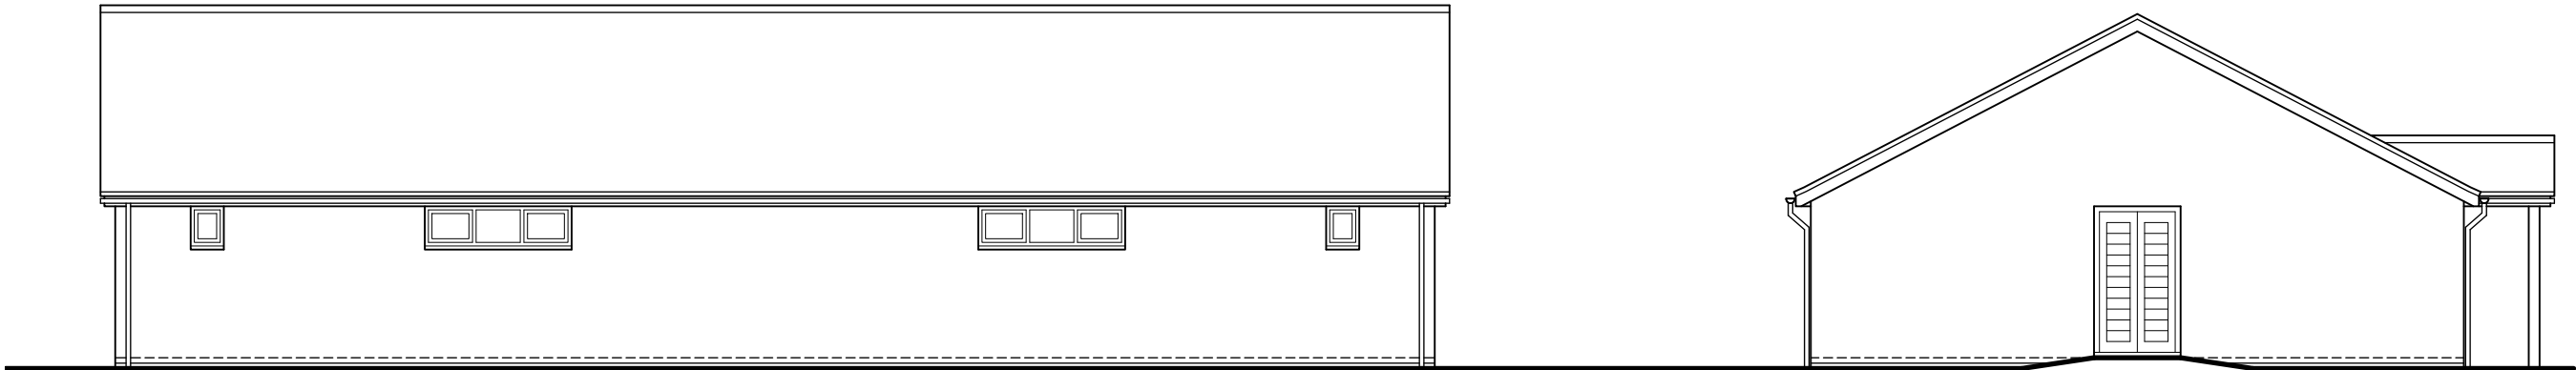

Rear Elevation.

Side Elevation.

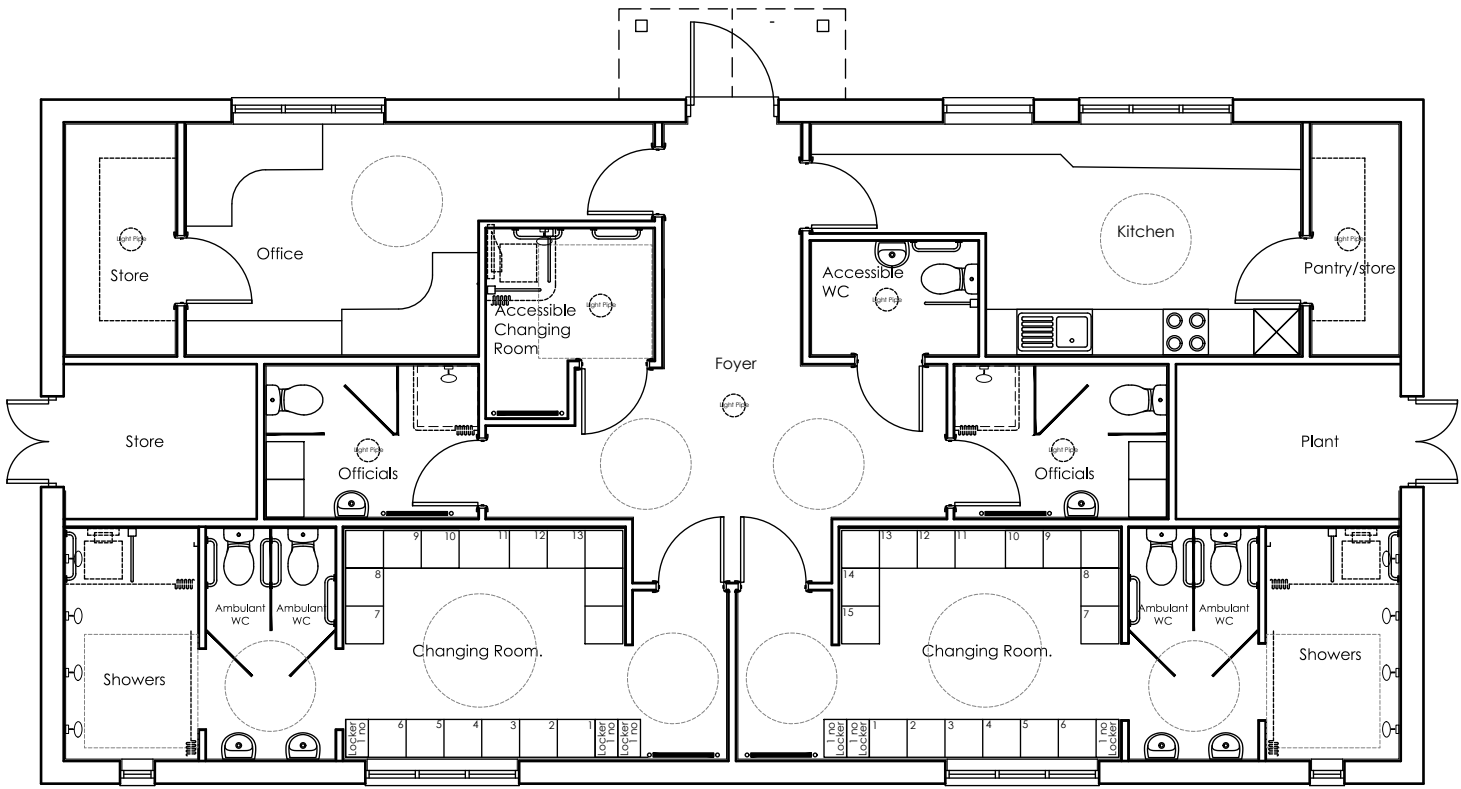

Floor Plan
148 M²

Materials

	Facing Brick: Weinerberger Brookhurst Yellow
	Roof Tile: Forticrete SL8 Slate Grey

Rainwater Goods - Black uPVC.
Fascias and Soffits - White uPVC.

PRELIMINARY ISSUE

Project:
FELPHAM
WEST SUSSEX

Drawing Title:
CHANGING FACILITIES BUILDING



1:100
@A2

Drg No: CFB/180220/HT-CFB Rev: H