

© this drawing and the works depicted contains information that is the copyright of Carlton Design Partnership Ltd. This drawing may also contain copyrighted information of third parties. This drawing or part thereof may not be reproduced, re-used or altered except with the written permission of the originators. No liability will be accepted for amendments made by third parties. Scaled measurements must not be taken from this drawing, other than for planning purposes. Any discrepancy or disparity must be notified to the originator in writing. This drawing may contain Ordnance Survey Data that is subject to Crown Copyright. All Rights reserved.

Rev	Date	Drawn	Checked
A	16/02/18	MJW	
PLANS AND ELEVATIONS UPDATED.			
B	20/02/18	MJW	
RWPs ADDED. NOTE ADDED			
DRAWING RENUMBERED.			
C	02/10/20	MJW	
CHANGING ROOMS REDESIGNED.			
D	06/10/20	MJW	
CHANGING ROOMS REDESIGNED.			
DRAWING RE-PAGED.			
E	02/11/20	MJW	
ELEVATION AND FLOOR PLANS UPDATED.			
F	11/12/20	MJW	
ELEVATIONS COLOURED. MATERIALS ADDED.			
G	22/03/2021	SD	
REDESIGN WITH REDUCTION TO 2N. CHANGING ROOMS ADDITIONAL OFFICIALS CHANGING ROOM KITCHEN ENLARGED AND OFFICE ADDED			
H	26/03/2021	SD	
SERVING HATCH ENLARGED TO 1200MM OPENING ENTRANCES TO BOTH CHANGING ROOMS ADJUSTED SHOWER CURTAINS ADDED TO TO SHOWER AREAS			
J	08/06/2021	LMB	
BRICK BUTTRESSES ADDED TO DOWNPIPES.			




Front Elevation.

Side Elevation.



Rear Elevation.

Side Elevation.

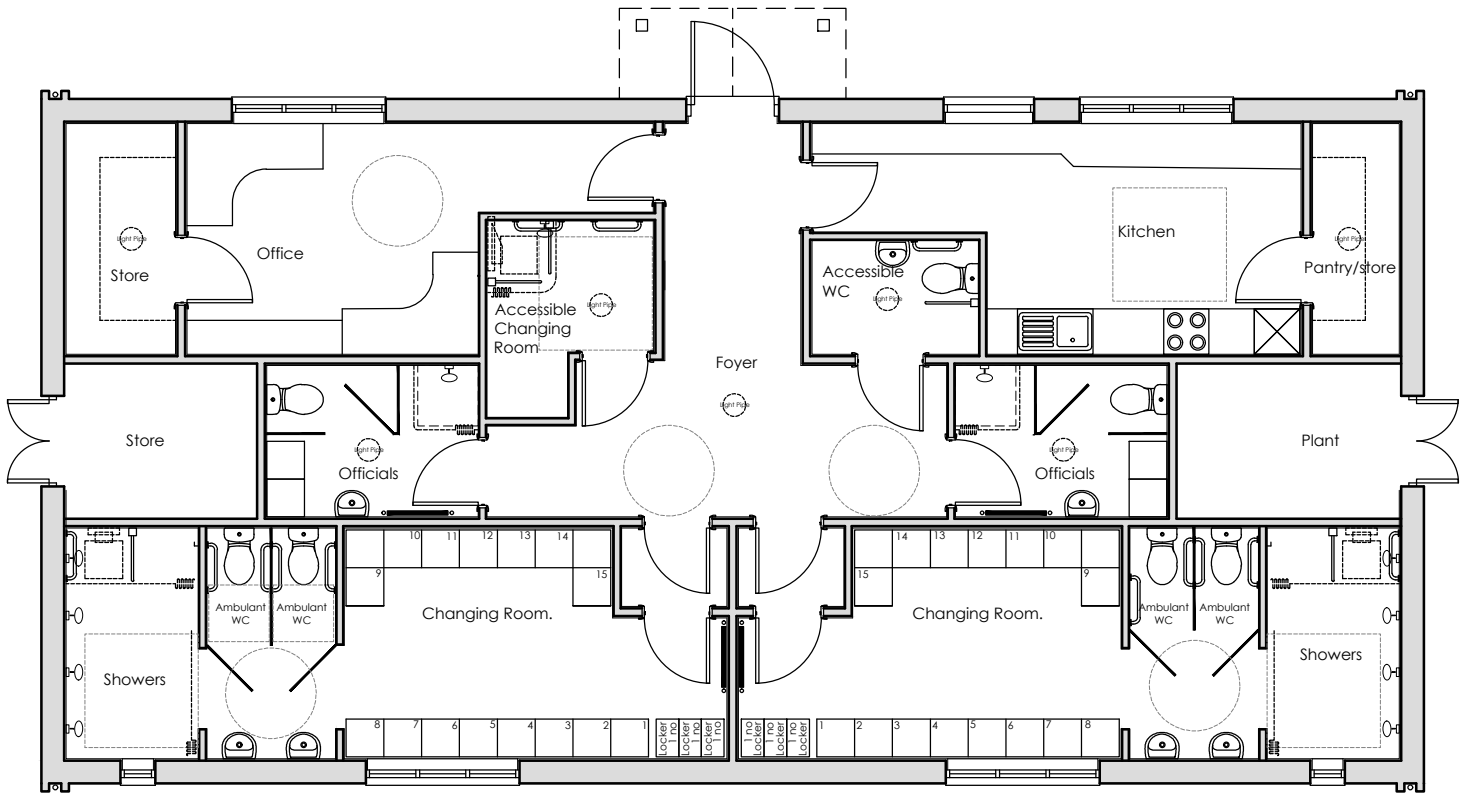

Floor Plan
148 M²

Materials

	Facing Brick: Wienerberger Brookhurst Yellow
	Roof Tile: Forticrete SL8 Slate Grey

Rainwater Goods - Black uPVC.
Fascias and Soffits - White uPVC.

PRELIMINARY ISSUE

Project:
FELPHAM
WEST SUSSEX

Drawing Title:
CHANGING FACILITIES BUILDING

Carlton design partnership

Selwyn House, 32a Castle Way, Southampton, SO14 2AW
023 8011 8866 www.carltondesignpartnership.com

1:100
@A2

0 1 2 3 4 5m

Drg No: CFB/180220/HT-CFB

Rev: J